



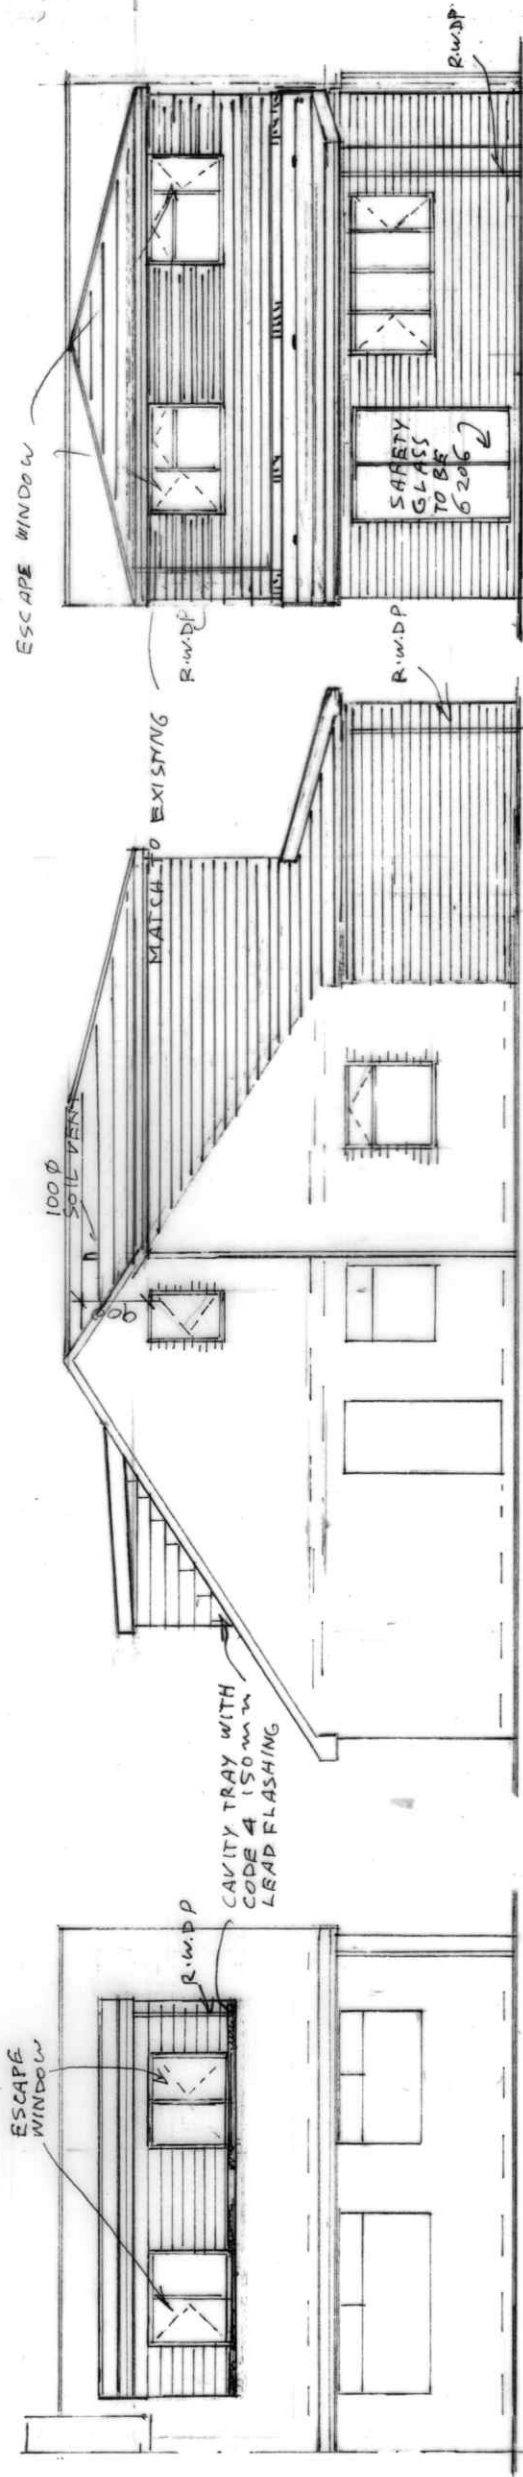

FRONT ELEVATION
(PROPOSED)


SIDE ELEVATION
(PROPOSED)

REAR ELEVATION
(PROPOSED)

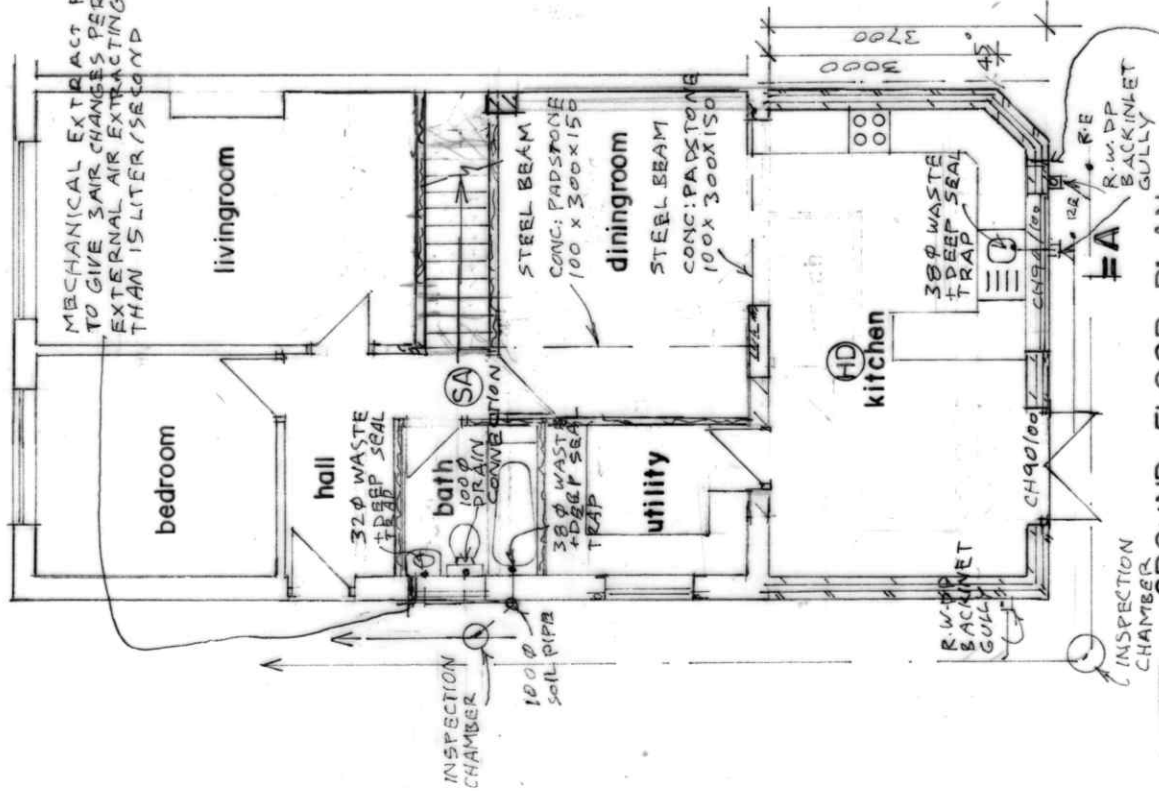


GROUND FLOOR PLAN
(PROPOSED)

MECHANICAL EXTRACT FAN VENTILATION TO GIVE 3AIR CHANGES PER HOUR DUCTED TO EXTERNAL AIR EXTRACTING @ NOT LESS THAN 60 LITER/ SECOND

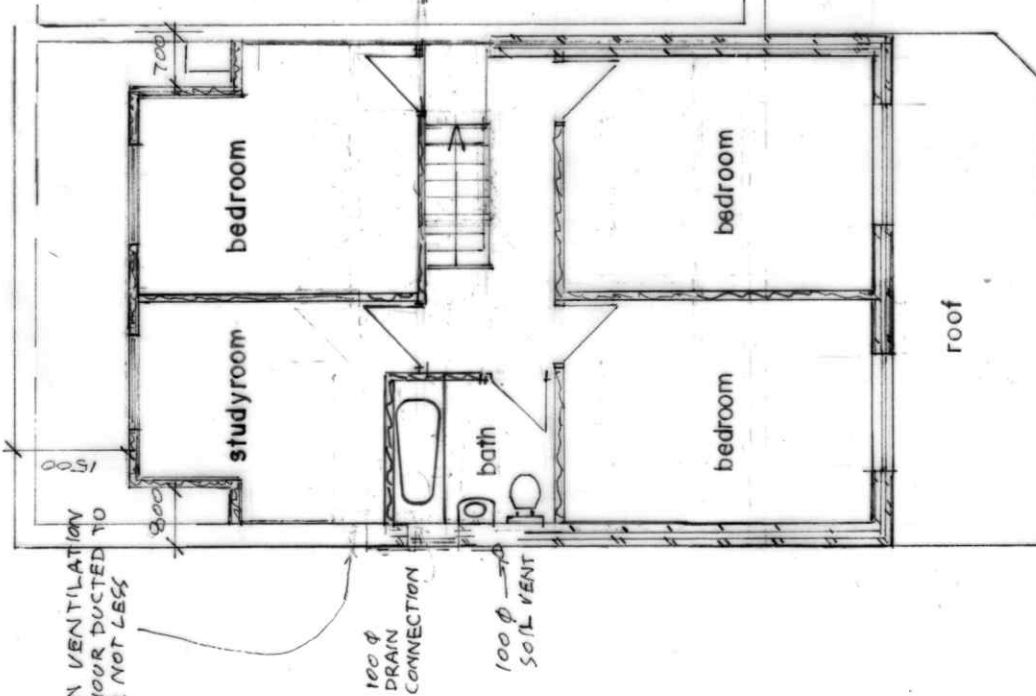

FIRST FLOOR PLAN
(PROPOSED)

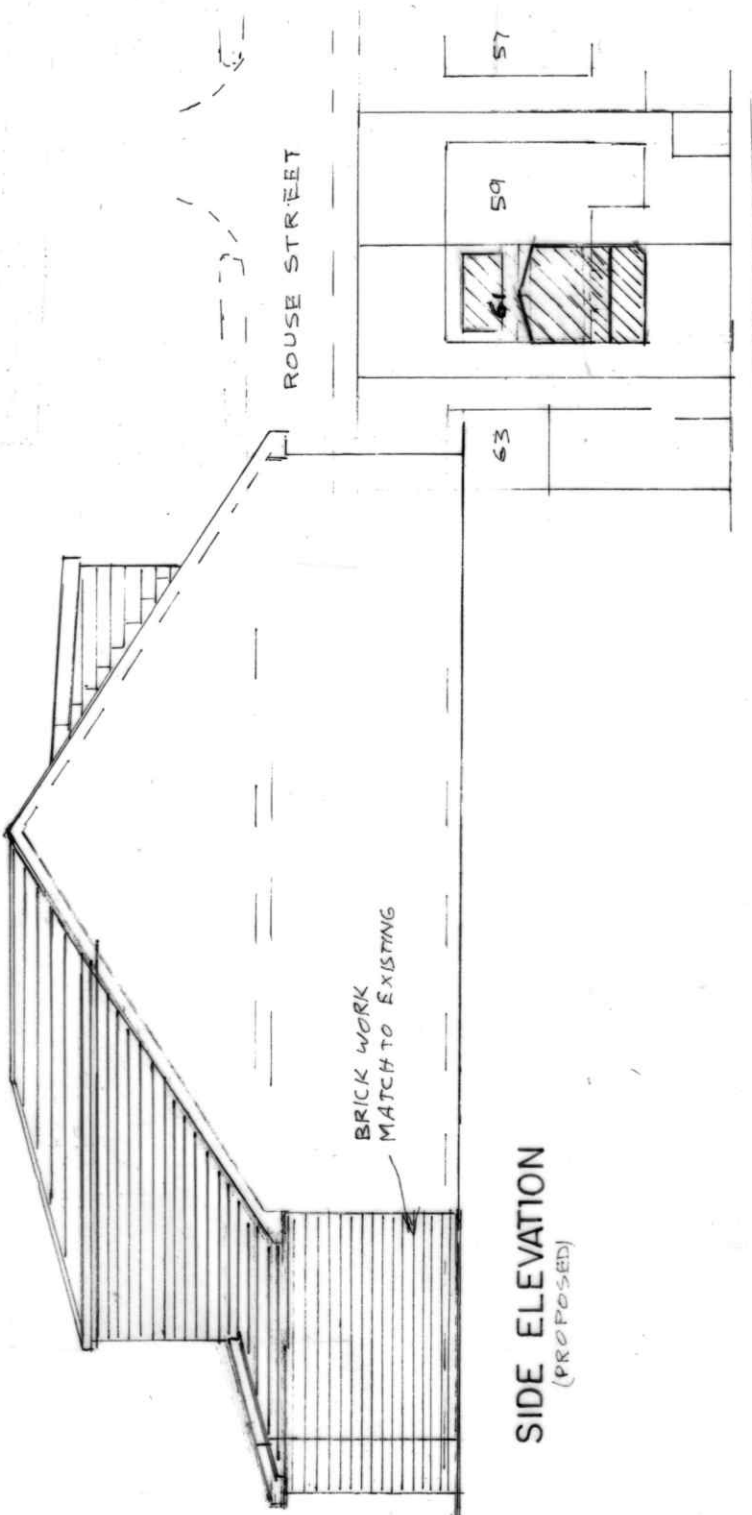

SIDE ELEVATION
(PROPOSED)

SITE PLAN SCALE 1:500
(PROPOSED)

BUILDING DESIGN SERVICES	
M. FAROOQ	
418 Bury Road Rochdale OL11 5EU.	
Tel: 01706 712231 Mob: 07967605763	
PROPOSED FRONT DORMER AND PART DOUBLE/ SINGLE STOREY REAR EXTENSION AT 61 ROUSE STREET ROCHDALE OL11 4PG	
For: Mr ASIF NADEEM	
Plan	Scale 1:100
Elevation	Scale 1:100
A 1972 /2	