


Proposed Front Elevation




Proposed Side Elevation


1:100

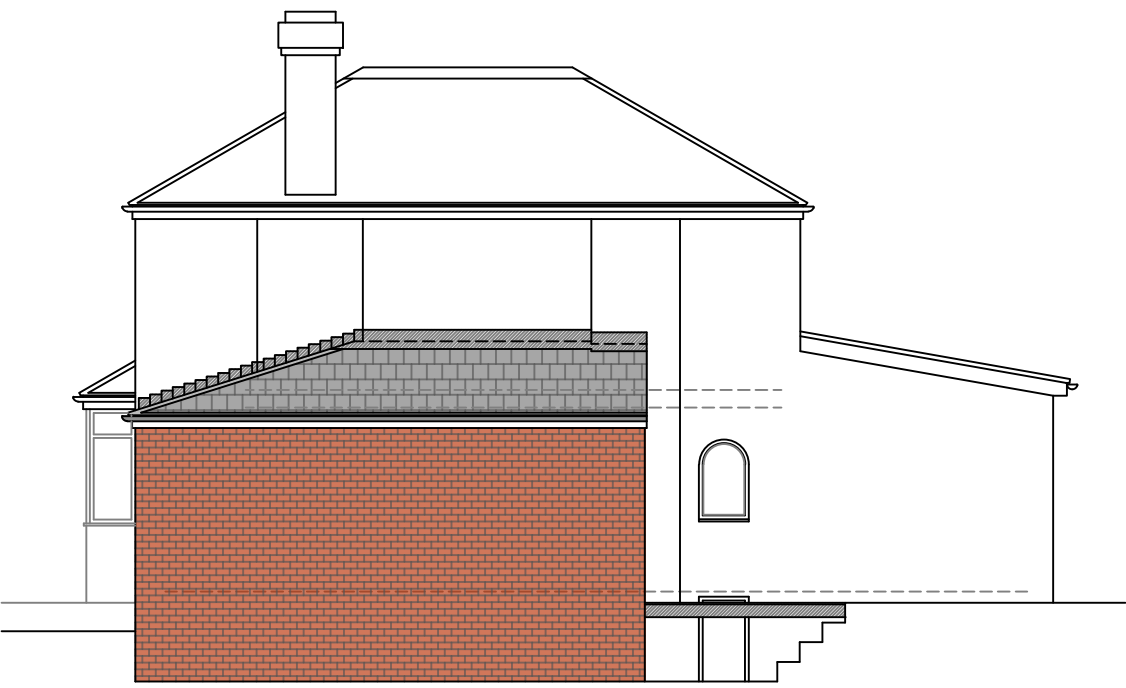

Proposed Rear Elevation

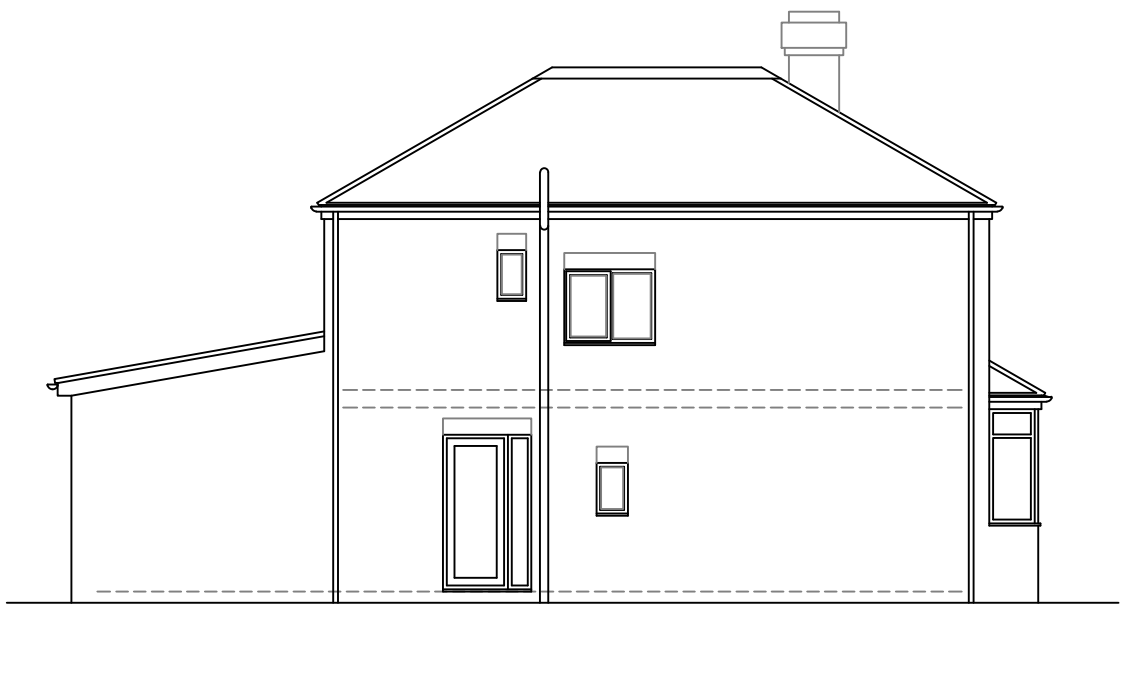


Proposed Side Elevation

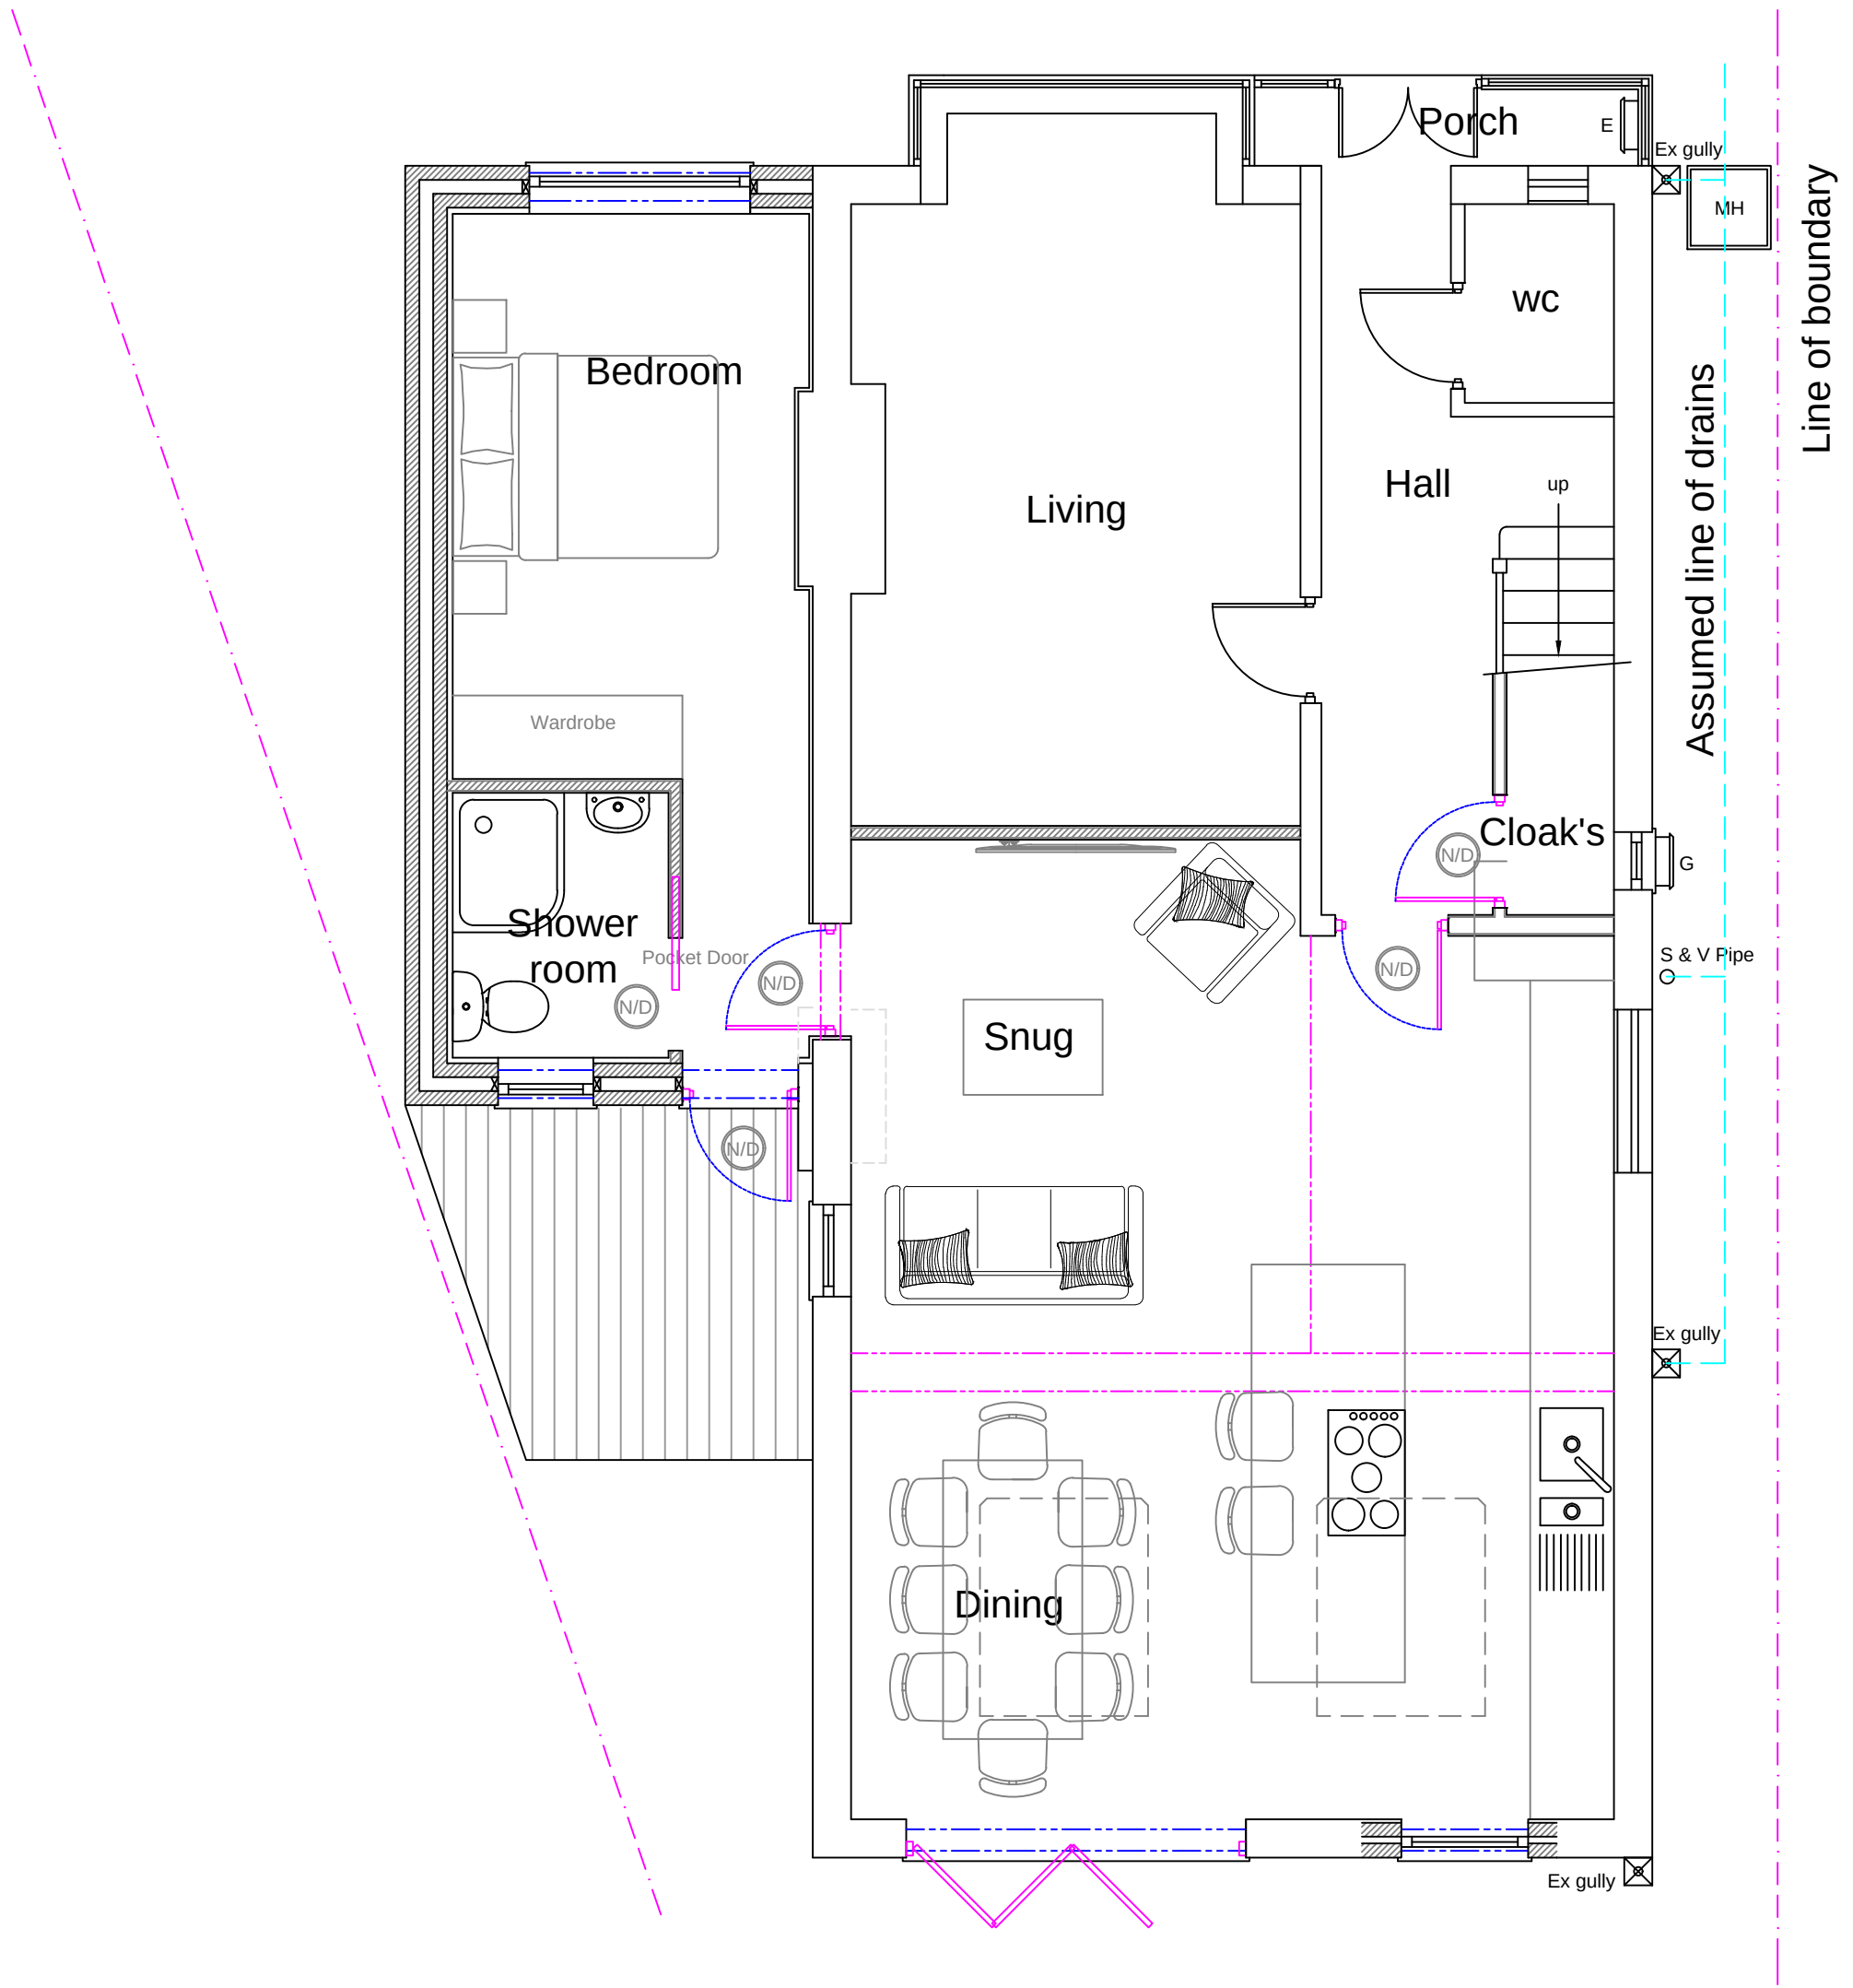

Proposed Ground Floor Plan

1:50

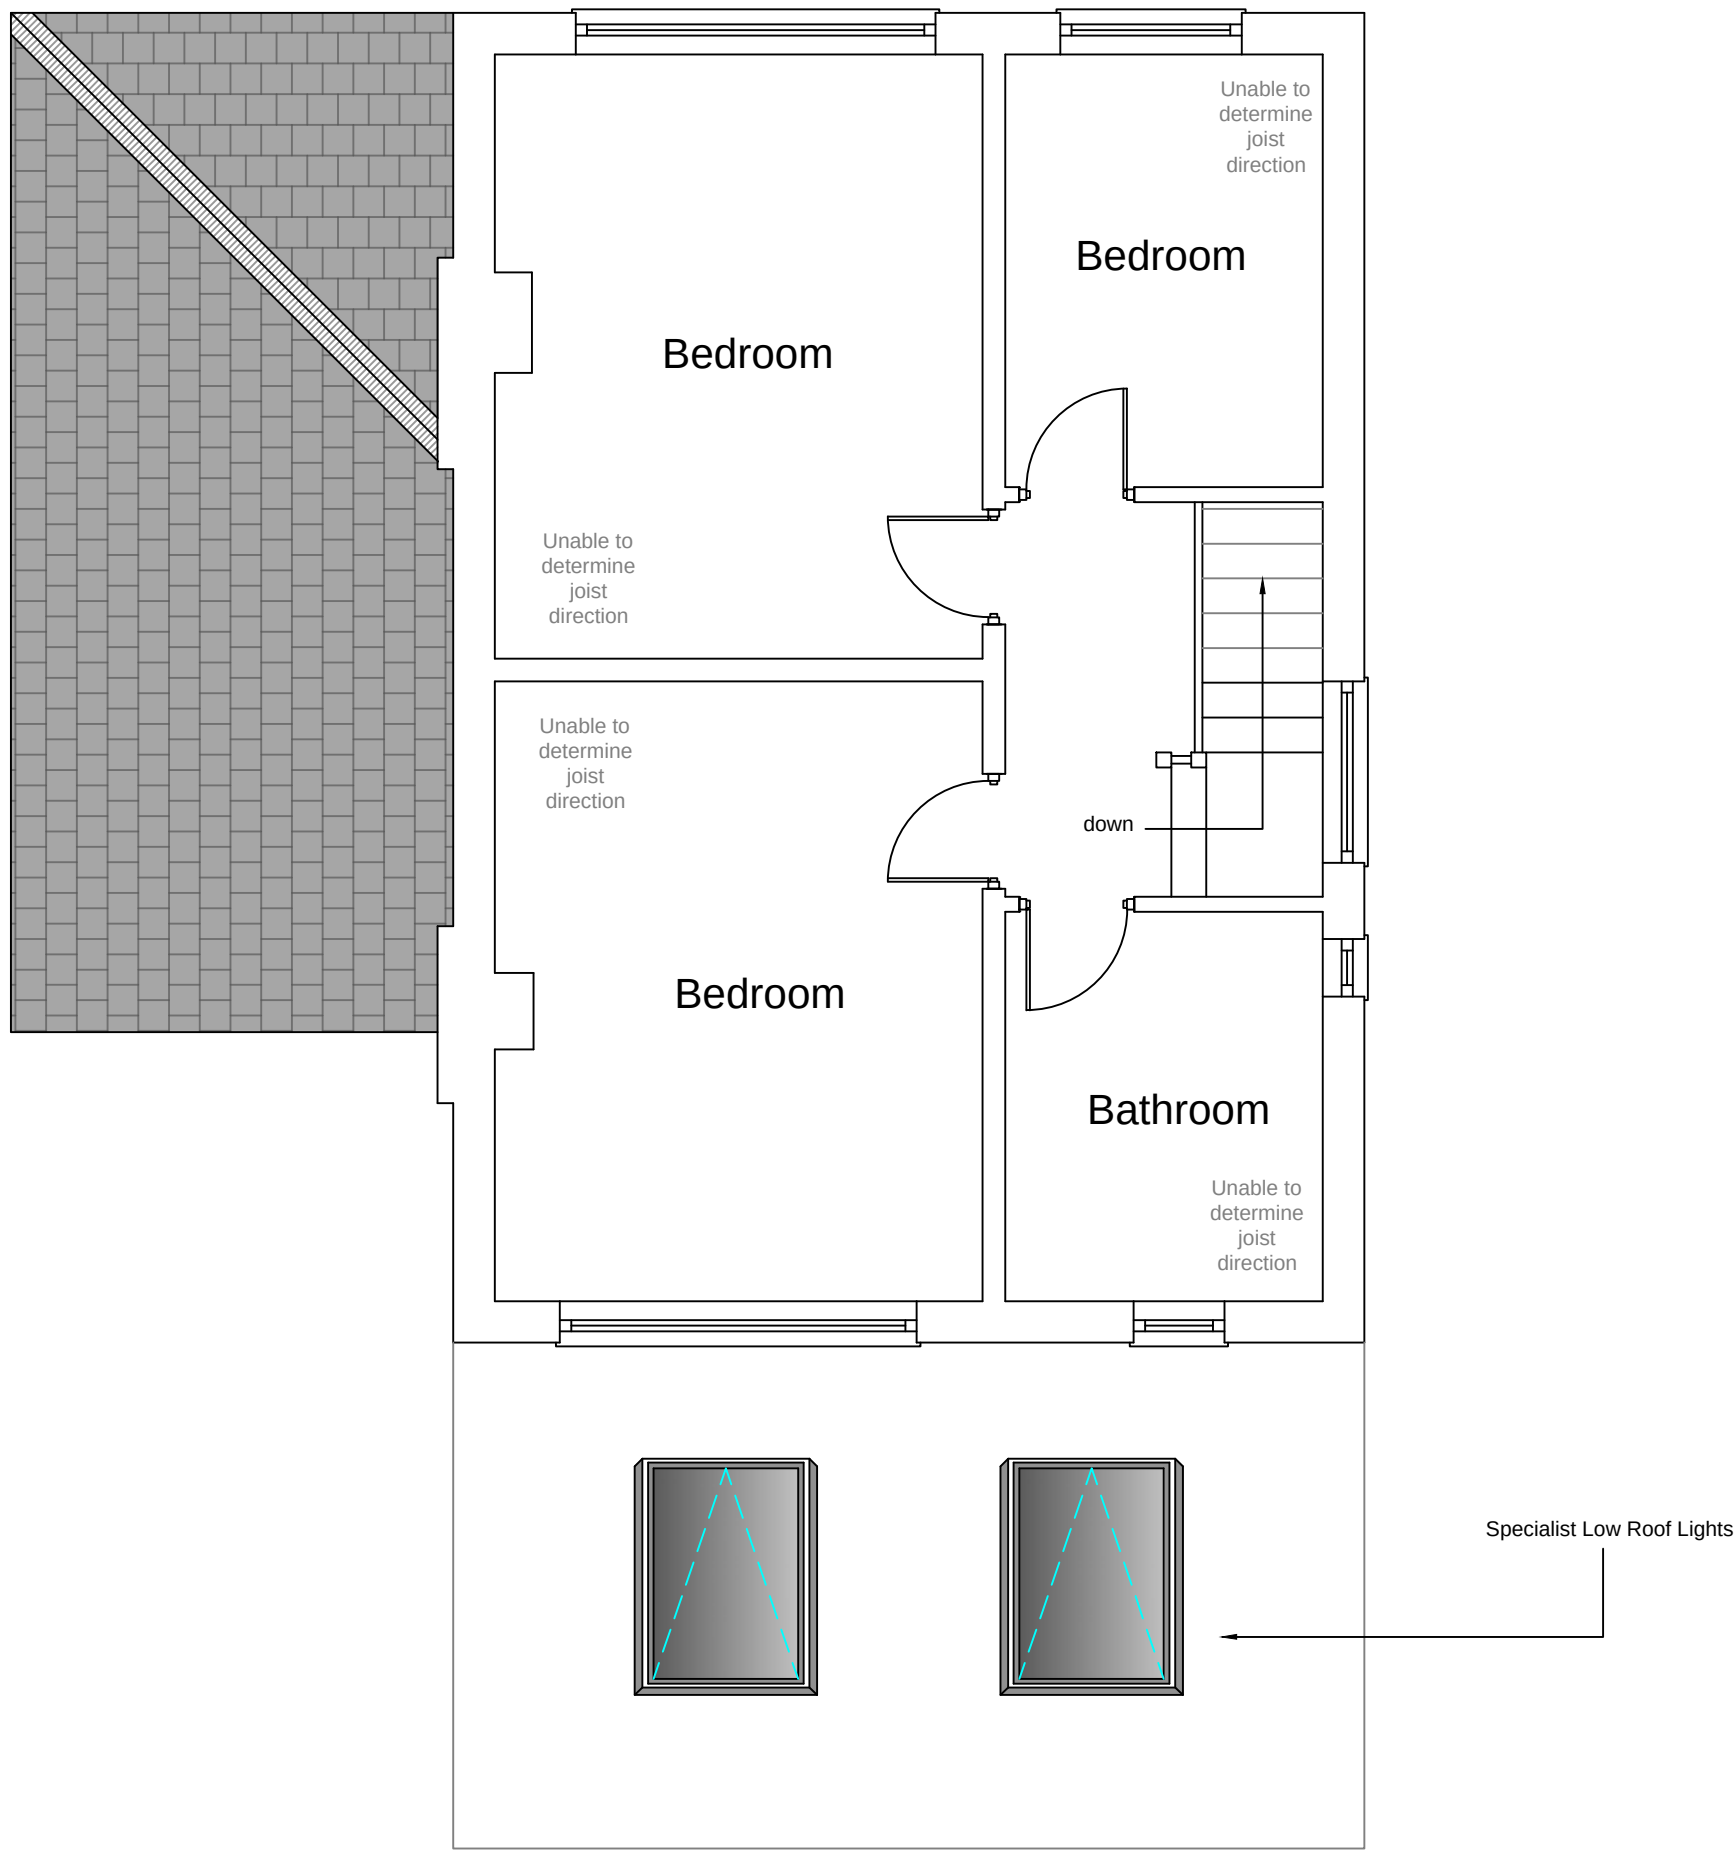

Proposed First Floor Plan

Rev A - 01/11/23 - Proposed side extension set back to sit flush with the main dwelling as per the planning officers comments.

Stage :-		Householder Planning Drawing	
Project Title :-		Proposed Single Storey Side Extension	
Drawing Title :-		Proposed Plans & Elevations	
Client :-		Ms Lee	
Drwg No :-	07/23/72	Date :-	July '23
Scale :-	1:100 & 1:50@A1	Drawn:-	SCM
Site Address :-		42 Penrhyn Avenue Middleton Rochdale M24 1EQ	
The Old Post Room 34 Chew Valley Road Greenfield Saddleworth OL3 7DA Tel: 01457 871202 www.william-mccall.com enquiries@william-mccall.com		Rev :- Rev A Checked :-	

