




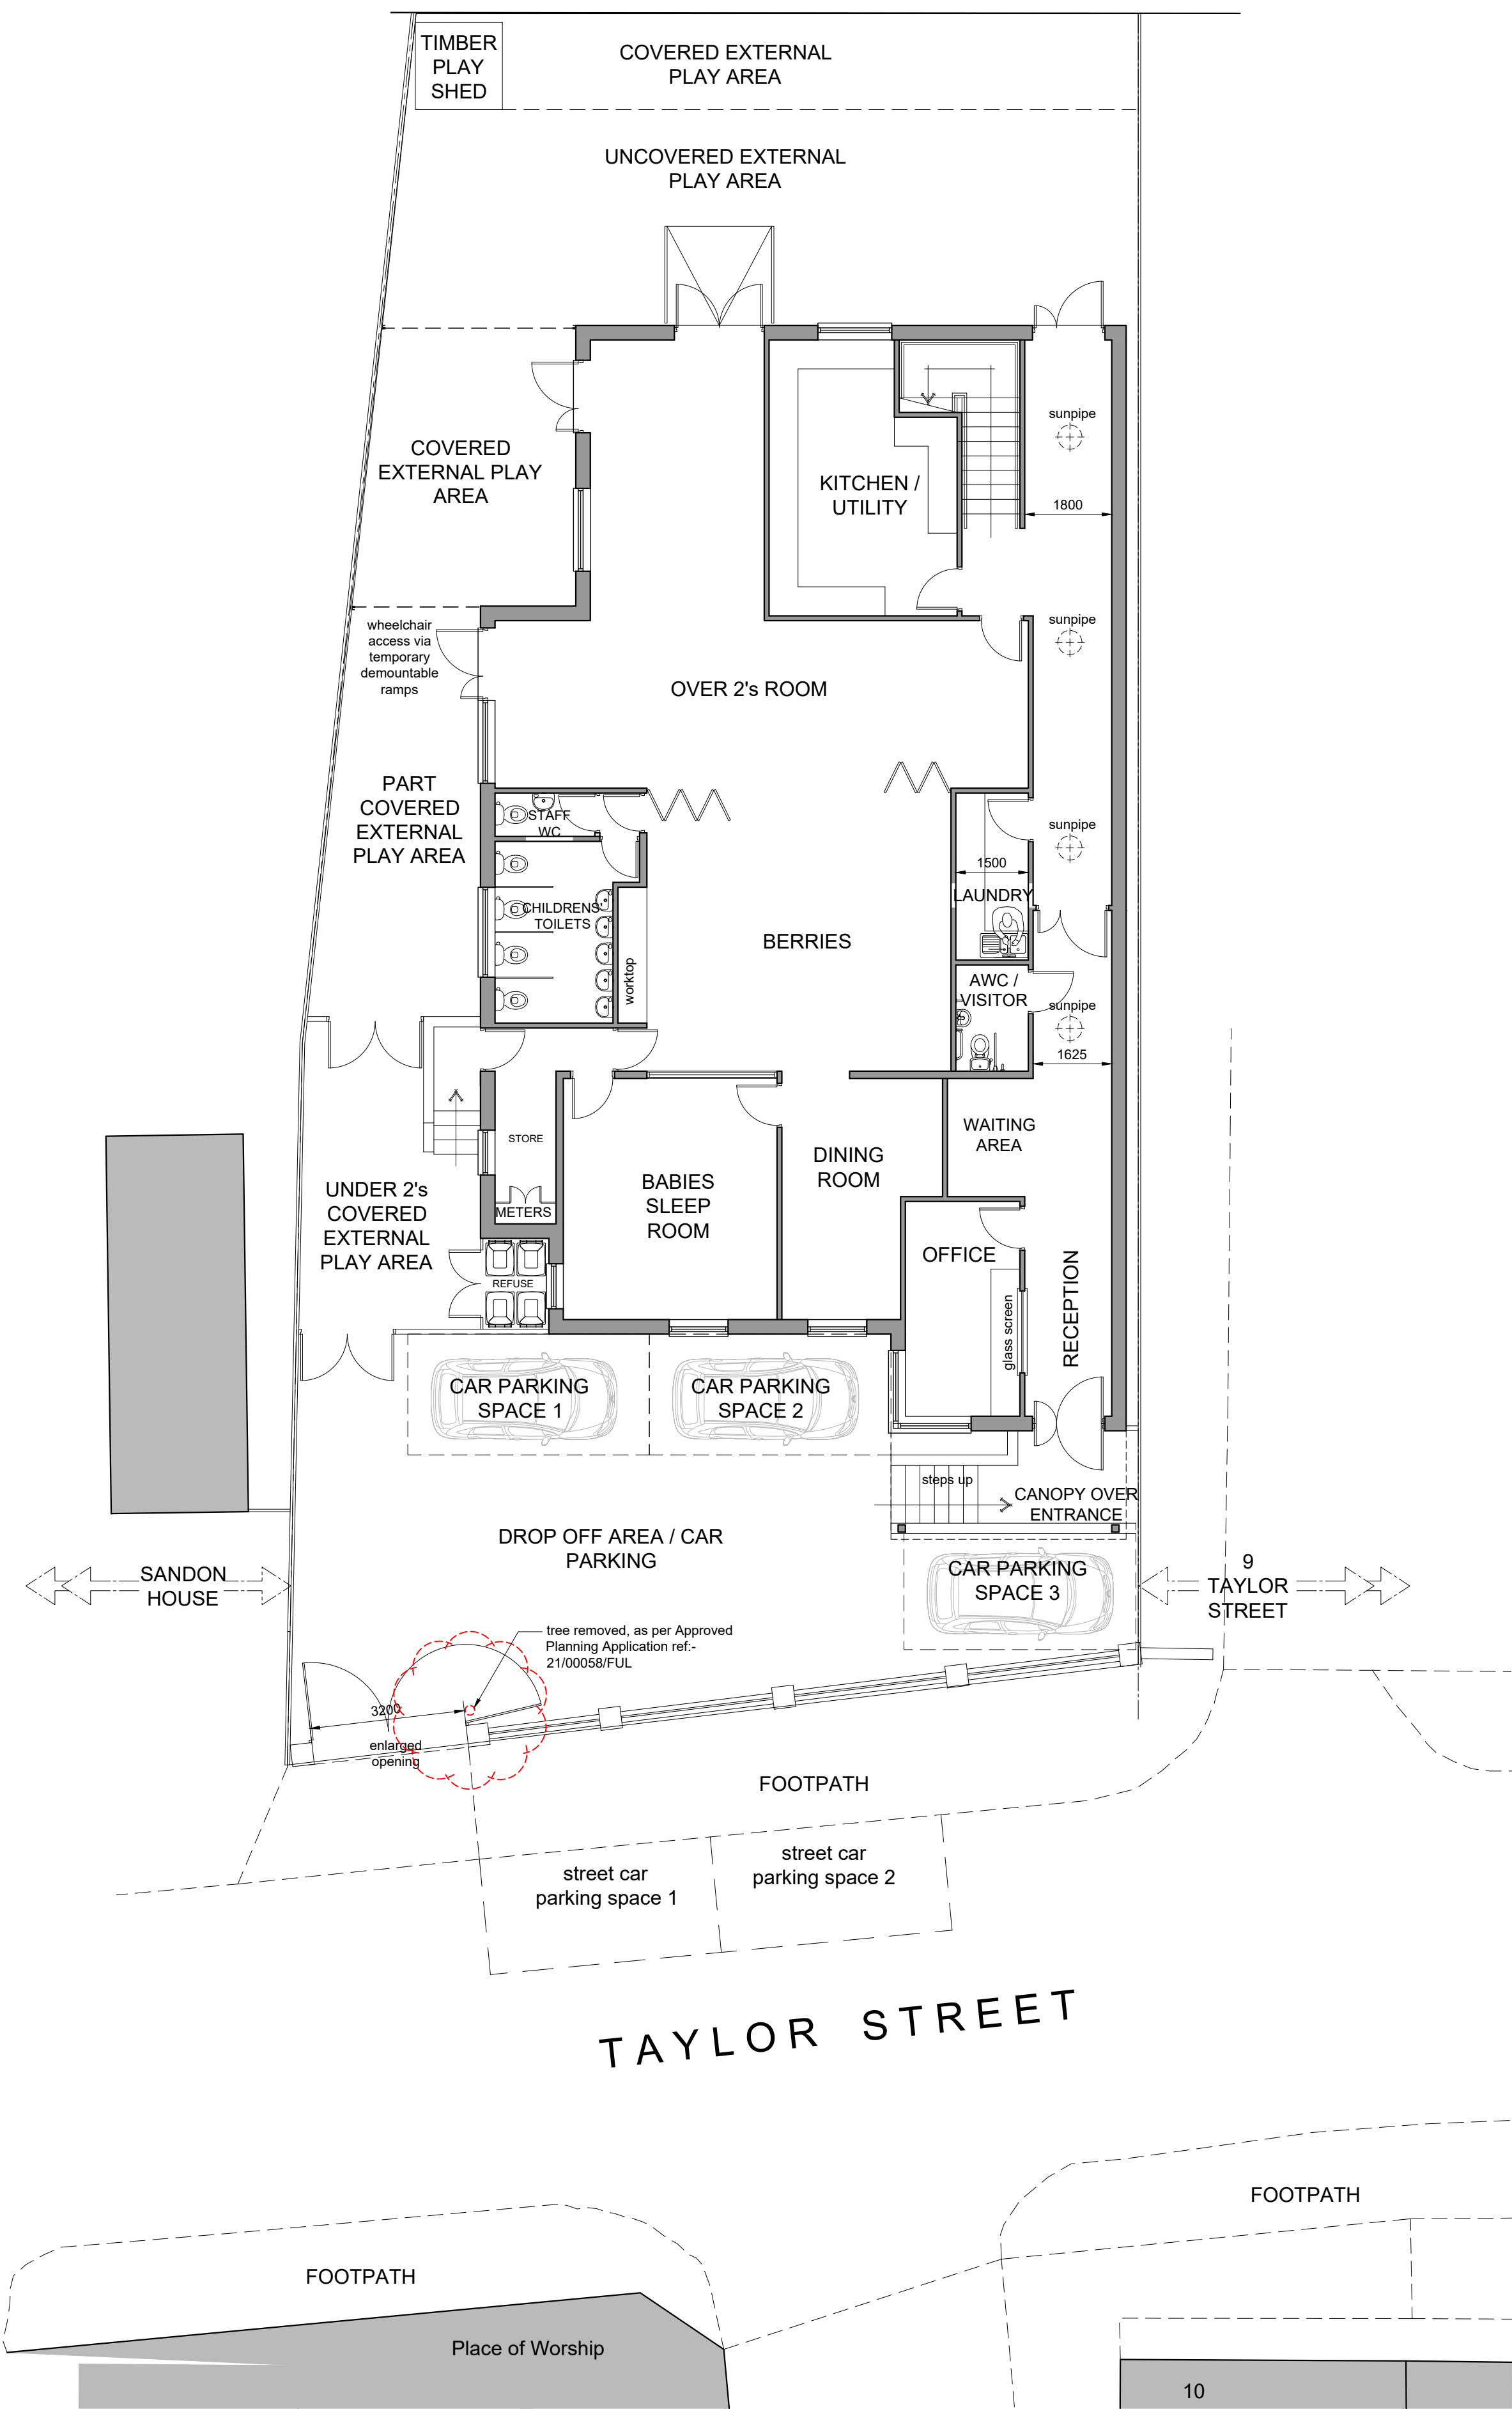

Existing Ground Floor / Site Plan (1:100)

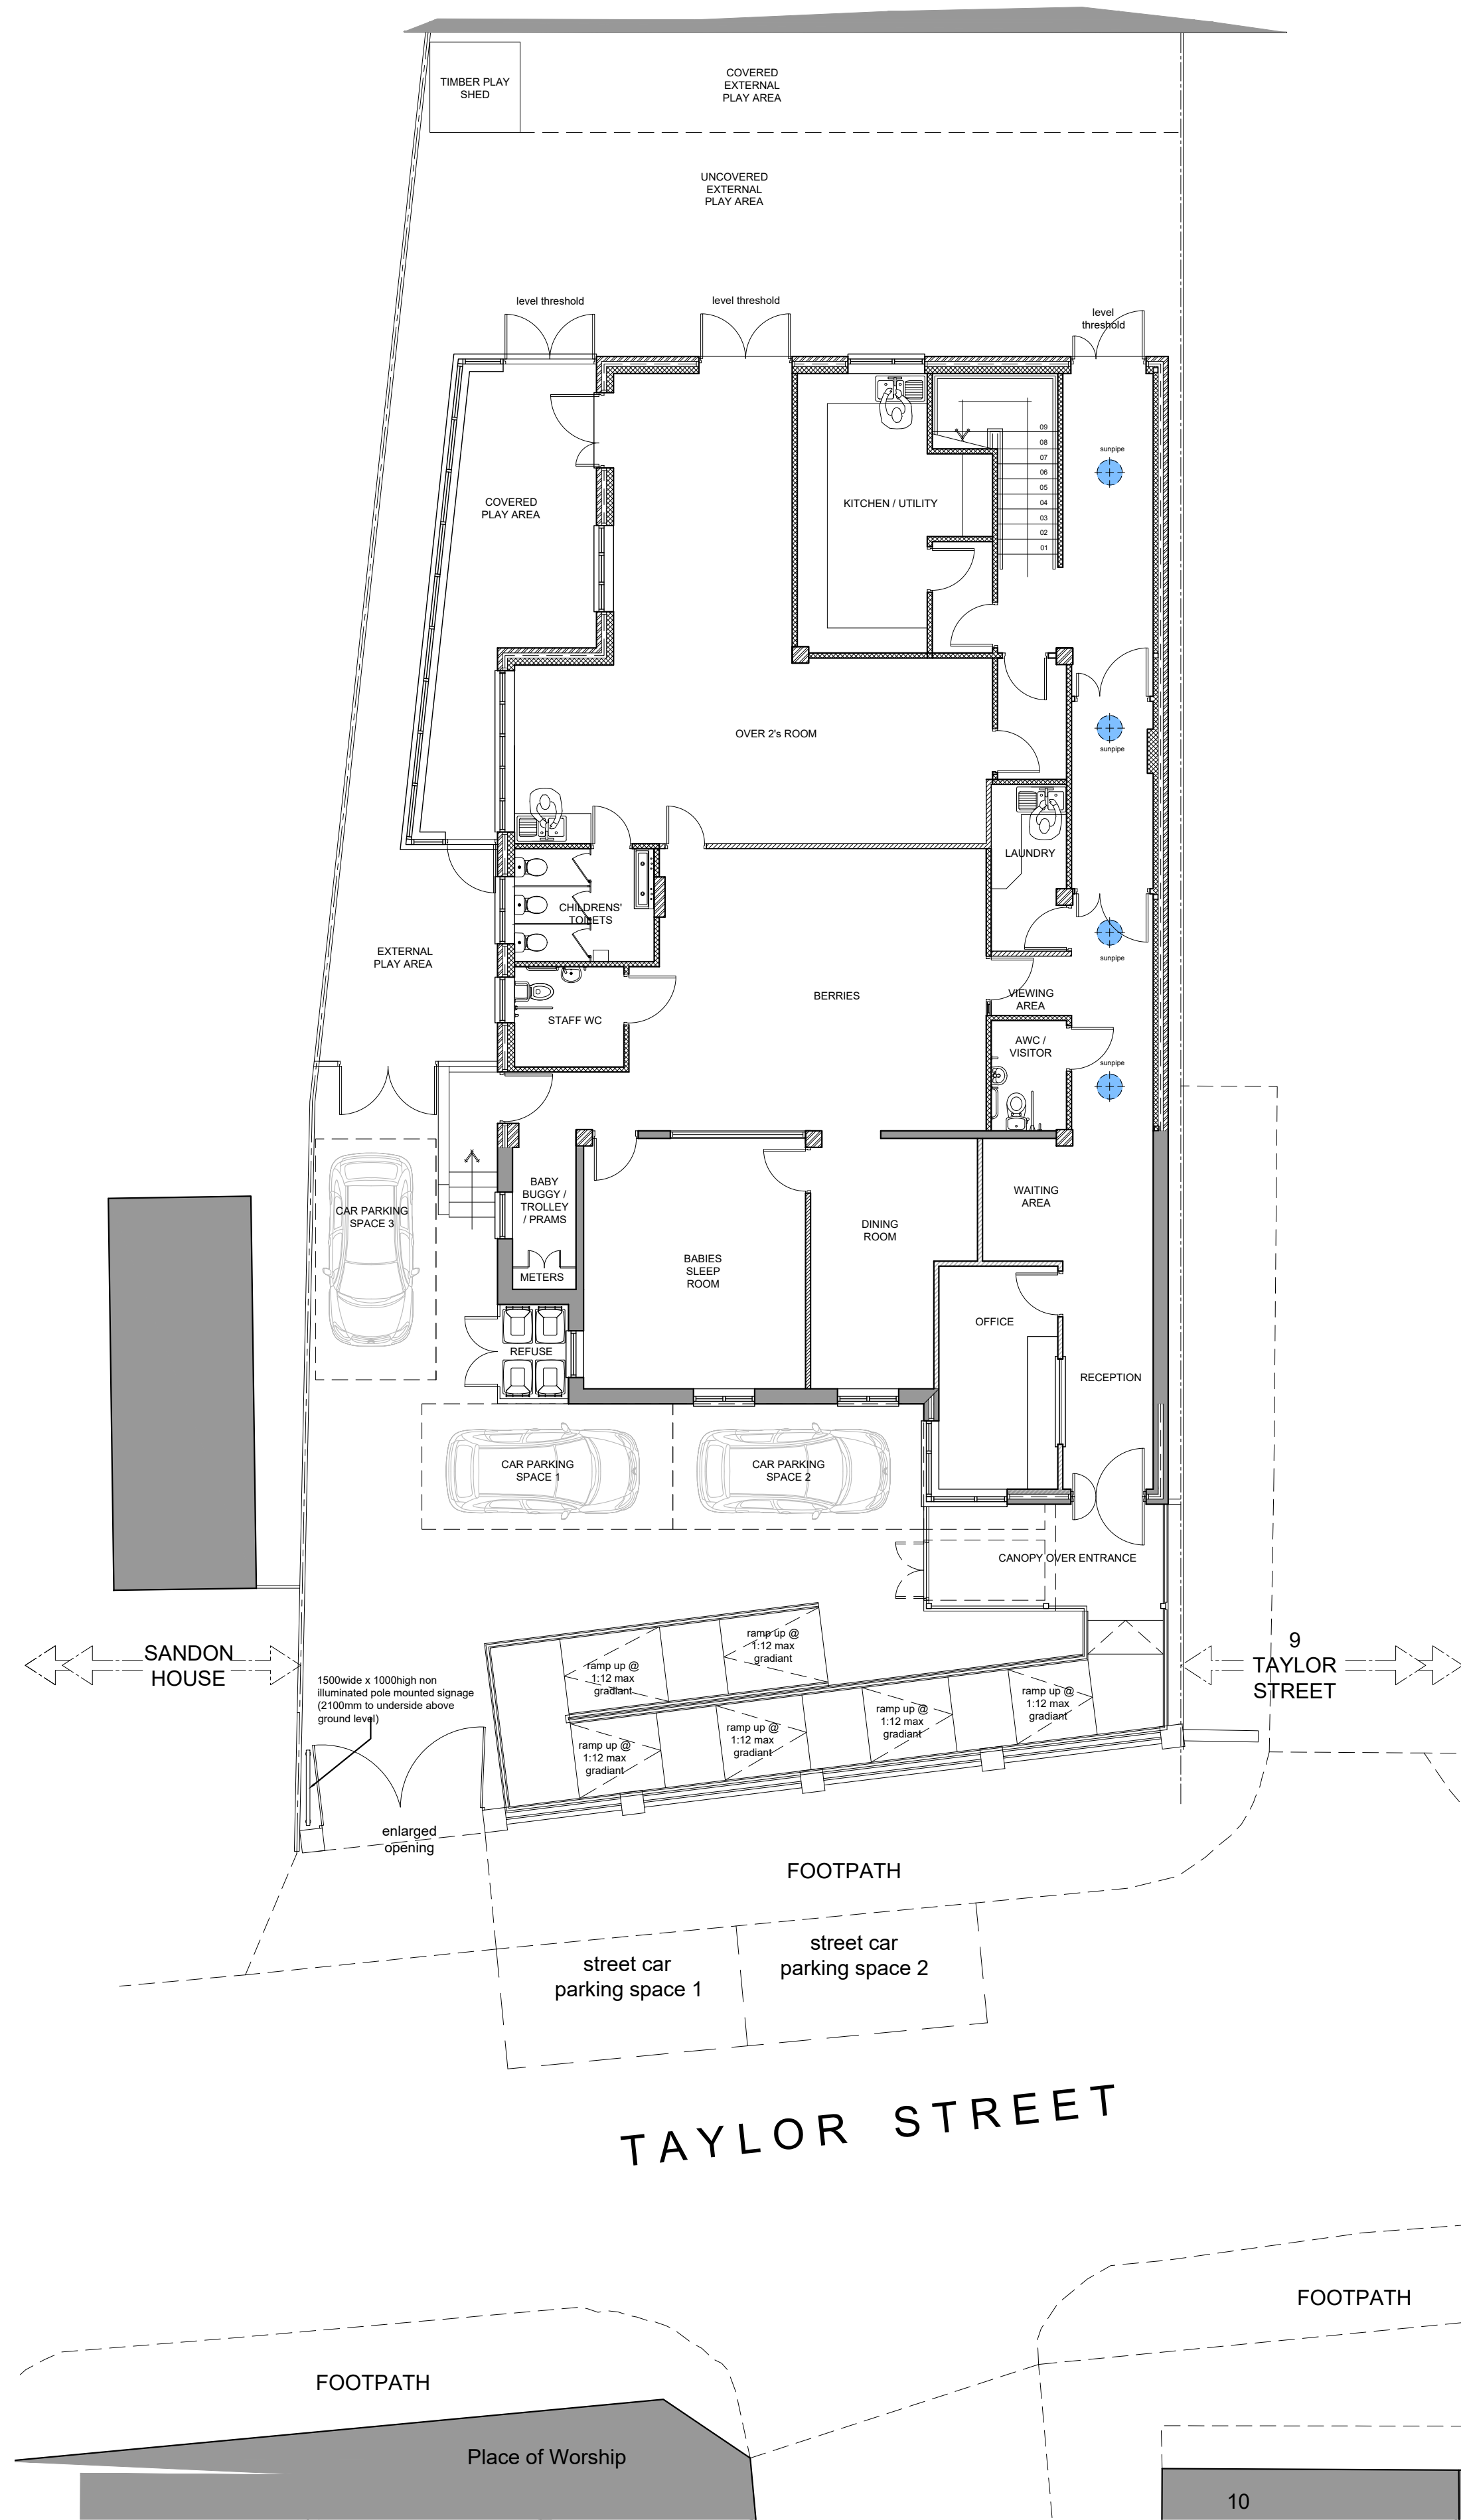

Proposed Ground Floor / Site Plan (1:100)

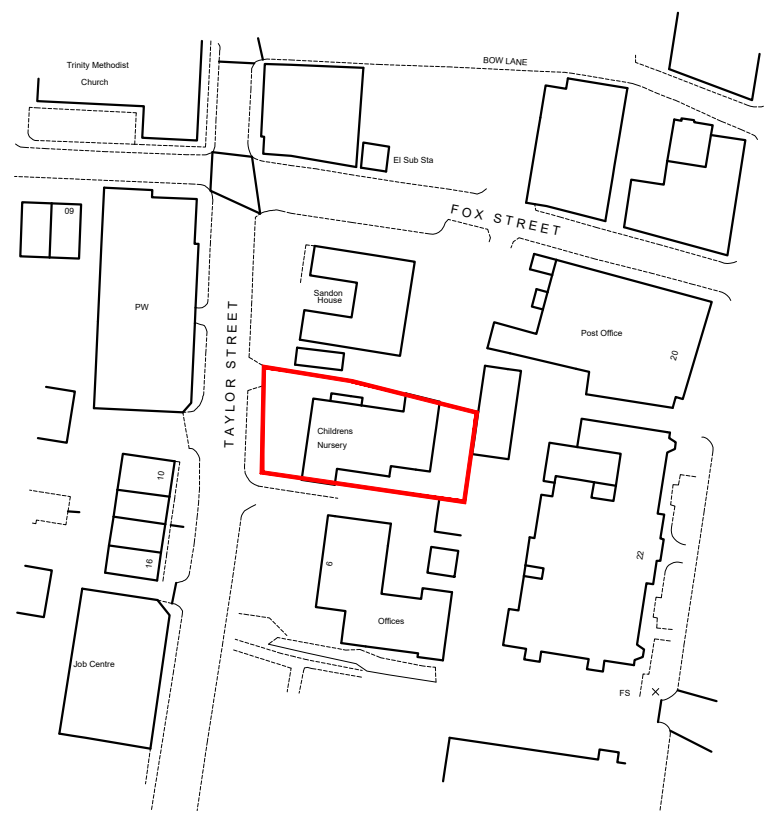

Location Plan (1:1250)

B	08/01/24	Updated as Planning Department requirements
A	01/12/23	Planning Permission Issue
Rev	Date	Description

Site:
Aunt Marys Day Nursery
Taylor Street
Heywood. OL10 1EF

Project:
Single storey side extension following alterations to side fenestration, application of render, replacement of brown roof tiles to grey tiles. Front staircase to be replaced with ramped access together with relocation of car parking space, and removal of rear ramp

Drawing Title:
Existing & Proposed Site Plan
Site Location Plan

Date:	Scale:
01/12/23	1:100 / 1:1250 @ A1

Drawing Number:	Revision:
LM-02/01	B