



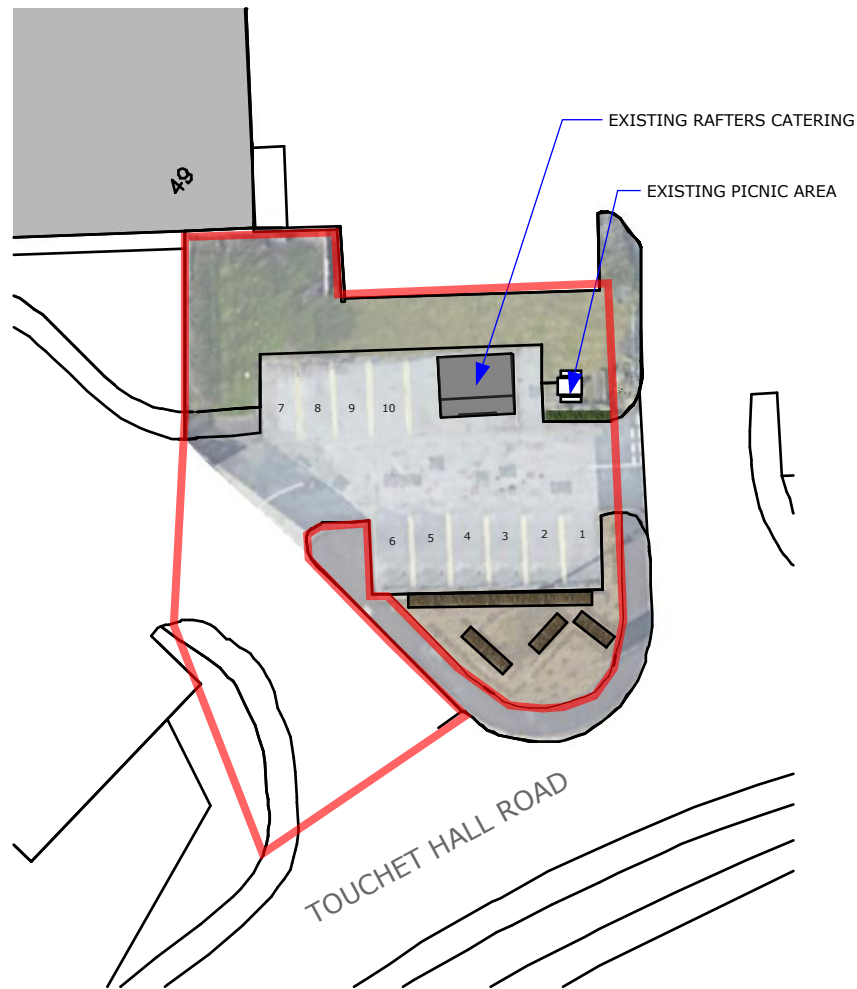

EXISTING SITE PLAN
Scale 1:500 @ A4



REVISED PLANNING DRAWINGS: JANUARY 2024
Change of proposed café position and orientation, moved to top north-east corner of the site.

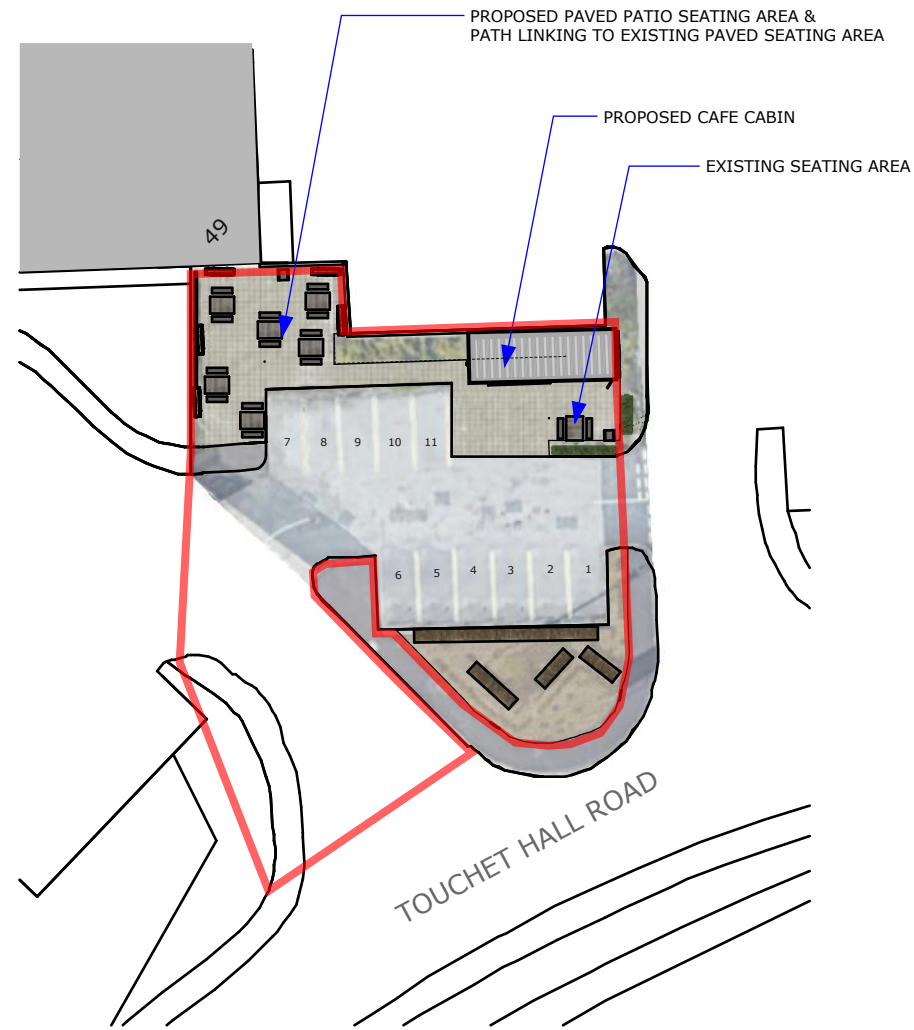

PROPOSED SITE PLAN
Scale 1:500 @ A4

Rev		Date
H	Minor amendments	07/02/24

Notes: Do not scale from this drawing. Use figured dimensions in all cases. Check all dimensions on site. Report any drawing errors or discrepancies to O'Brien & Noel Architects before proceeding. This drawing has been created for the purposes identified in the status and should only be used for this purpose. This is not a construction drawing. To be read in conjunction with all approved documents, permits, drawings and information and drawings from other appointed consultants.

Project: Cafe_Stakehill_45 Touchet Hall Rd
Drawing: Existing & Proposed Site Plan
Job-Dwg No: 130-P03 RevH

PLANNING

07/02/2024

tel: 0151 528 2211 email: contact@obriennoel.com web: www.obriennoel.com

O'BRIEN
& NOËL
ARCHITECTS