



This drawing & design is the copyright of X Architecture Ltd and may not be reproduced in any way without prior written consent.

Do not scale from this drawing.

Any discrepancies on this drawing or between drawings are to be reported to this office.

Unless specifically specified these drawings are not to be used for construction.



Site Location Plan
Scale - 1:1250@A3

Project:
**Pike Street
Rochdale**

Client:
Fahim


Drawing Title:
**Existing Site Plan
and Location Plan**

☐ Feasibility ☒ Planning ☐ Building Regs


Project No.	Drawing No.	Scale.	Revision.	Date.
X52	P01	1:200@A3		Apr 12

7 Manley Road, Whalley Range, Manchester, M16 8PN
TEL : 07743408073
Company Reg : OC369497

Leeds
Birmingham
Manchester

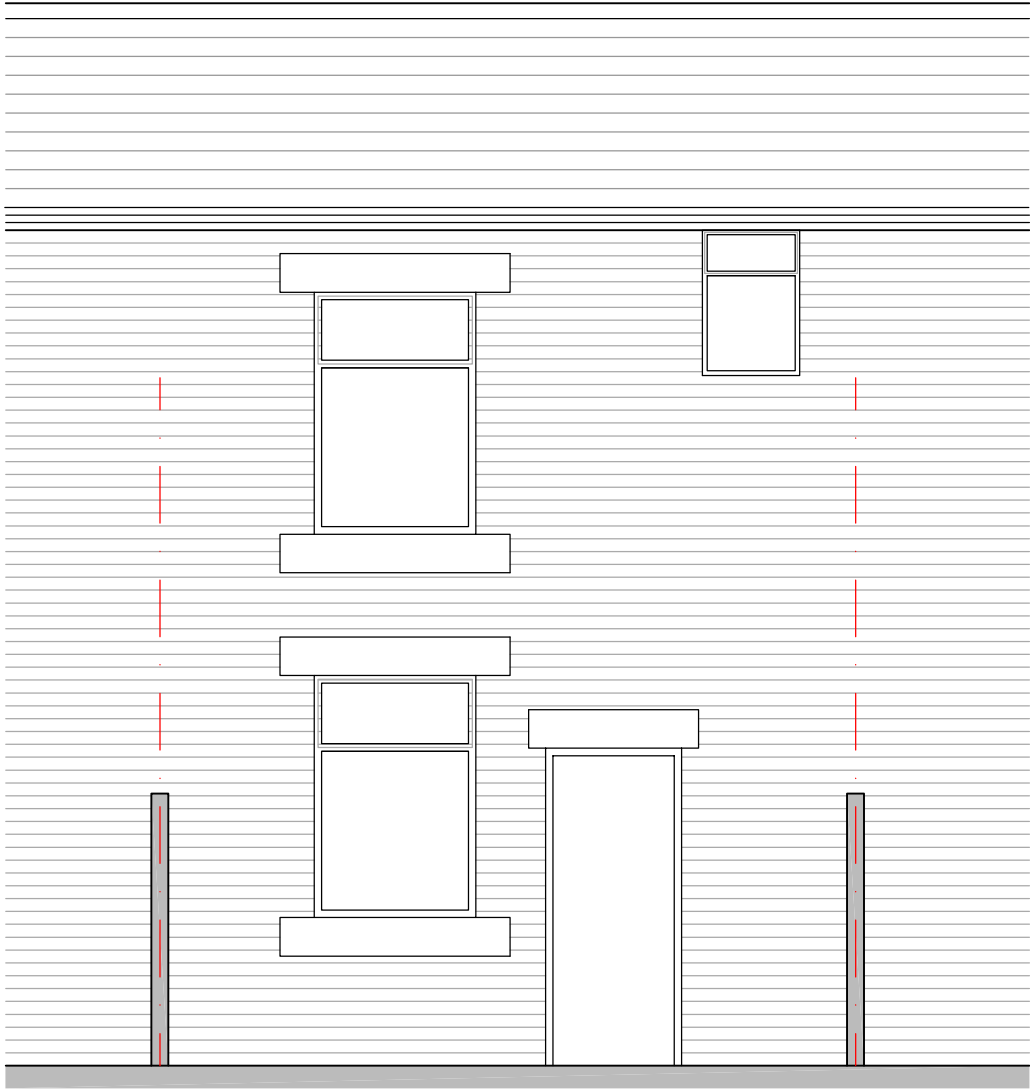

Rear Elevation

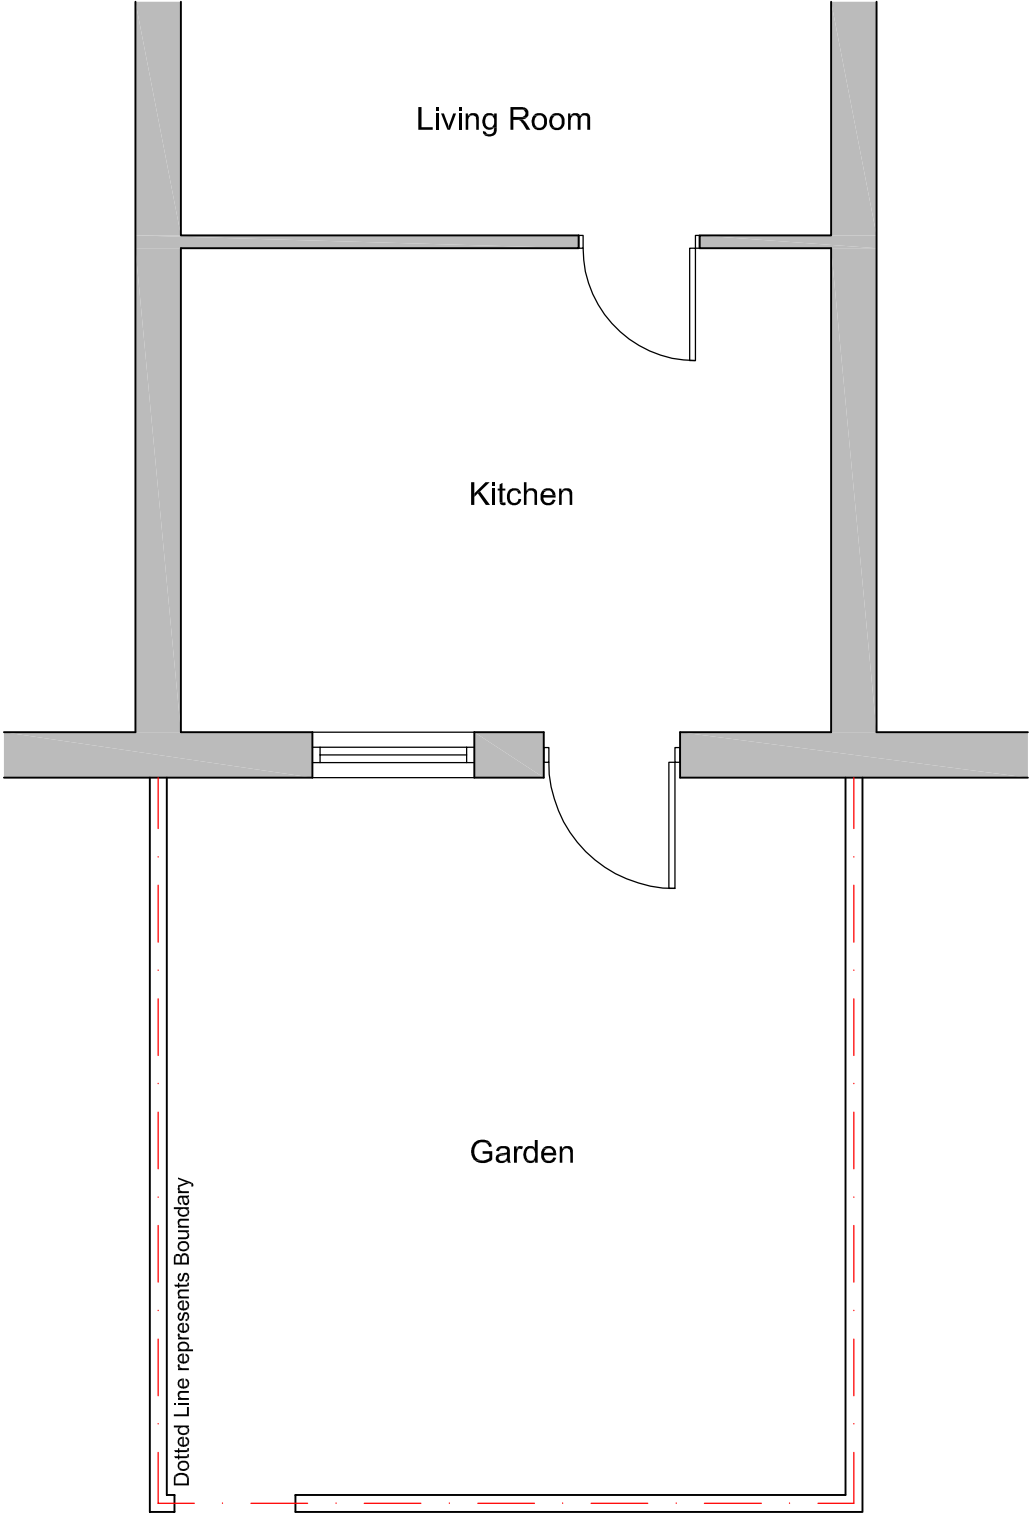

Ground Floor Plan

This drawing & design is the copyright of X Architecture Ltd and may not be reproduced in any way without prior written consent.

Do not scale from this drawing.

Any discrepancies on this drawing or between drawings are to be reported to this office.

Unless specifically specified these drawings are not to be used for construction.

Project:

Pike Street
Rochdale

Client:

Fahim

Drawing Title:

Proposed Ground Floor Plans
Options

☐ Feasibility	☒ Planning	☐ Building Regs		
Project No.	Drawing No.	Scale.	Revision.	Date.
X52	P02	1:50@A3		Apr 12
7 Manley Road, Whalley Range, Manchester, M16 8PN				
TEL : 07743408073				
Company Reg : OC369497				

Leeds
☐ Birmingham
☐ Manchester
☒


This drawing & design is the copyright of X Architecture Ltd and may not be reproduced in any way without prior written consent.

Do not scale from this drawing.


Any discrepancies on this drawing or between drawings are to be reported to this office.

Unless specifically specified these drawings are not to be used for construction.


KEY

 

Existing Walls

 

Proposed Walls

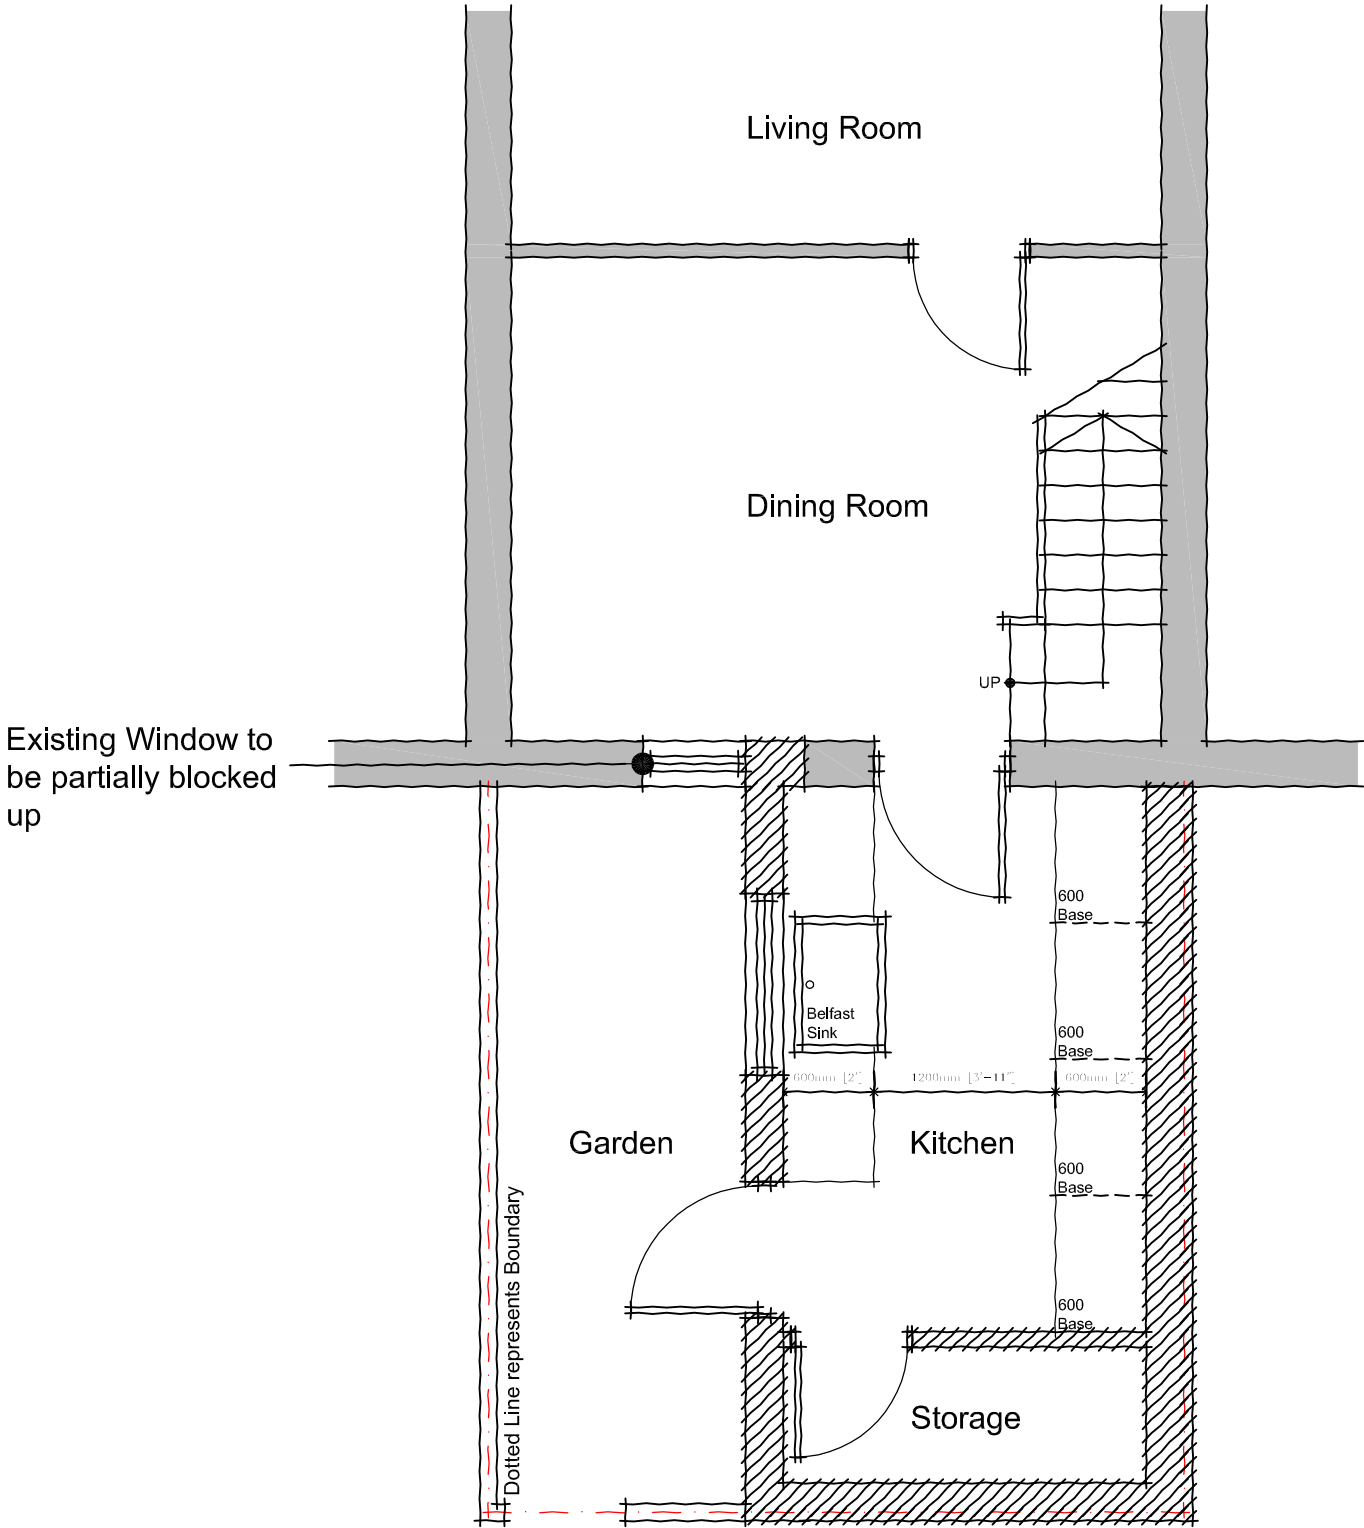

Ground Floor Plan

Project:
**Pike Street
Rochdale**

Client:
Fahim

Drawing Title:
Proposed Ground Floor Plan

☐ Feasibility ☒ Planning ☐ Building Regs

Project No.	Drawing No.	Scale.	Revision.	Date.
-------------	-------------	--------	-----------	-------

X52	P03	1:50@A3		Apr 12
-----	-----	---------	--	--------

7 Manley Road, Whalley Range, Manchester, M16 8PN
TEL : 07743408073
Company Reg : OC369497

Leeds
Birmingham
Manchester


This drawing & design is the copyright of X Architecture Ltd and may not be reproduced in any way without prior written consent.

Do not scale from this drawing.


Any discrepancies on this drawing or between drawings are to be reported to this office.

Unless specifically specified these drawings are not to be used for construction.


KEY

 


Existing Walls

 

Proposed Walls

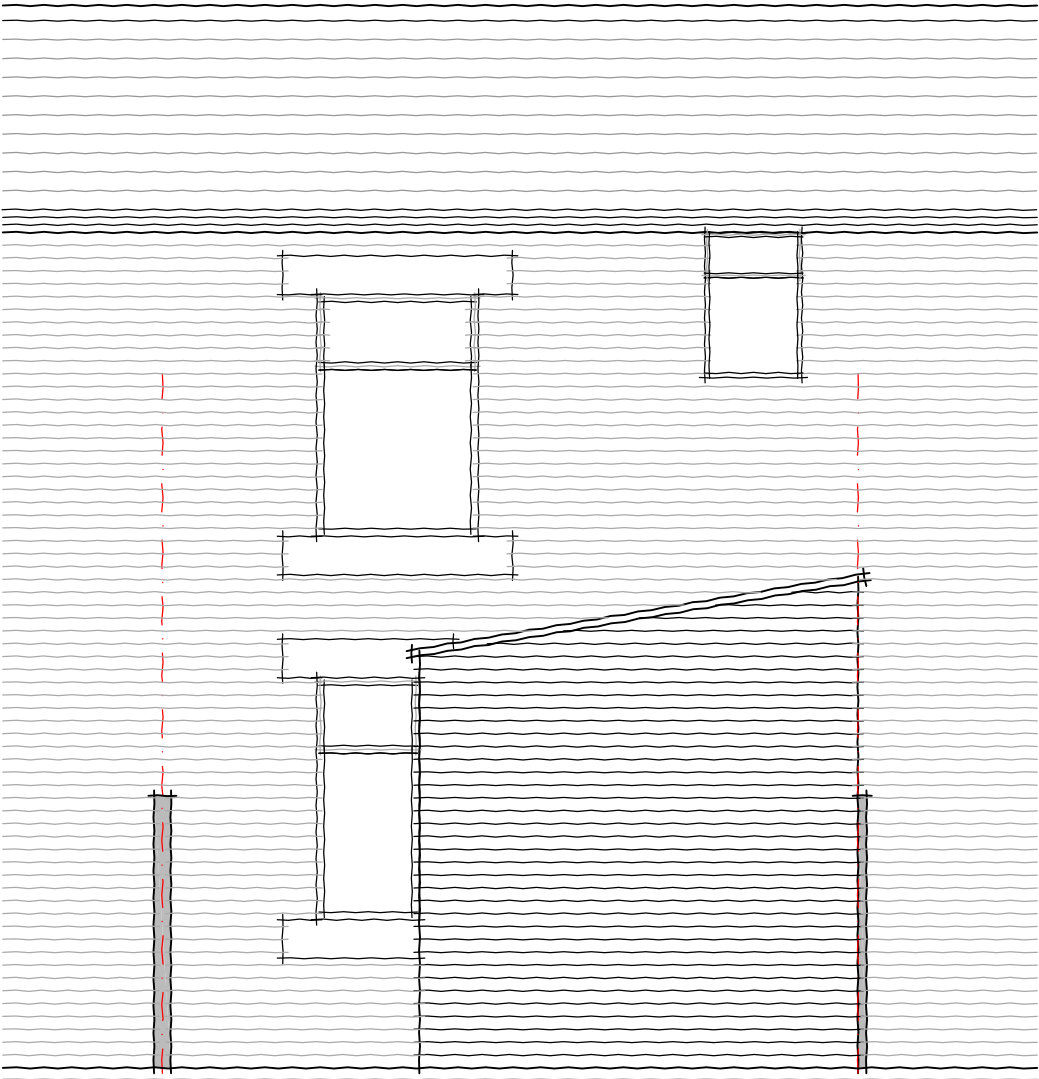

Rear Elevation

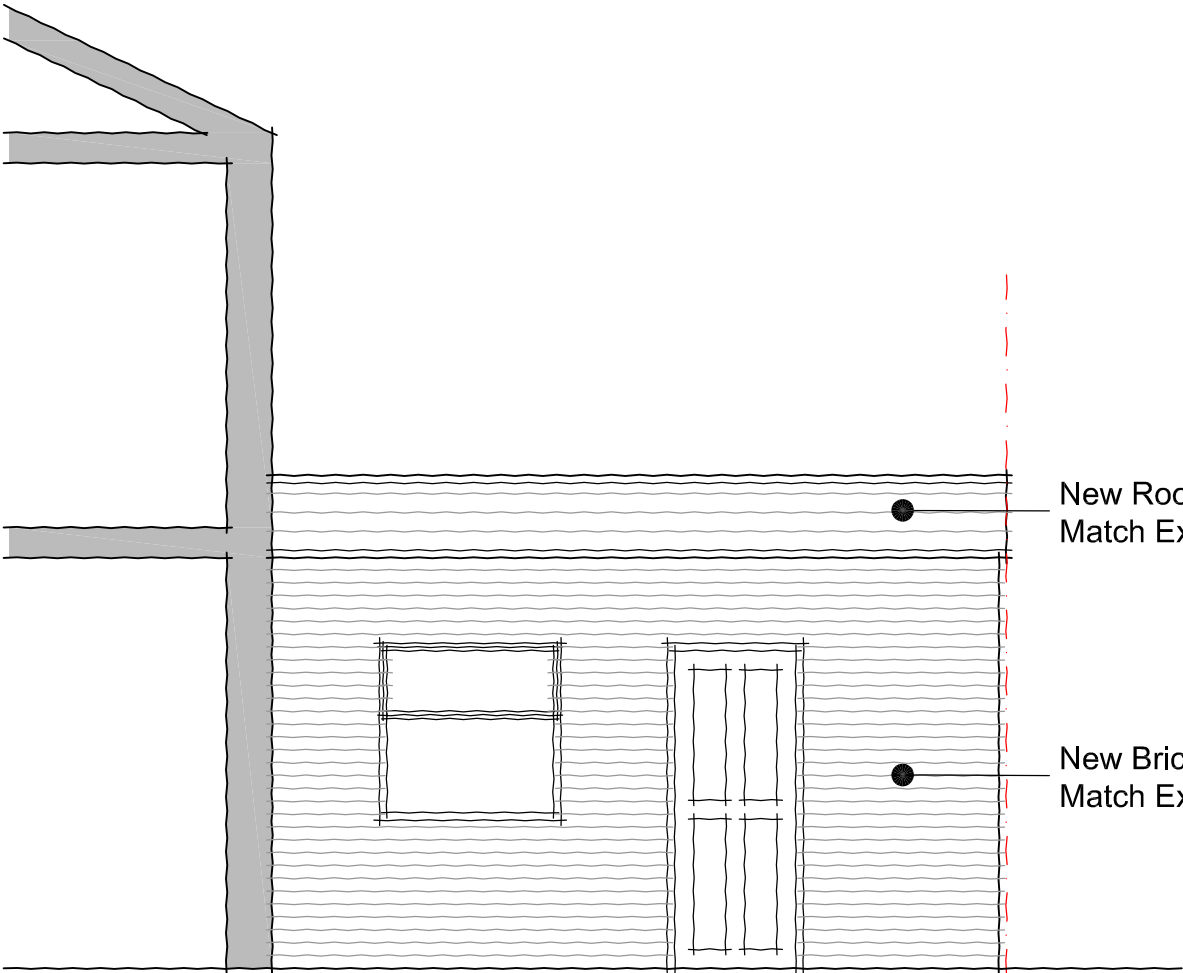

Side Elevation

Project:
**Pike Street
Rochdale**

Client:
Fahim

Drawing Title:
Proposed Elevations

☐ Feasibility ☒ Planning ☐ Building Regs

Project No.	Drawing No.	Scale.	Revision.	Date.
X52	P04	1:50@A3		Apr 12

7 Manley Road, Whalley Range, Manchester, M16 8PN
TEL : 07743408073
Company Reg : OC369497

Leeds
Birmingham
Manchester