




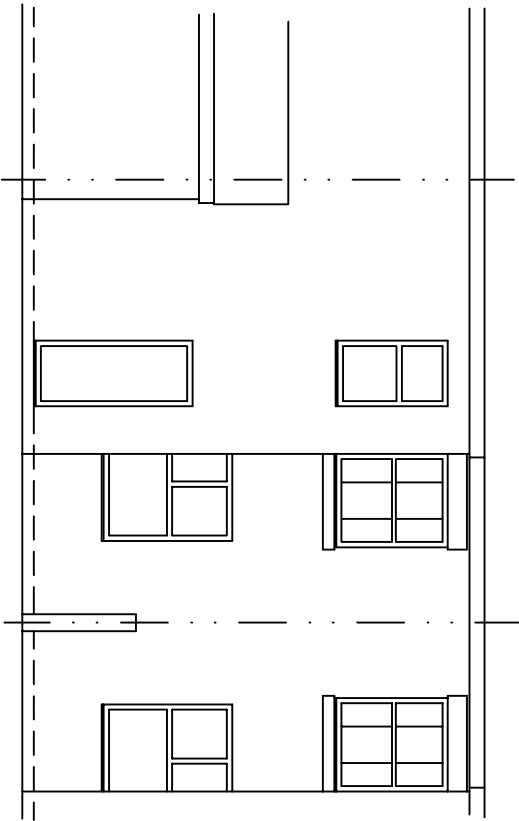


EXISTING REAR ELEVATION

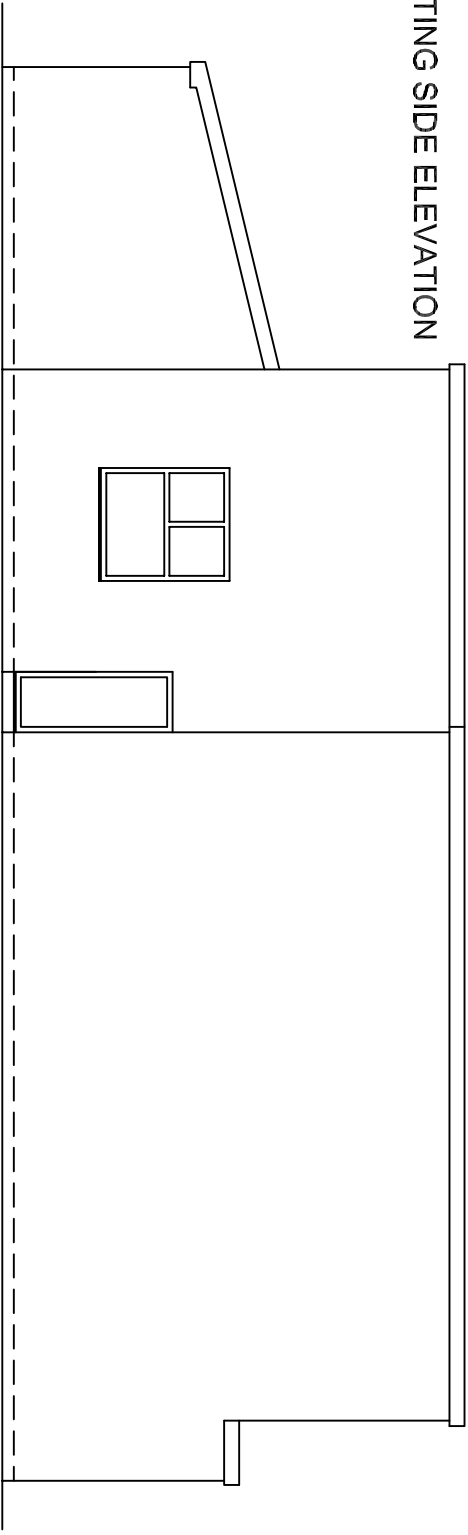


EXISTING SIDE ELEVATION

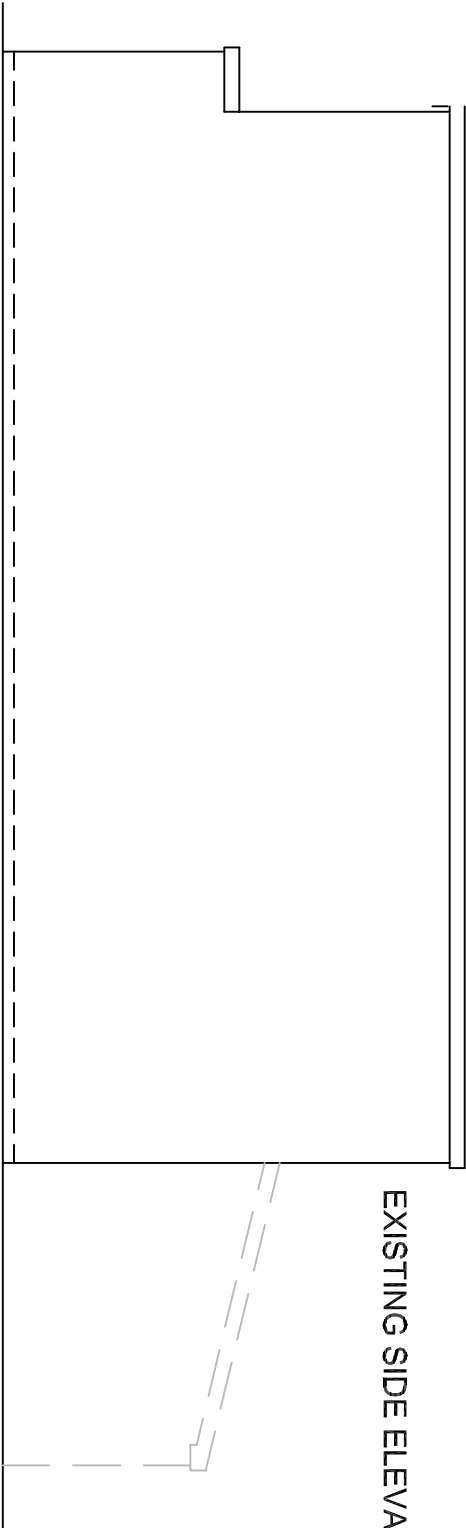


EXISTING SIDE ELEVATION

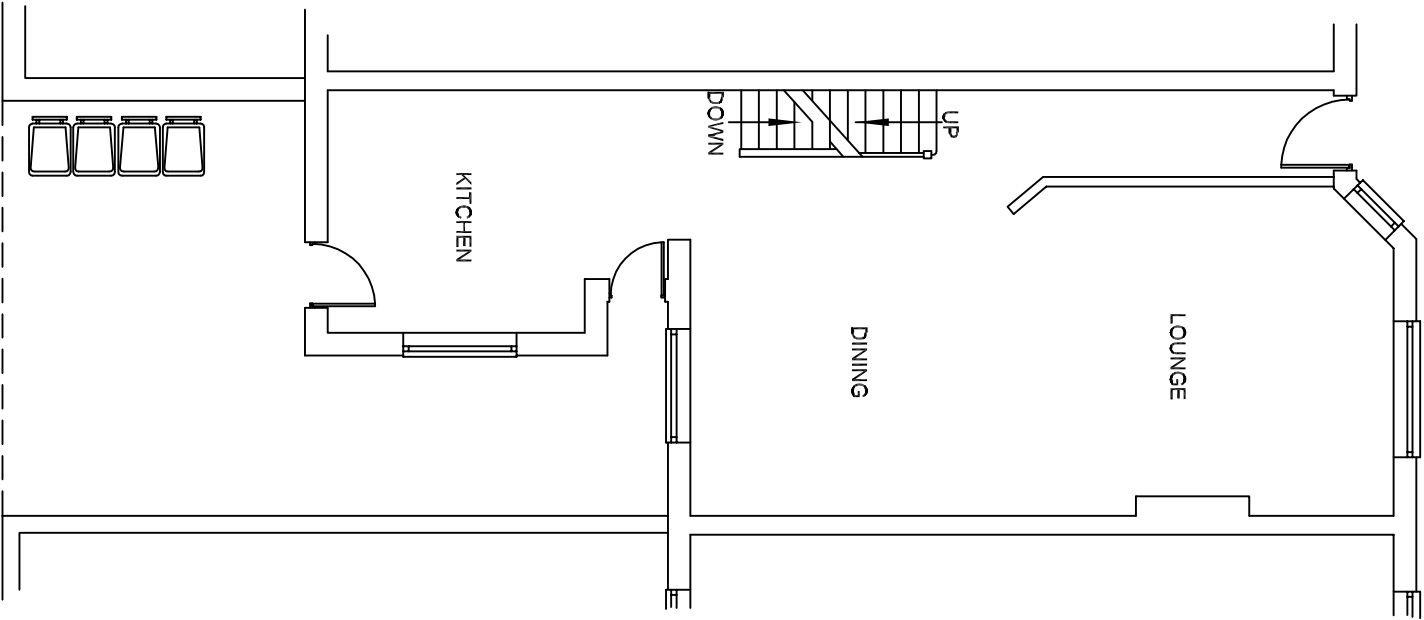


EXISTING GROUND FLOOR PLAN

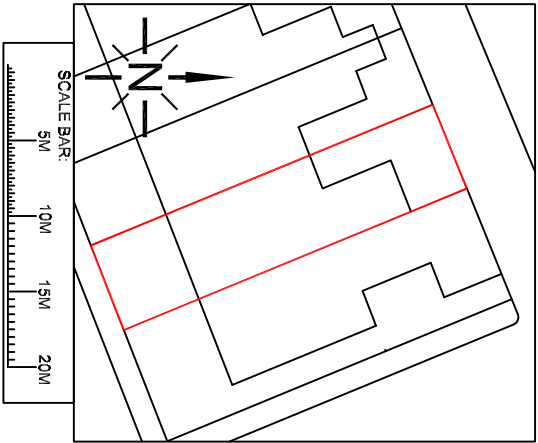


EXISTING BLOCK PLAN @ 1:500

 

EXISTING SITE PLAN @ 1:200

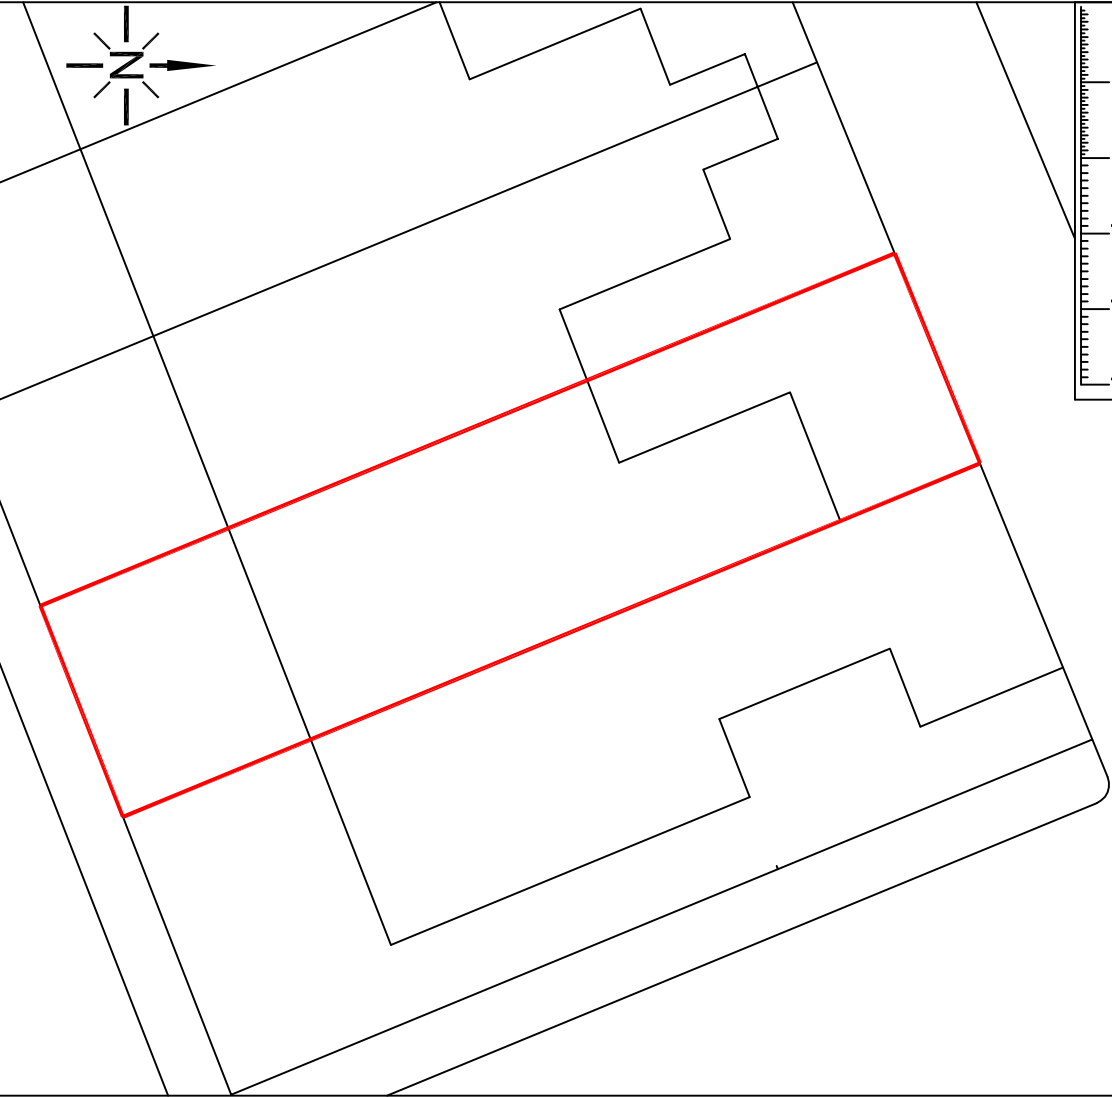

This drawing is supplied for the purpose of obtaining Planning Permission only. Work carried out prior to all necessary Approvals is considered to be at the applicants own risk. The designer is not responsible for any drains, voids or other underground obstructions under or near the site. Notification under the Party Wall Act and the exact boundary location is the responsibility of the client.

 

SLW DESIGNS

Tel: 0161-678 2055

Mob: 07796-617945

e-mail: bricla_slwdesigns@talktalk.net

ADDRESS: 3 PALATINE AVENUE

NORDEN

OL11 5YP

PROJECT: SINGLE STOREY SIDE
AND REAR EXTENSIONS

DRAWING: SLW/BH/01

SCALE 1:100

DATE 04:04:2023