


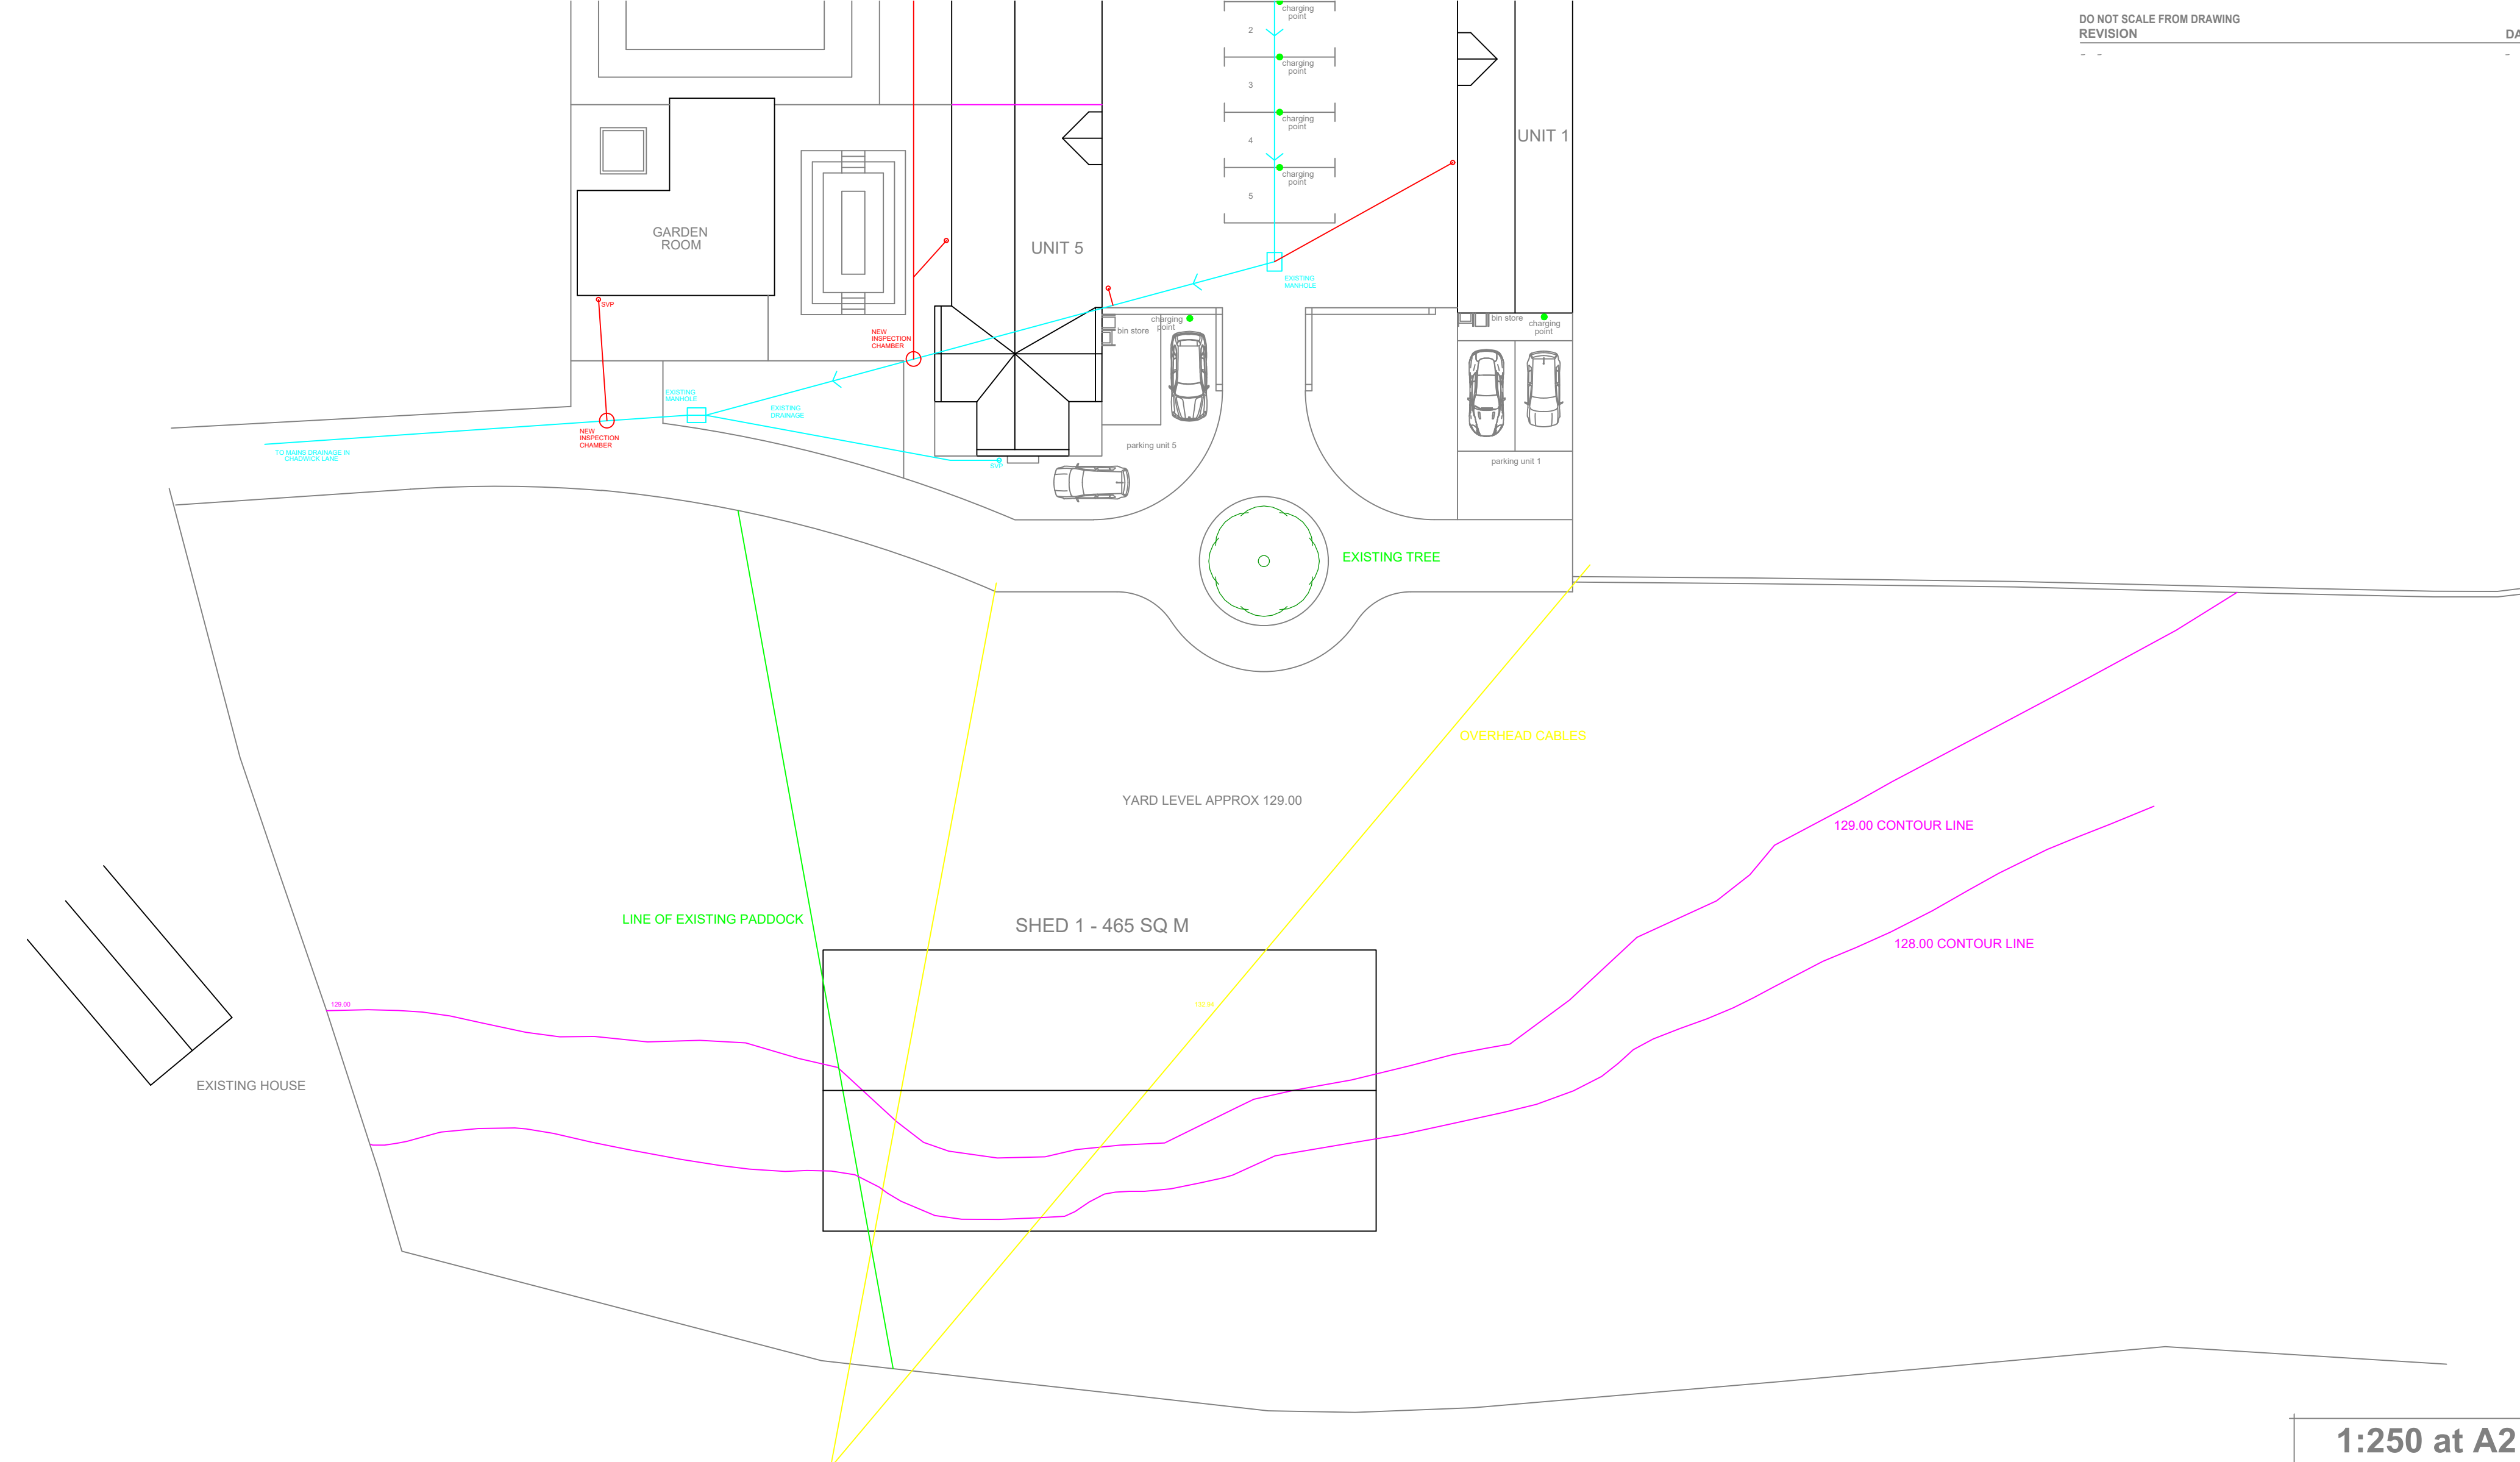

1:250 at A2



8 heath villas
halifax
hx3 0bb

tel. 01422 352797
mob. 07958 773372
info@caldervalleyarchitects.co.uk

© Calder Valley Architects Ltd

CLIENT NAME
Collop Gate Properties

PROJECT NAME
Harefield Hall Farm

PROJECT NUMBER
22.37

DRAWING TITLE
Proposed Site Plan

SCALE	NUMBER	REVISION
1:250	201	-