


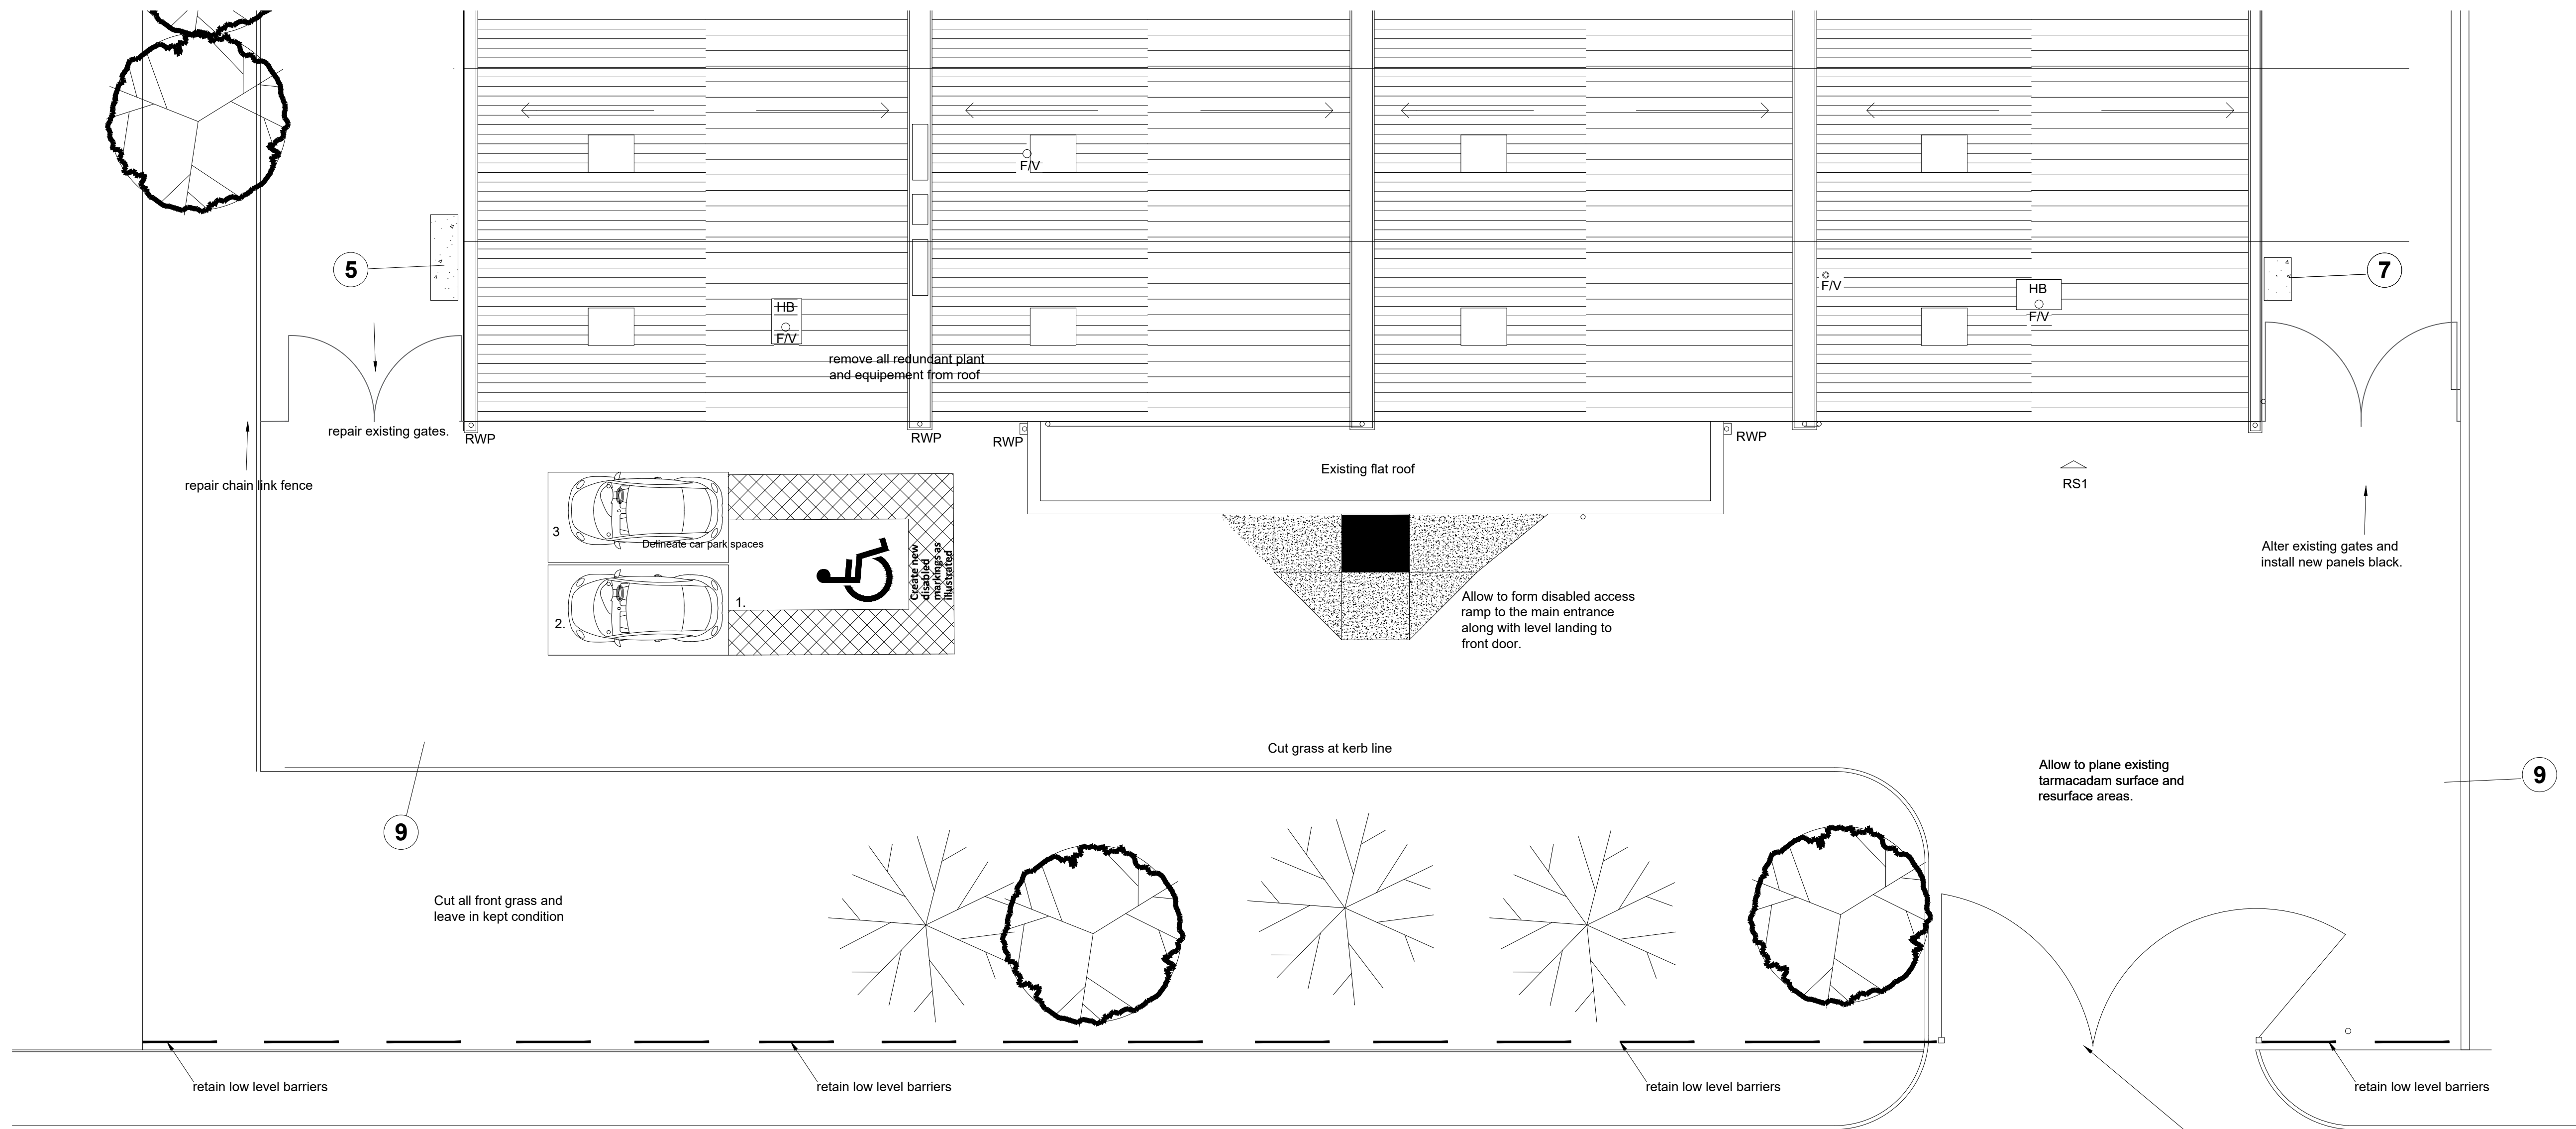

PROPOSED SITE PLAN



TYPICAL FRONT ASPECT

MGRA CONSULTING LTD
346 DEANS GATE
MANCHESTER
M3 4LY
CAD@MGRA.CO.UK
TEL: 0161 835 9936

© MGRA Consulting Ltd
Reproduction is prohibited
in whole or in part
without the express agreement of
MGRA Consulting Ltd.

REV B: 05 December 2023: Fence omitted, Accessible parking layout reconfigured
REV A: 08 August 2023: Fencing and gates

Client: Hamida.am Ltd
234 Leicester Park Road
Leicester
LE5 5FD

Property Address Bentley Avenue Stokehill Industrial Estate Middleton M24 2RW		
Project Title Refurbishment	DWG Ref: 284- DWG	
DWG Title: PROPOSED FRONTAGE	DWG No. 015	
Scale 1/100 ON A1	Date 20/10/2021	Job No 264
Surveyed PWM/LPM	Drawn LPM	Checked PWM