




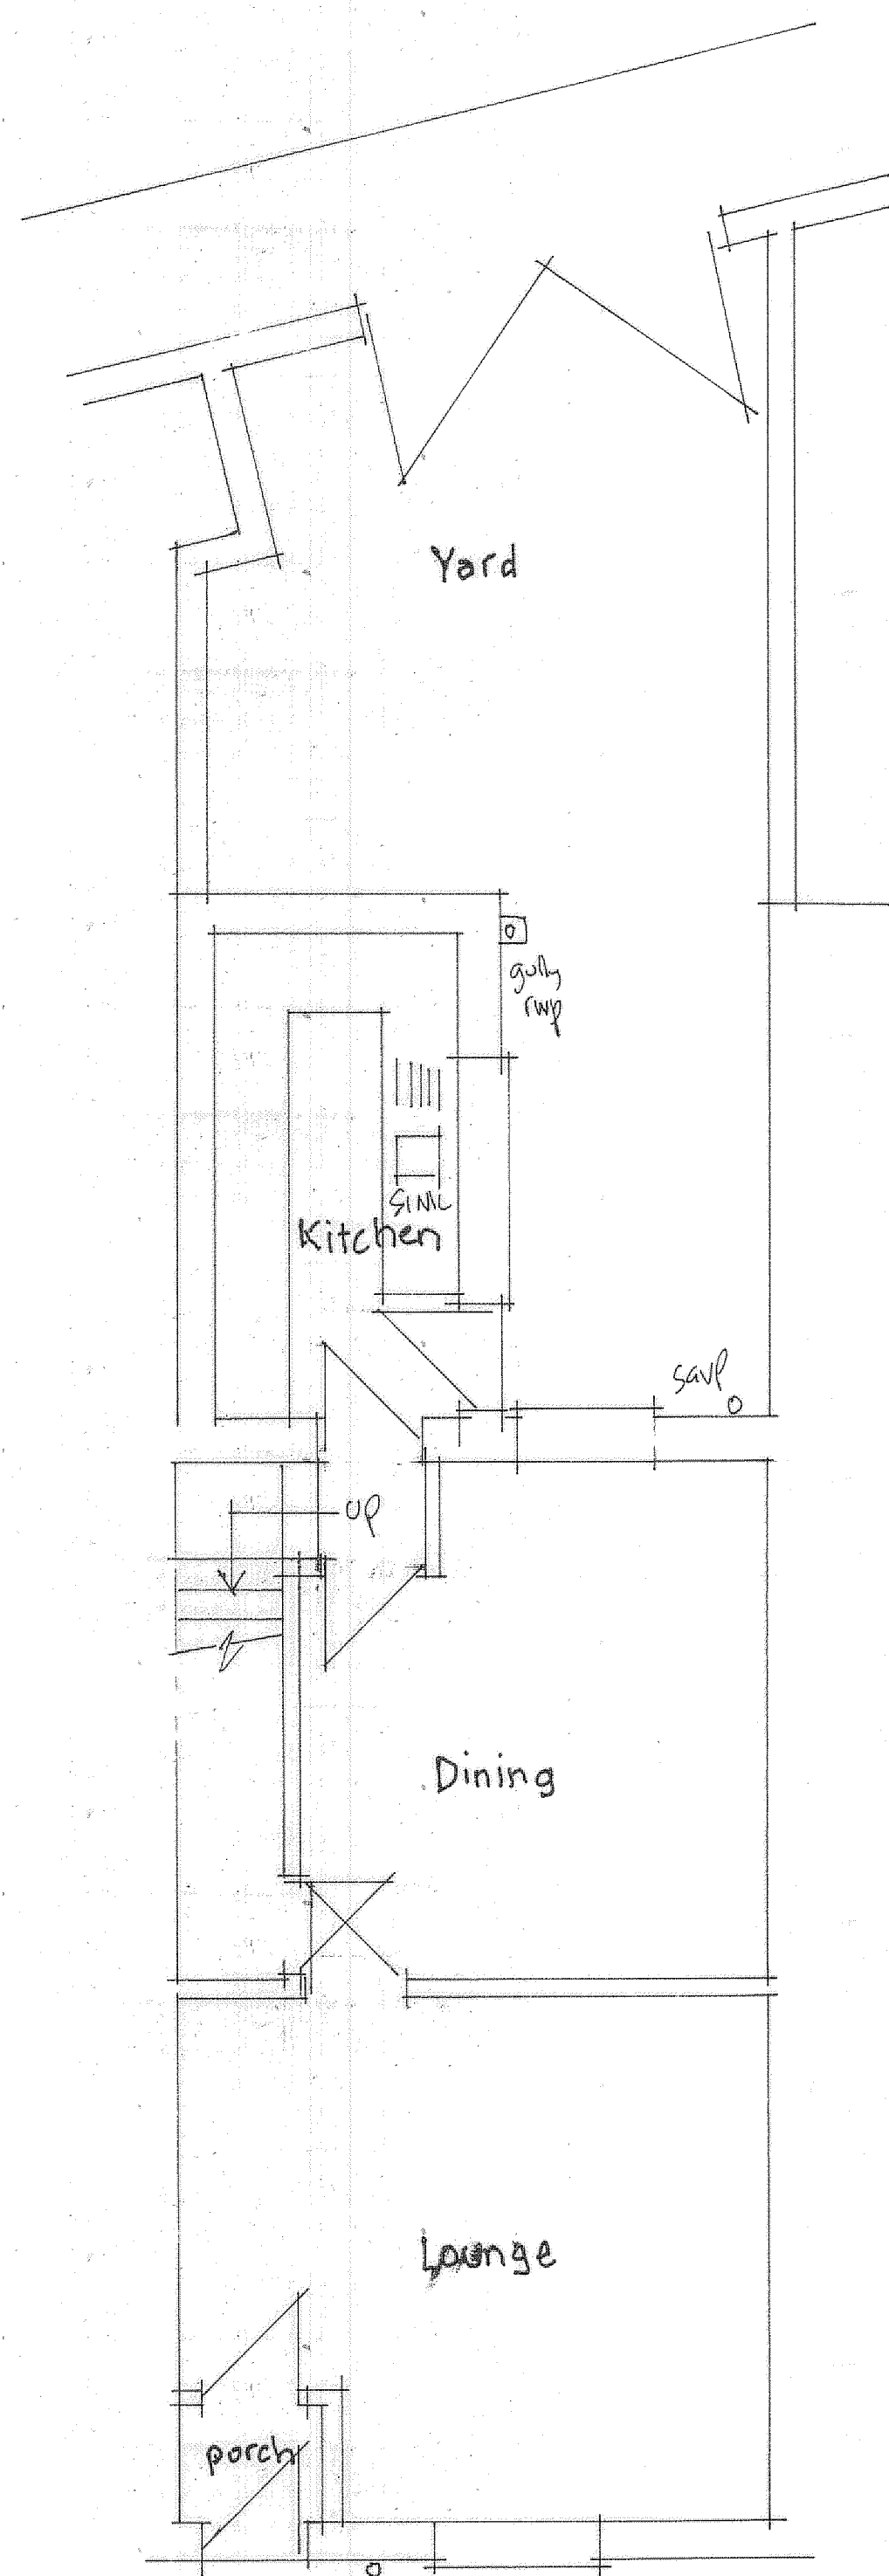


GROUND FLOOR PLAN

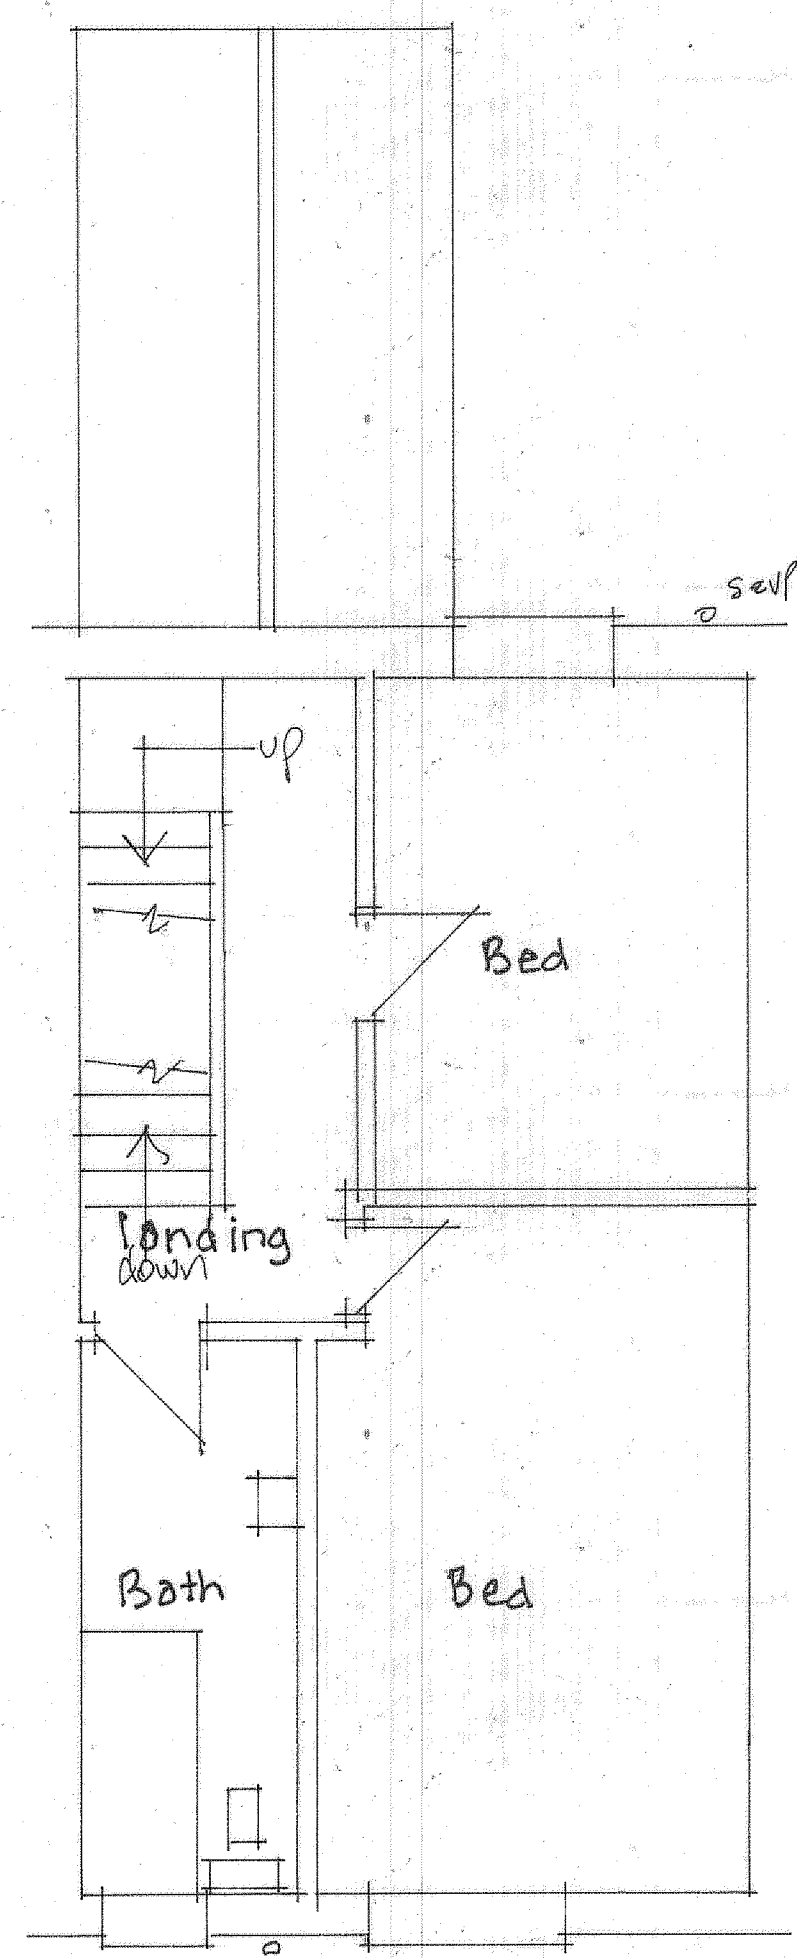


FIRST FLOOR PLAN

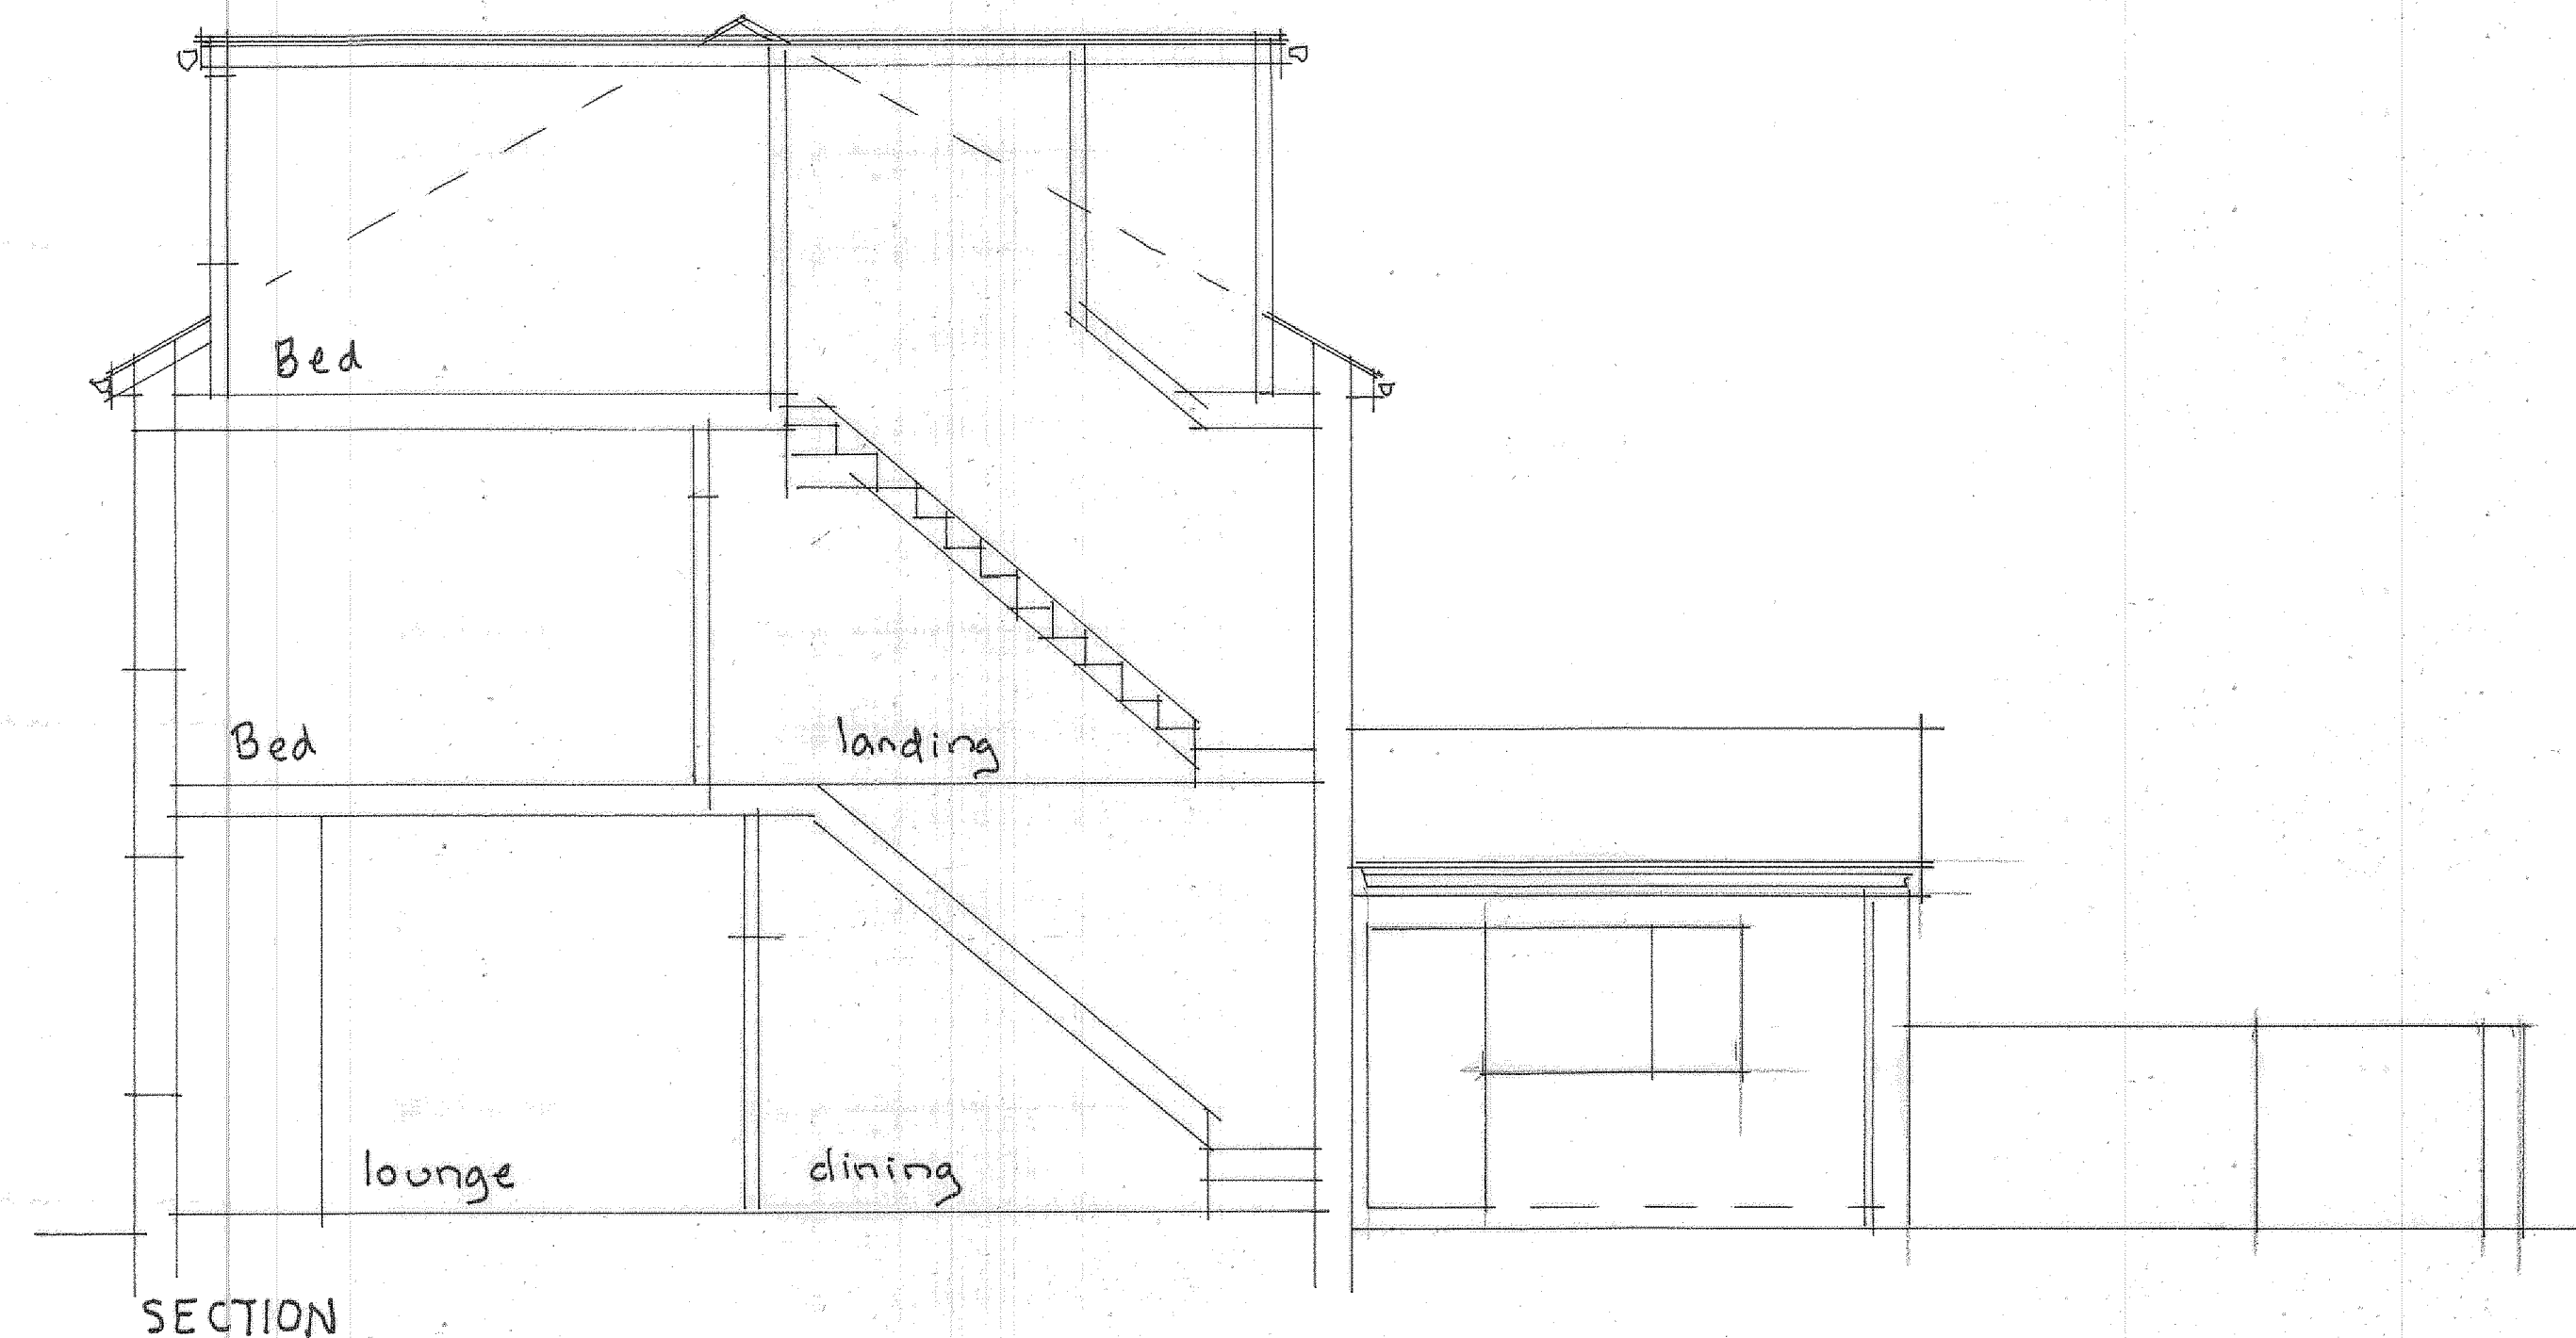

SECTION

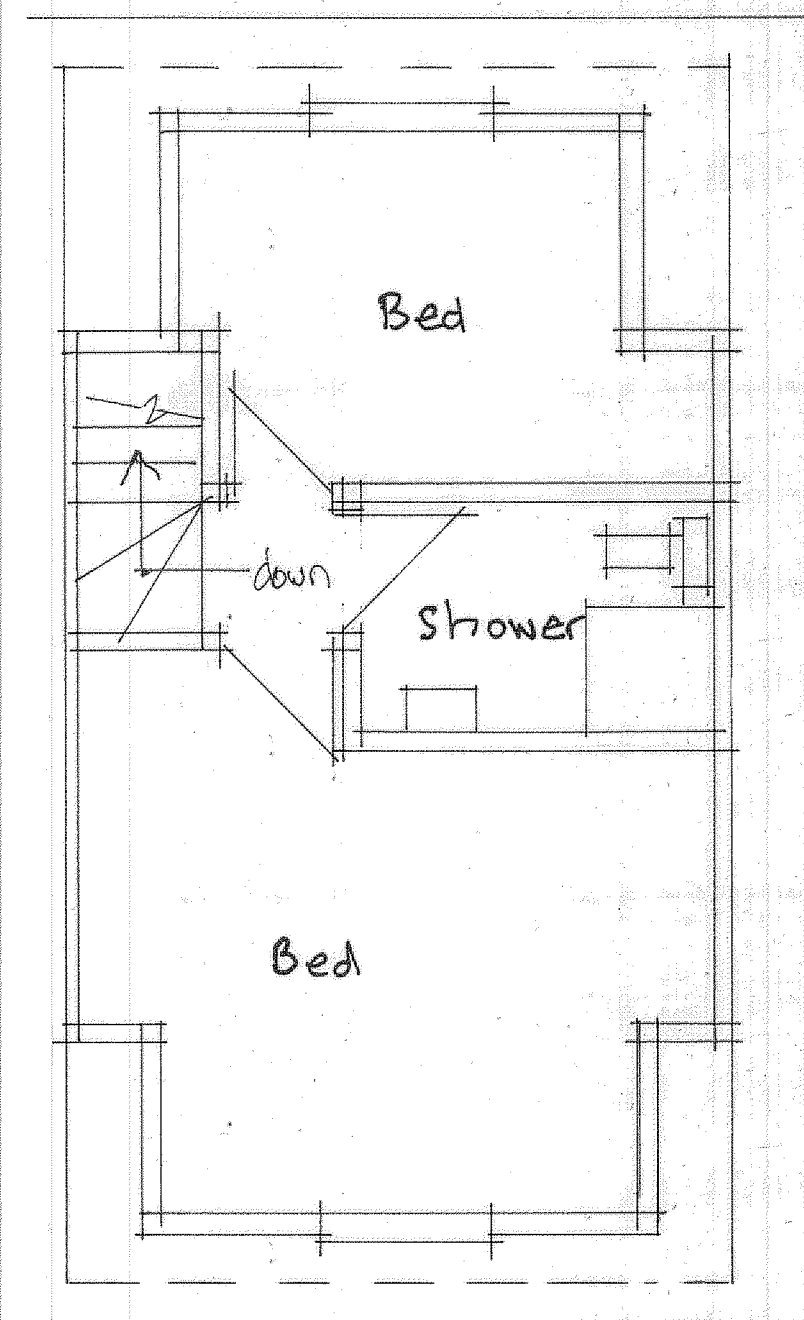

SECOND FLOOR PLAN

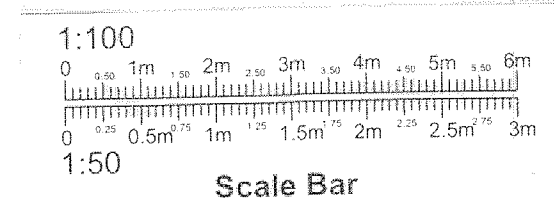

PROJECT
PROPOSED REAR FIRST FLOOR
BATHROOM EXTENSION.
DRAWING TITLE
EXISTING LAYOUTS
AND SECTION.
CLIENT
MR. L. HASSAN.
ADDRESS
60, OSWALD STREET,
ROCHDALE. OL16 2LA.
SCALE
SCALE 1:50@A1
DRAWING No
CL 12235830/10.
DATE
DEC 2023.