




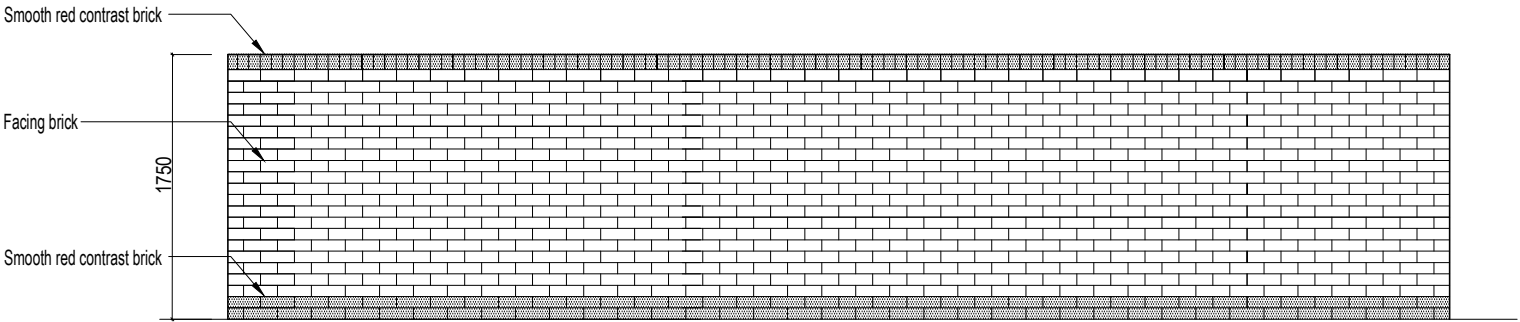


FRONT ELEVATION-Highway Side

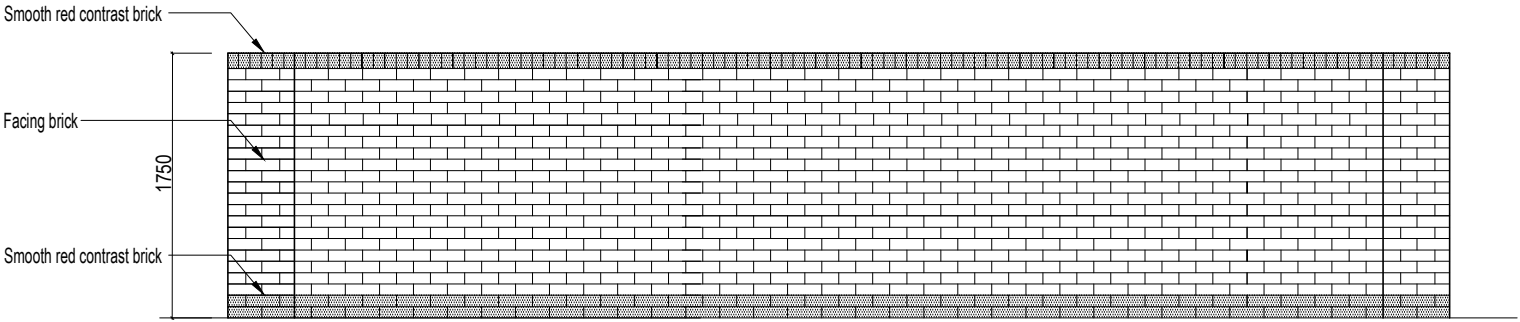


REAR ELEVATION-Garden Side

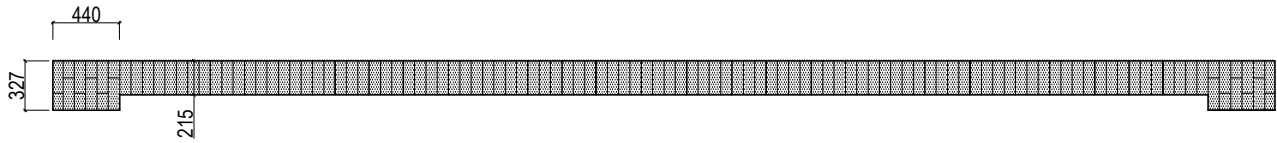

PLAN

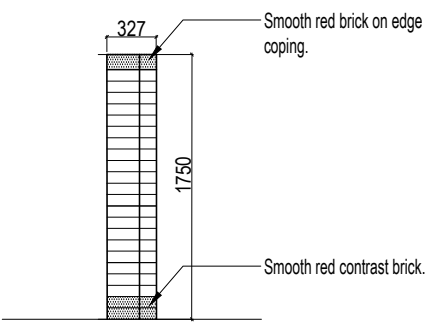


SECTION

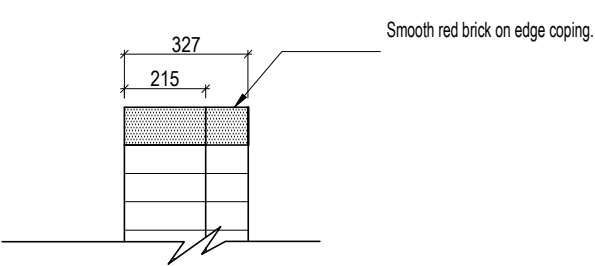

BRICK ON EDGE DETAIL

Smooth red contrast brick (hatched). Bricks at G/L to BS 3921 & 743 having absorption not exceeding 7%. 1:0.25:3 mortar.

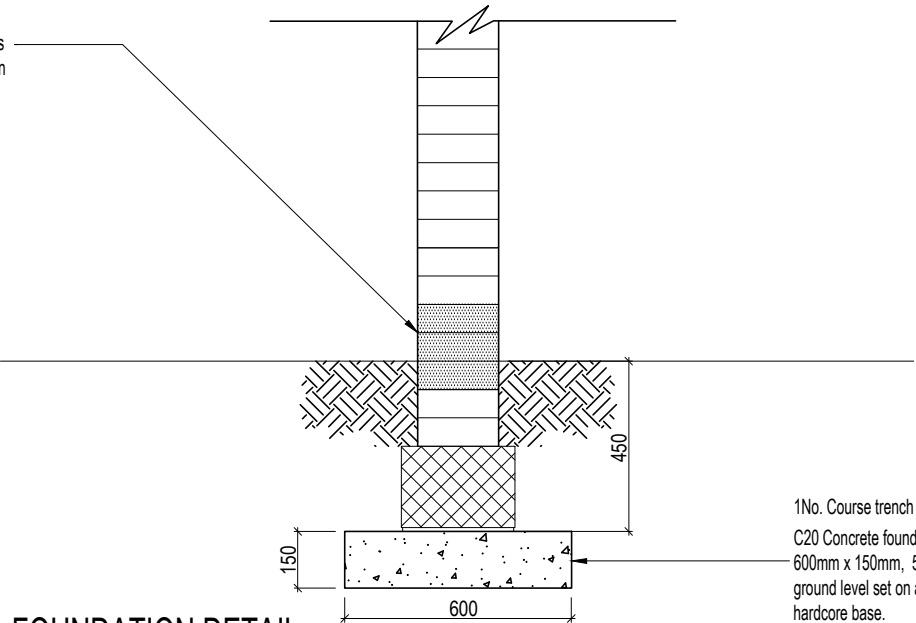

FOUNDATION DETAIL

1No. Course trench block.
C20 Concrete foundations to be 600mm x 150mm, 500mm Below ground level set on a compacted hardcore base.
Foundations depth to be increased where ground conditions require.

REV.	DESCRIPTION	INT.	DATE
			
PROJECT			
STANDARD DETAILS			
DRAWING TITLE			
1750mm HIGH BRICK WALL			
JOB NUMBER		SD	REV
DRAWING NUMBER		F01-1	-
DRAWN	JSM	AUG'23	SCALE
CHECKED			1:50/1:20
			A3