



© Copyright: All rights reserved. This drawing must not be reproduced without permission.
Do not scale from this drawing. All dimensions are in millimetres unless otherwise stated.
Any discrepancies should be reported to the Architect.

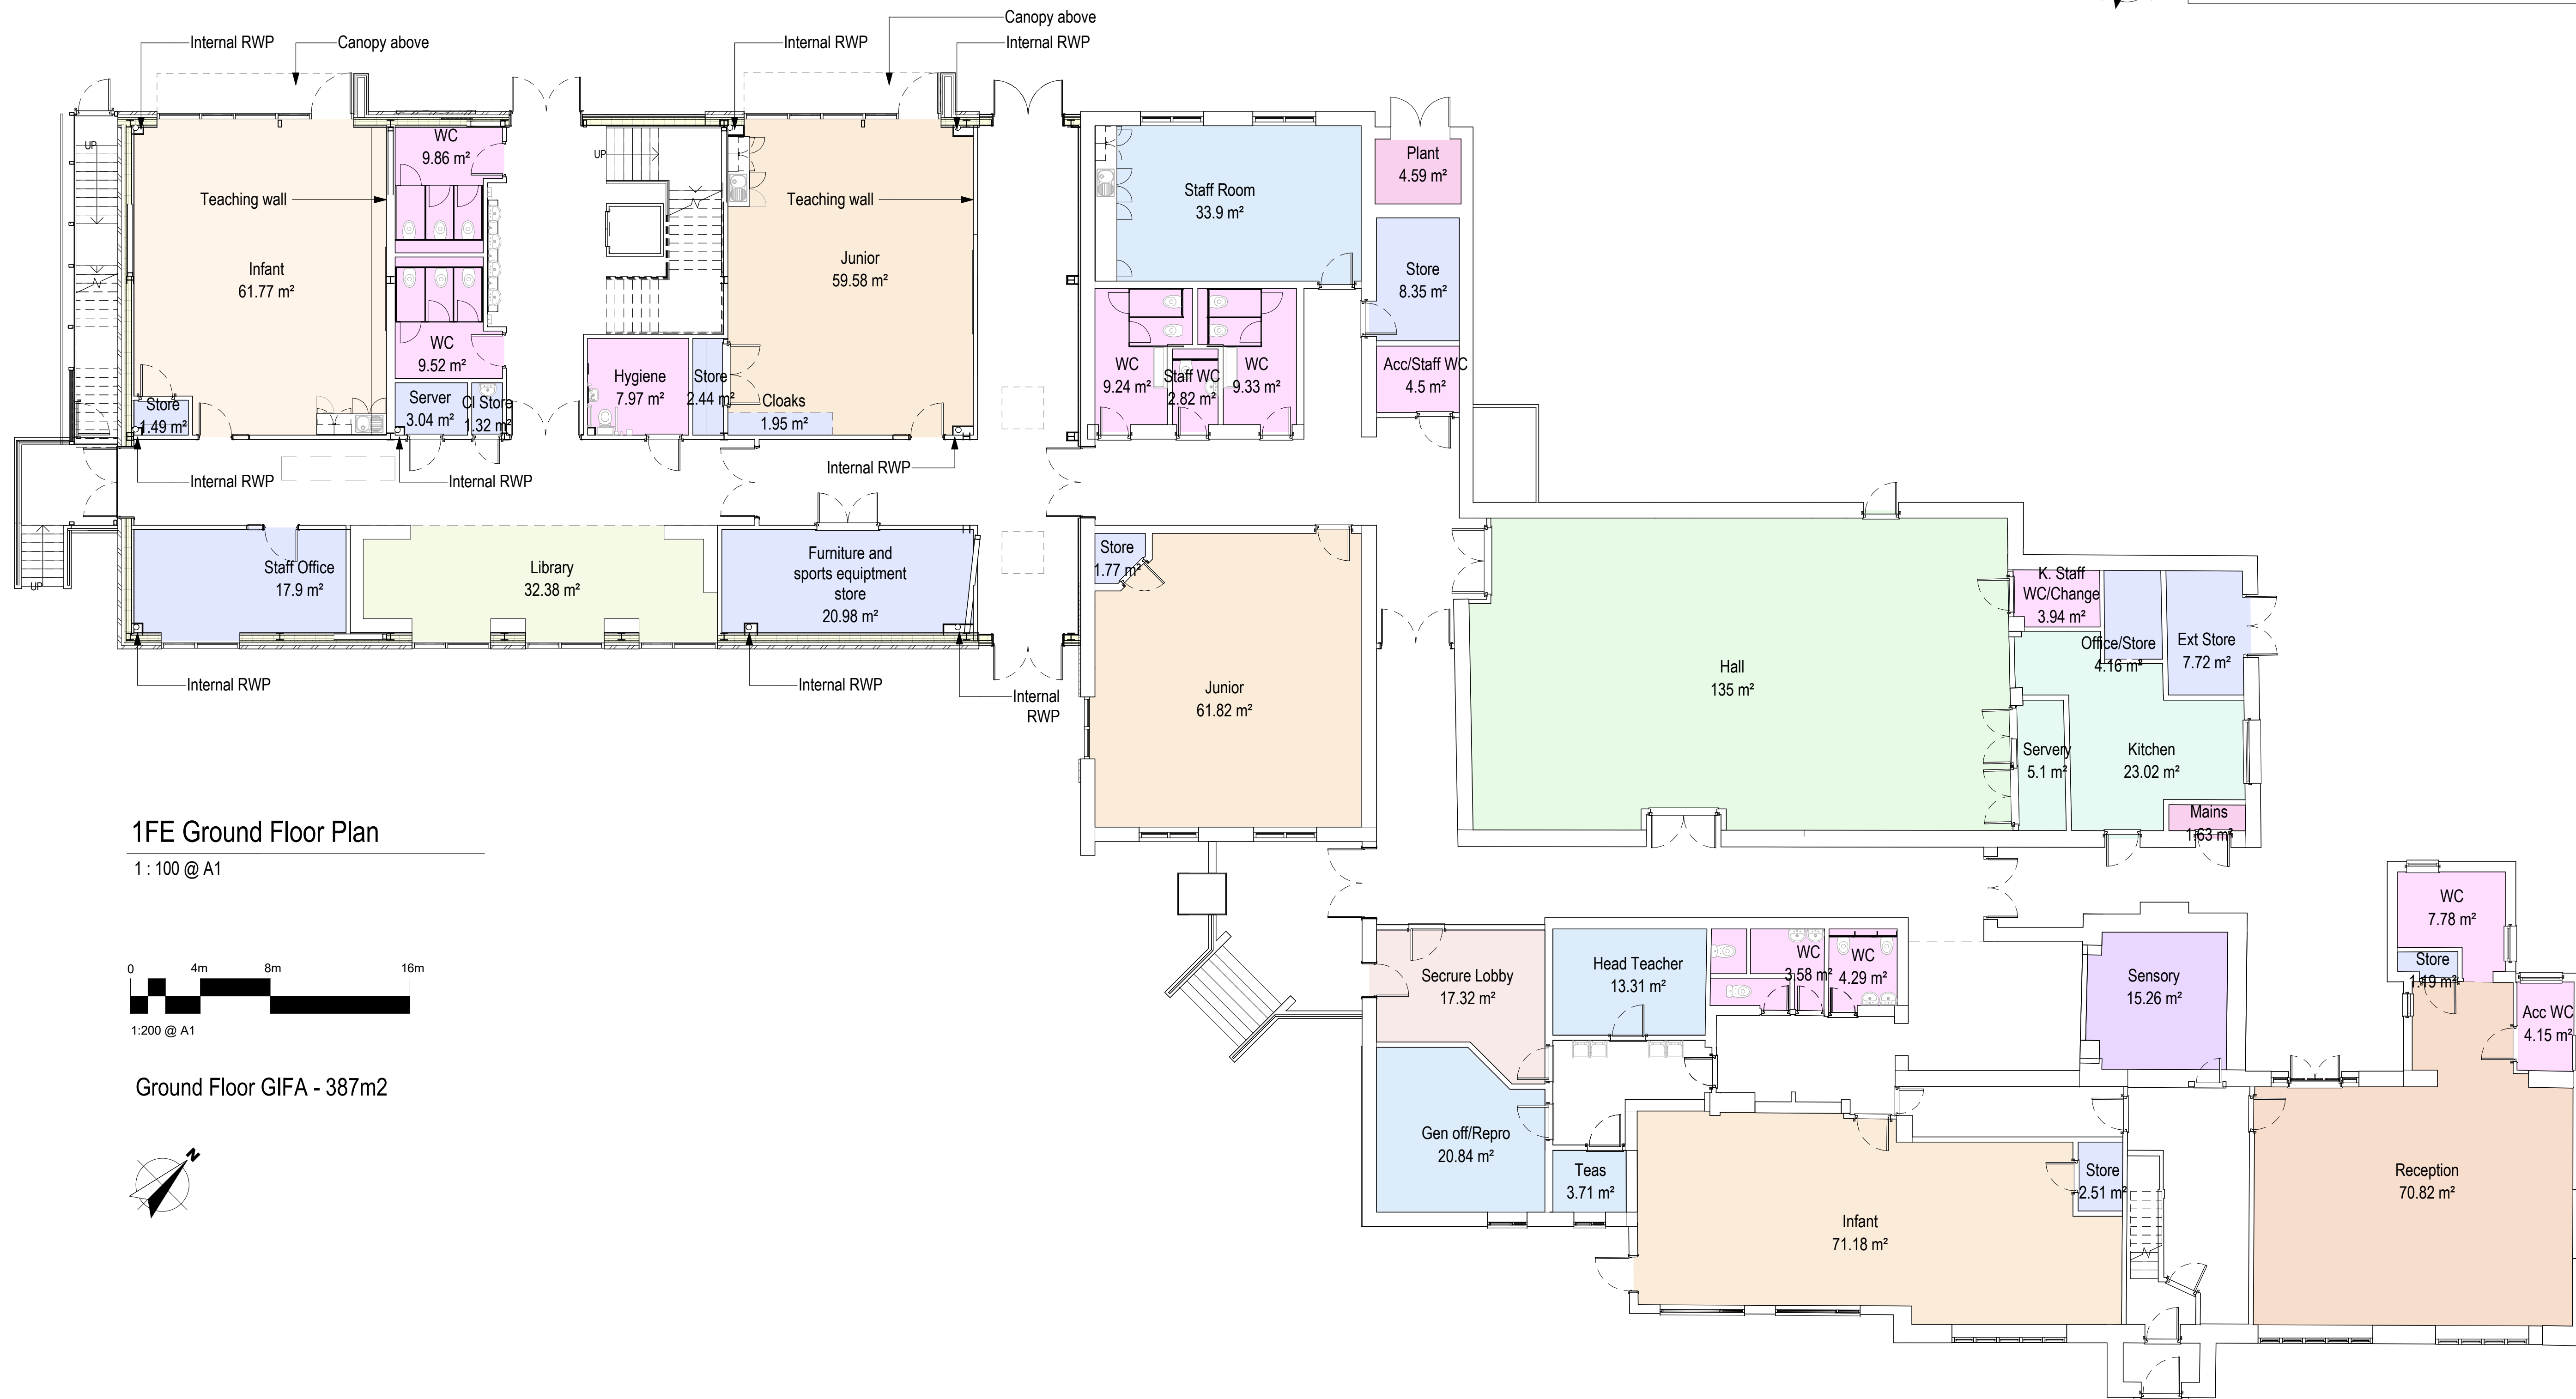


1FE Ground Floor Plan

1 : 100 @ A1

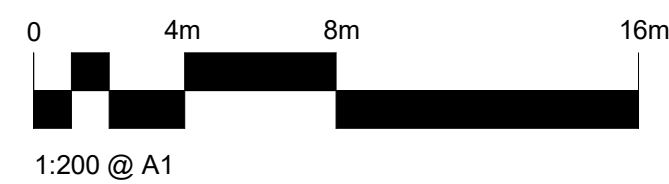

Ground Floor GIFA - 387m2

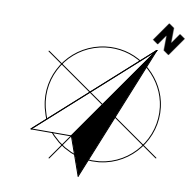

B	Plant doors added	27.06.26	SD	PEH
A	Issue for Planning	23.02.24	SD	PEH
Planning				
Revision	Description	Date	Drawn	Checked

Halliday Meecham Architects Limited

111 Piccadilly Manchester M1 2HY
+44 (0)161 661 5566

4 Devonshire Street London W1W 5DT
+44 (0)203 440 5175

hma@hallidaymeecham.com
www.hallidaymeecham.com



Client:				
Project:	St Johns Thornham			
Phase/ Location:	Middleton			
Drawing:	Proposed GF Plan			
Scale @ A1	Scale @ A3	Date:	Drawn:	Checked:
1:200		04/24/23	SD	PEH
Drawing Ref.		Job No.	Drawing No.	Revision
5635-HMA-SJT-00-DR-A-00220		5635	SJT-00220	B