

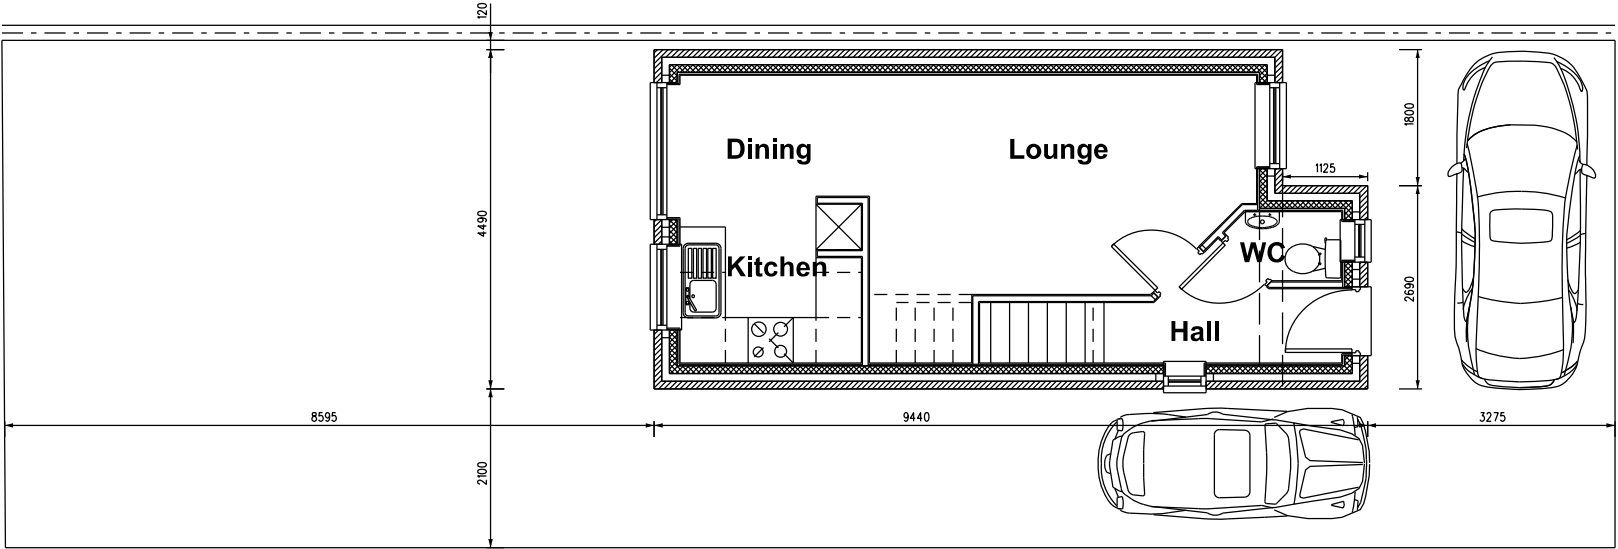


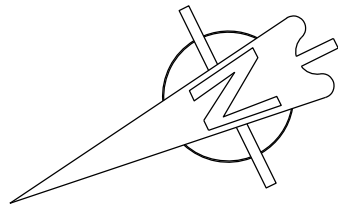

APPROVED GROUND FLOOR

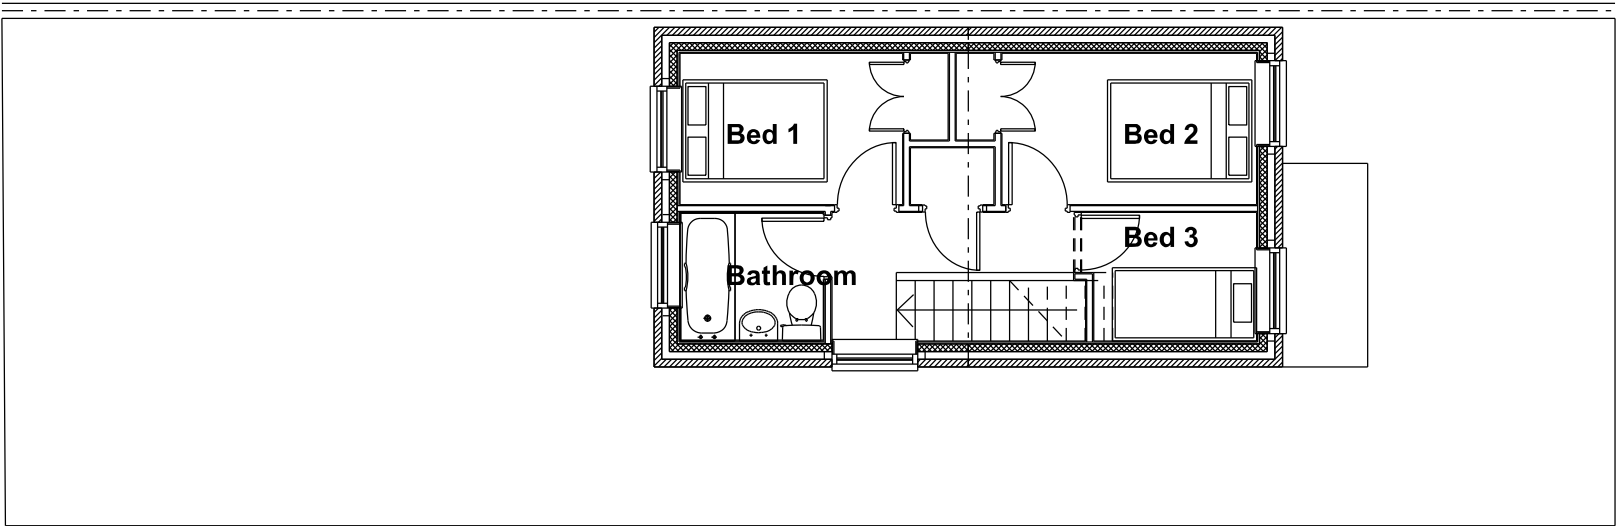

APPROVED FIRST FLOOR

REVISIONS	REVISION NOTES	PROJECT AND DETAILS:		AT:	SCALE:										
		13 Hillcrest Road		Rochdale, OL11 2QE	1:50 @ A1 1:100 @ A3										
		SCALABLE IN METRES		FOR:	DRAWN:	DWG TITLE:									
		0.50 1.0 2.0 3.0 4.0 5.0 6.0 10.0		L Wells	IB	As Approved Floor Plans									
					DATE:	DWG NO:									
					17 Nov 22	499-PL03									

ATOLL

art and architecture collaborative

Ian Banks • Director

m 0771 7710014 • ian.banks@atolluk.com • www.atolluk.com