


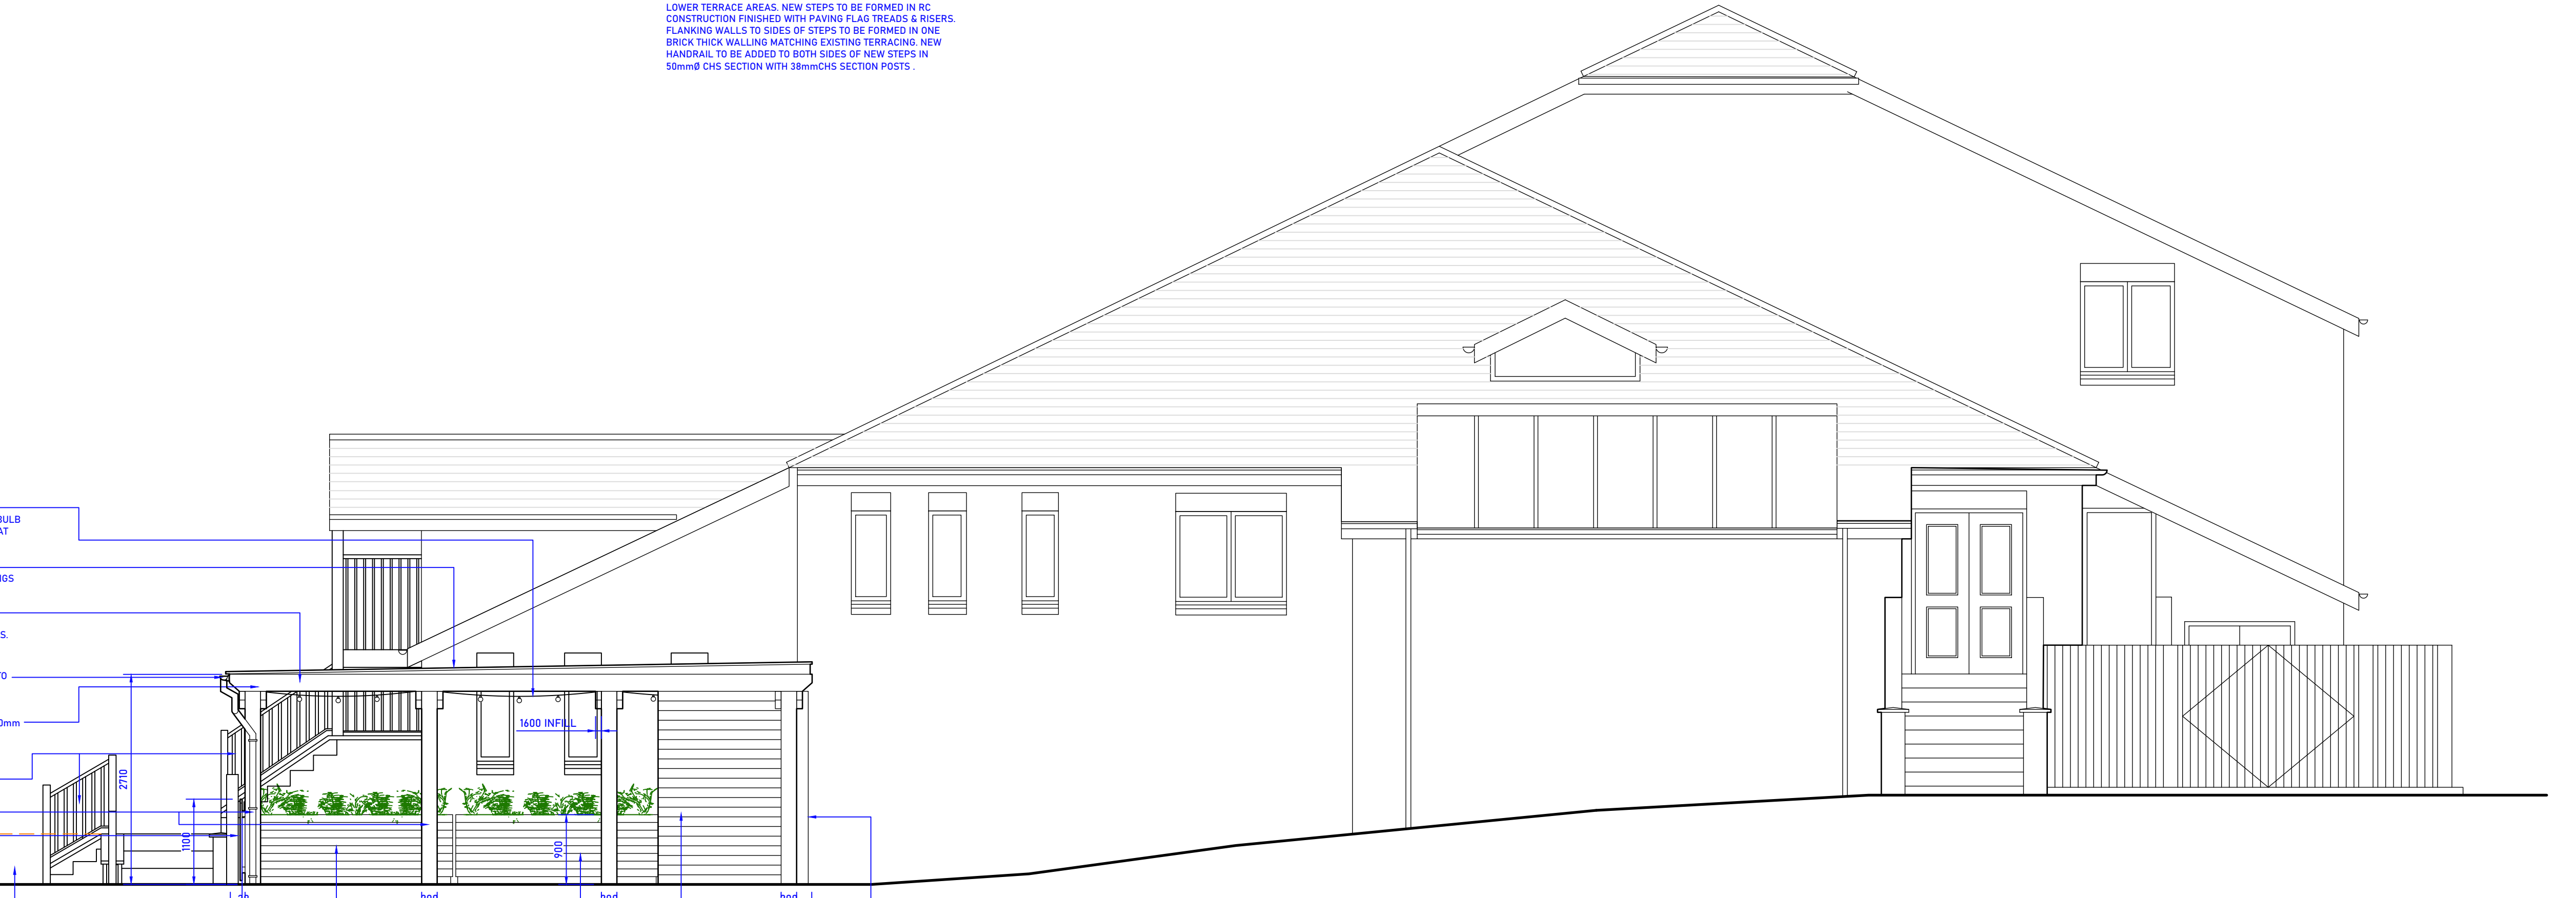

WEST ELEVATION.



SOUTH ELEVATION.

Copyright
This drawing and design and all the information contained therein is the sole copyright of SODA Ltd, and reproduction in any form is forbidden unless permission is obtained in writing.

No dimensions to be scaled from this drawing. All Contractors must visit site and be responsible for taking and checking all dimensions relative to this work. The Designer must be advised of any discrepancies in writing.

Revision:			
Scale:	1:50 @ A1	Date:	15.11.22
Job title:	The Summit Inn, 825 Rochdale Road, Royton, OL2 6XF	Drawing title:	External Elevations as Proposed 1 of 2
Drawing Number:	954-P-05	Client:	Greene King
The Studio, Sovereign House, Wakefield WF2 8EF 01924 372654 studio@sodagroup.co.uk			

SODA