


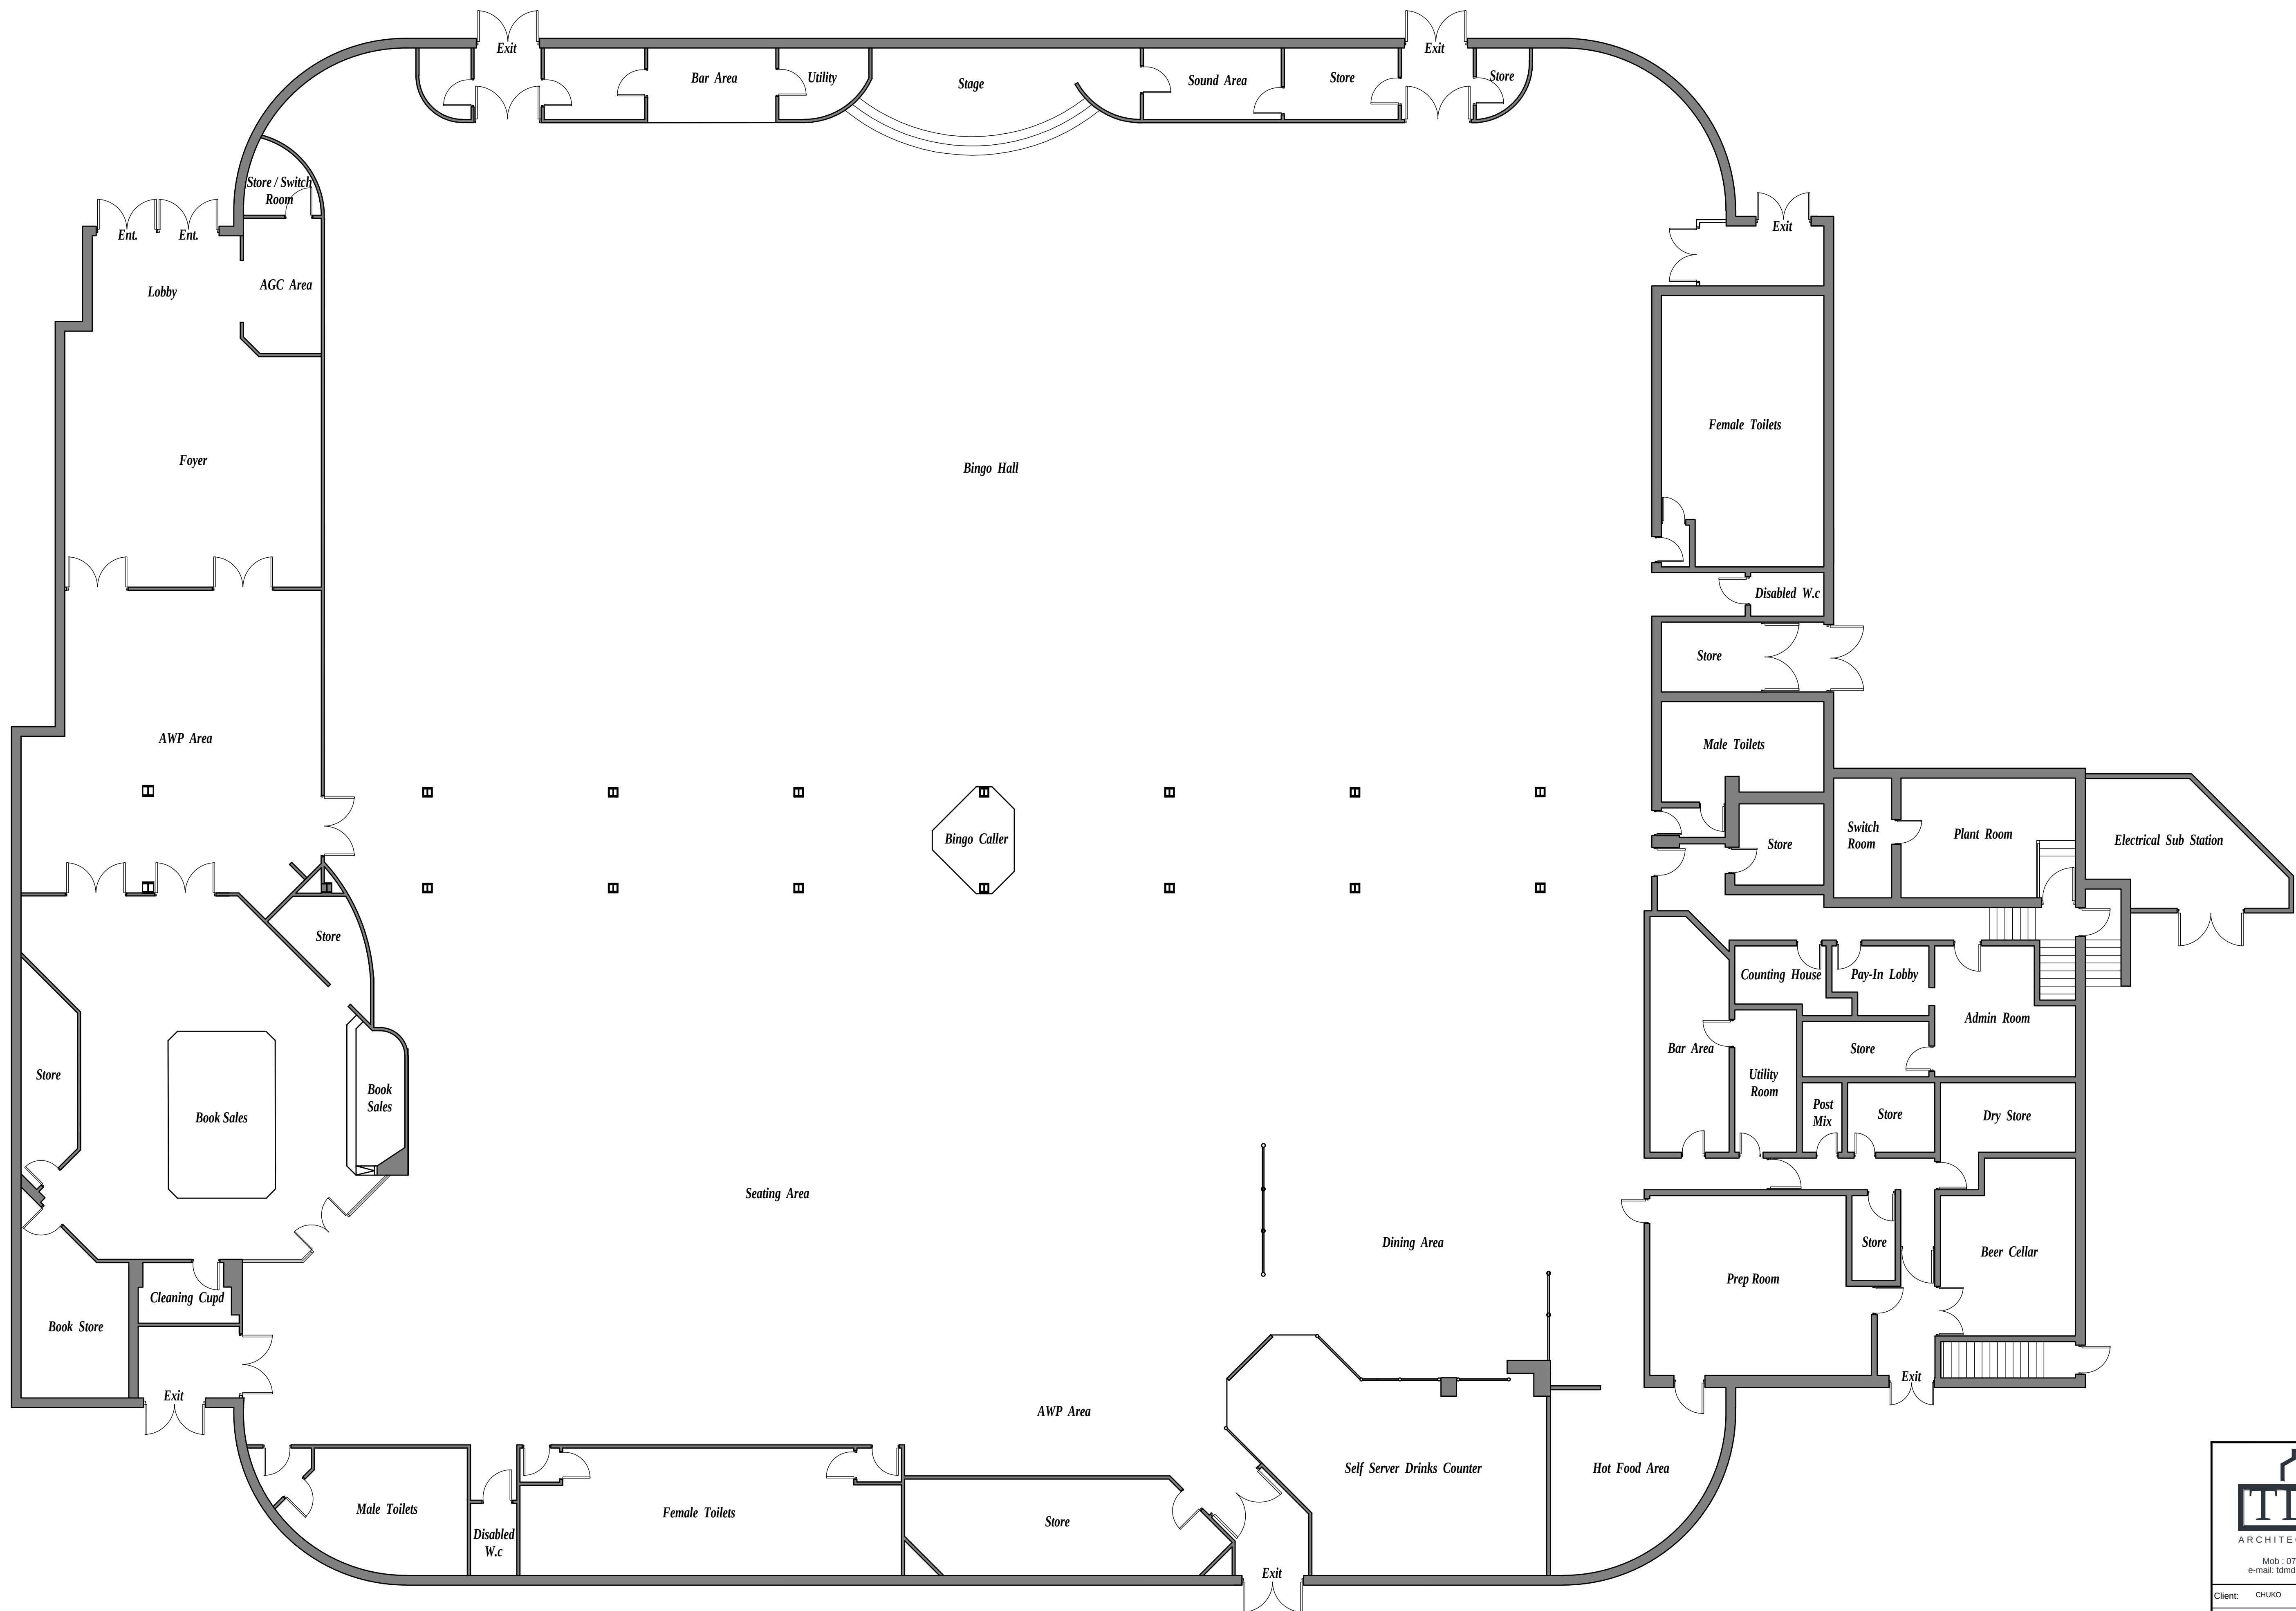

EXISTING GROUND FLOOR PLAN scale 1:100

 TDM ARCHITECTURAL LTD Mob : 07805560652 e-mail: tdmesign@live.co.uk	
Client: CHUKO	
Address: FORMER MECCA BINGO, ROCHDALE	
Project: CHANGE OF USE	
Dwg Title: PLANNING: EXISTING GF PLAN	
Date: SEPTEMBER 2022	Scale: @A1 1:100
Job No: 06.22.586	Dwg No: PL02
Drawn: D.L.	Checked: D.L.