




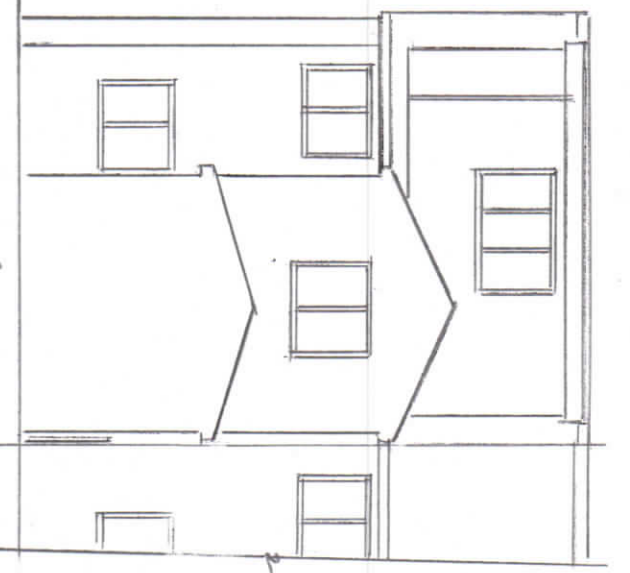


PROPOSED REAR EXTENSION

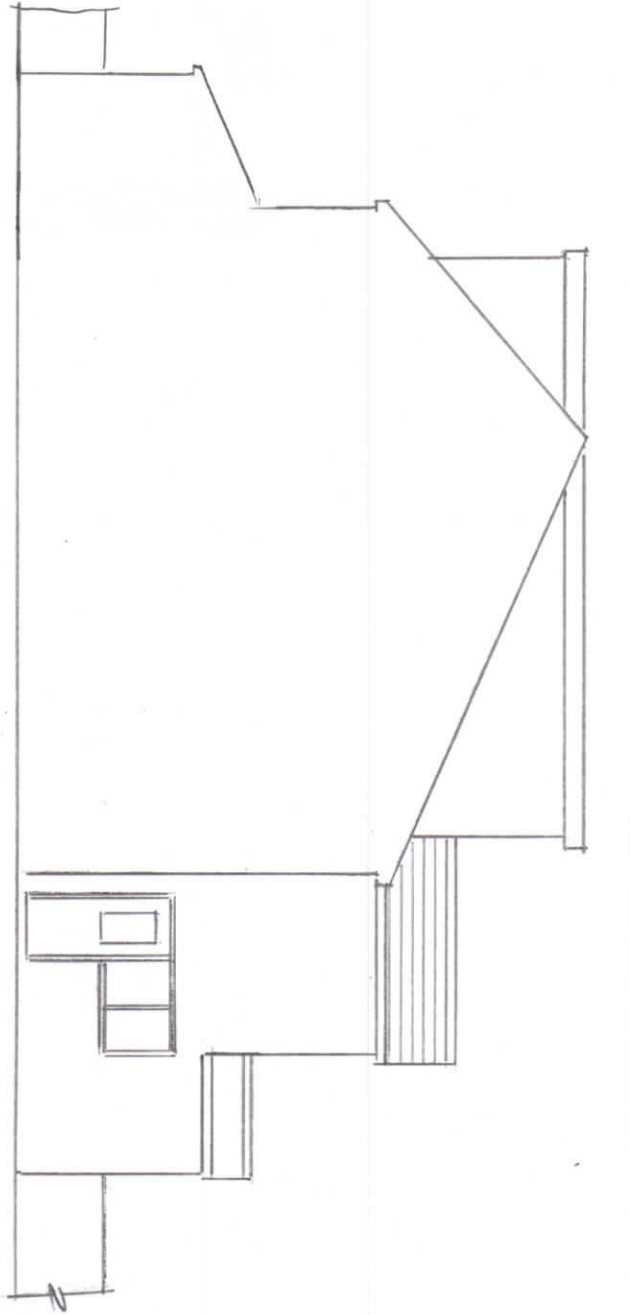


PROPOSED SIDE EXTENSION

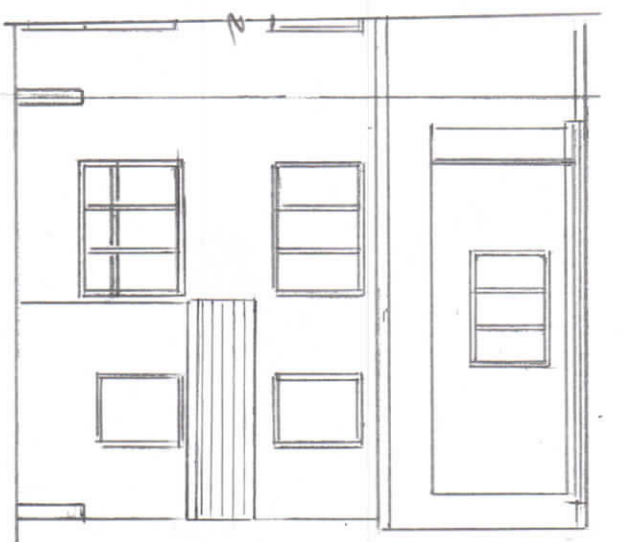


PROPOSED FRONT EXTENSION

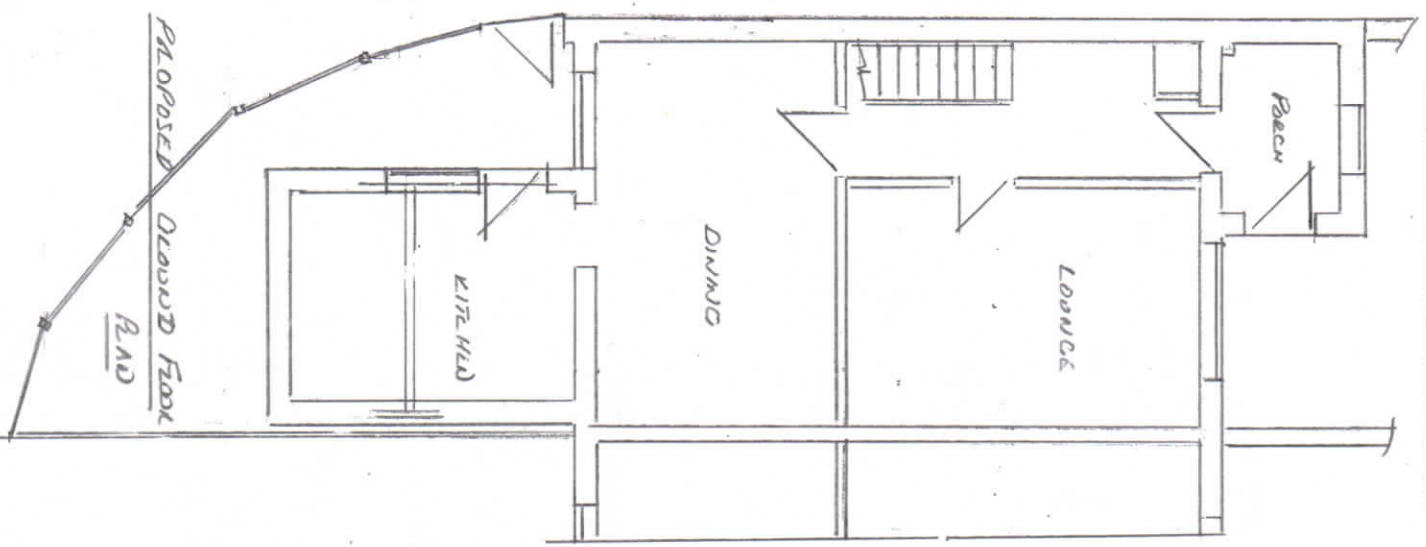


PROPOSED GROUND FLOOR

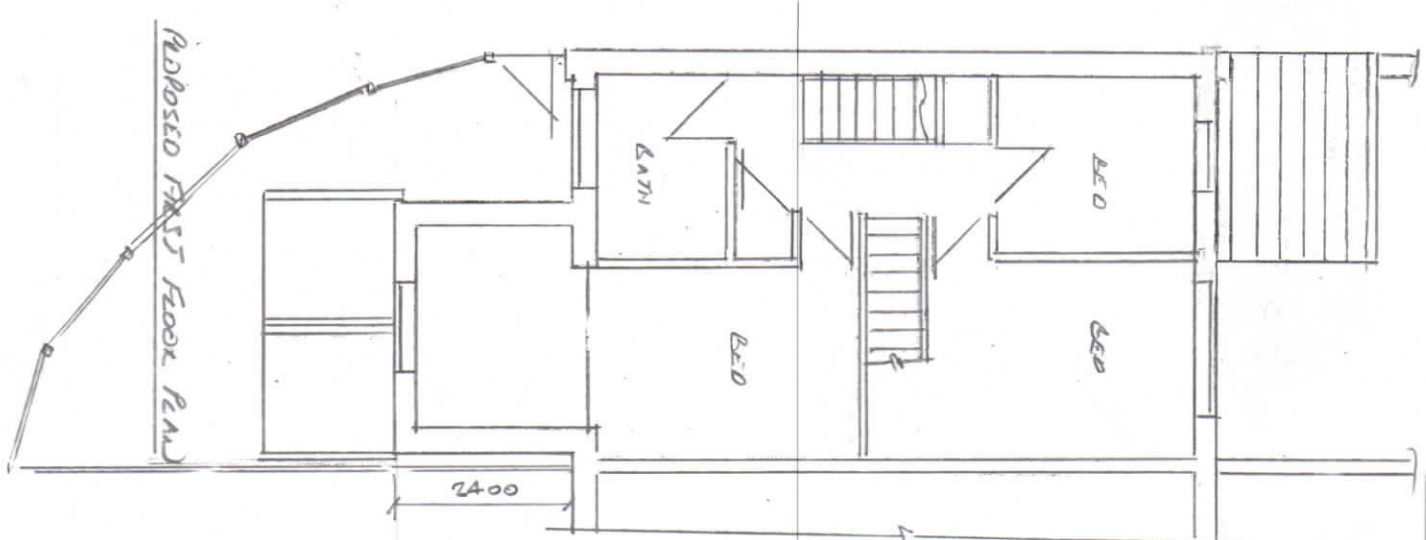

PROPOSED FIRST FLOOR PLAN

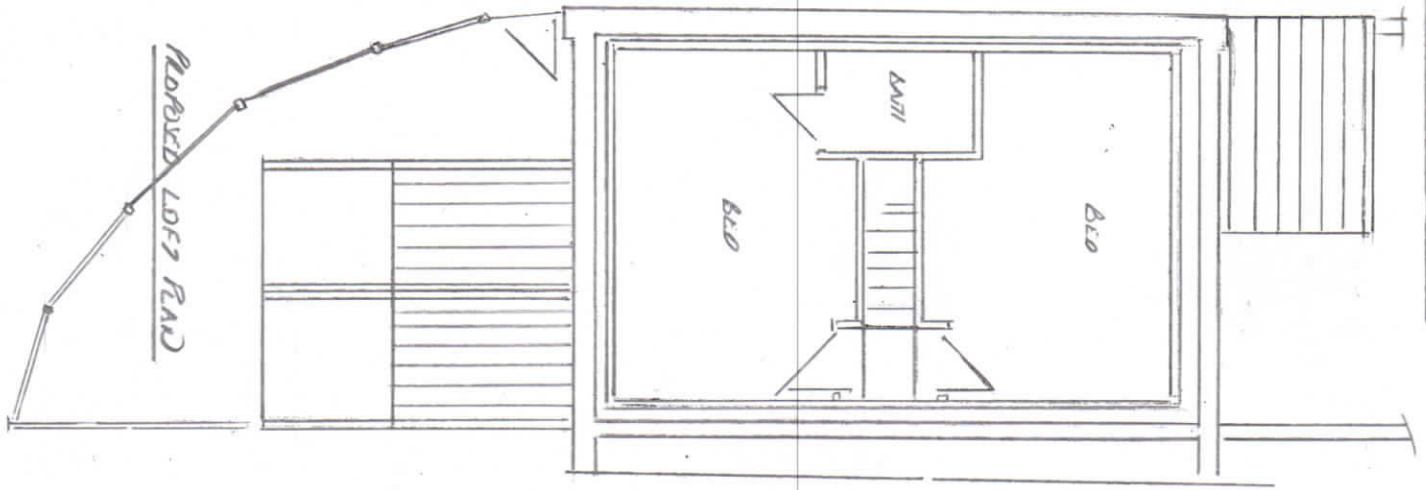

PROPOSED LOFT FLOOR

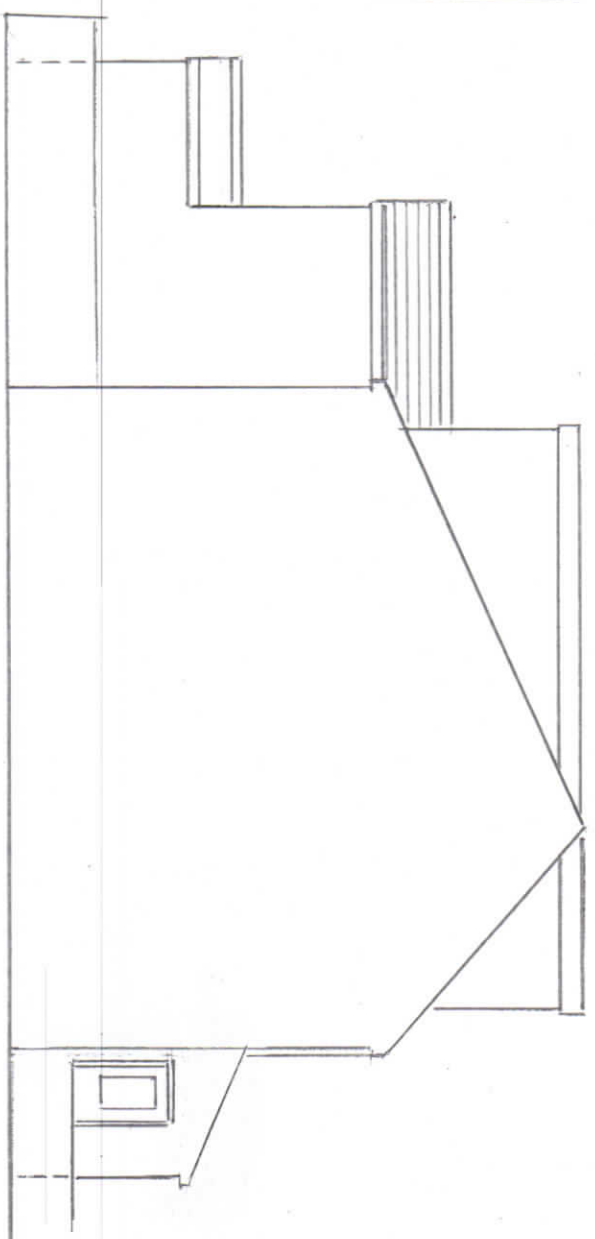

PROPOSED SIDE EXTENSION

Rev 1

Thompson Designs Tel 0161 705 1458 Mob 07884 318634	Sheet 2 Propose Plans and Elevations 2 Lobley Close Rochdale OL12 9SQ Scale 1:100 @ A3 Date March 2023
--	--