





SOUTH ELEVATION

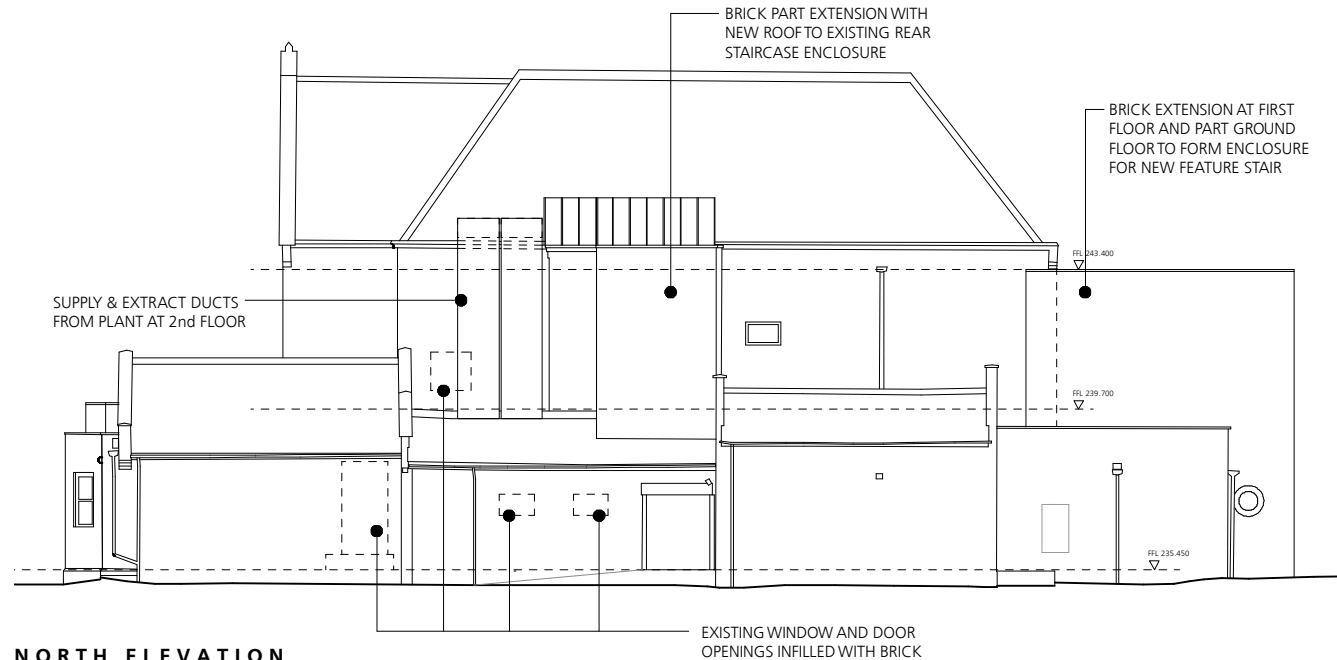

NORTH ELEVATION



EAST ELEVATION

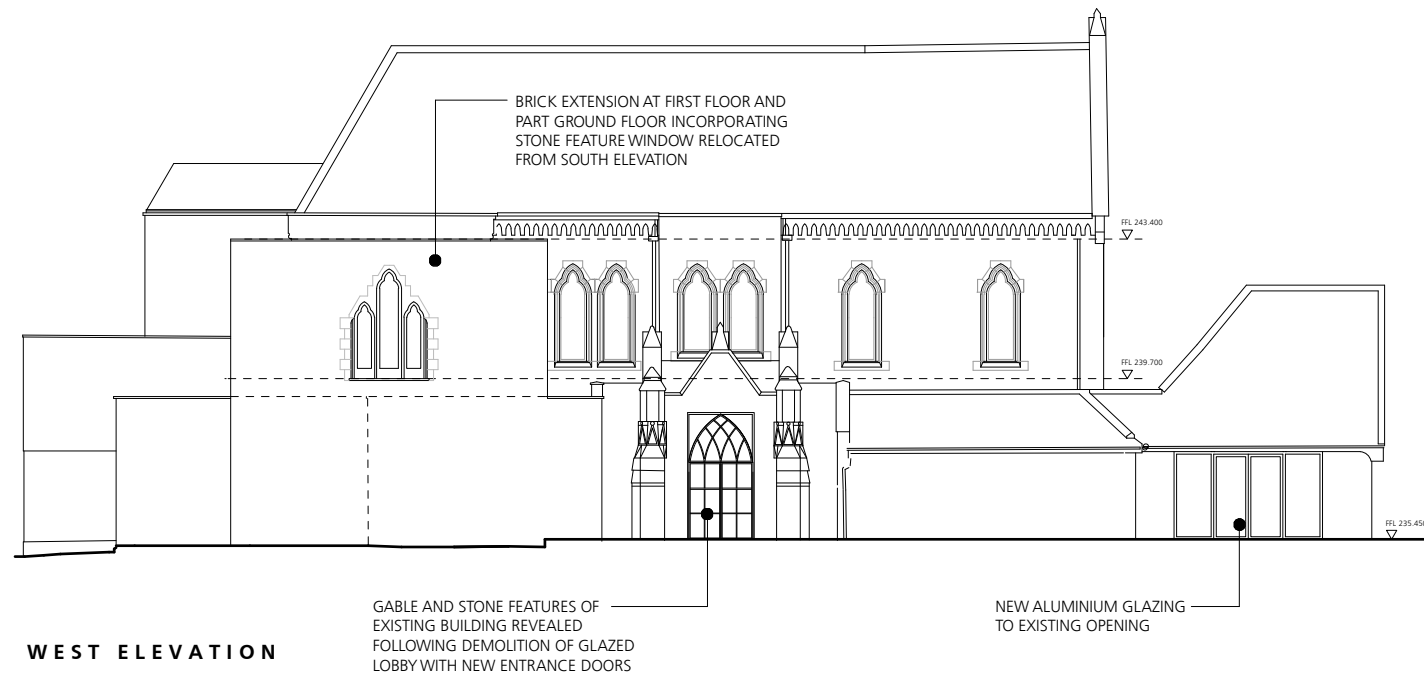

WEST ELEVATION

Rev A6 - 07/23 - Windows updated to north & east elevation and notes added
 Rev A4/A5 - 04/23 - Amended to new scheme
 Rev A3 - 05/22 - Windows updated, section profiles & ceilings updated

0 2 4 6 8 10
 Metres

Jonathan Davidson Architects

Architecture & Industrial Design
 47 Hilton Street
 MANCHESTER
 M1 2EF
 t: 0161 711 0835
 e: inbox@jddavidsonarchitects.com
 w: www.jddavidsonarchitects.com

Client Elle R Leisure
 Project **Proposed Albert's Restaurant**
Edenfield Rd, Norden
 Scale 1:100 @ A1 / 1:200 @ A3
 Date Feb 2022

Document **Planning Drawing**
Proposed Elevations
 Status For information

Doc Ref	366	PD	2008	A6
---------	-----	----	------	----