


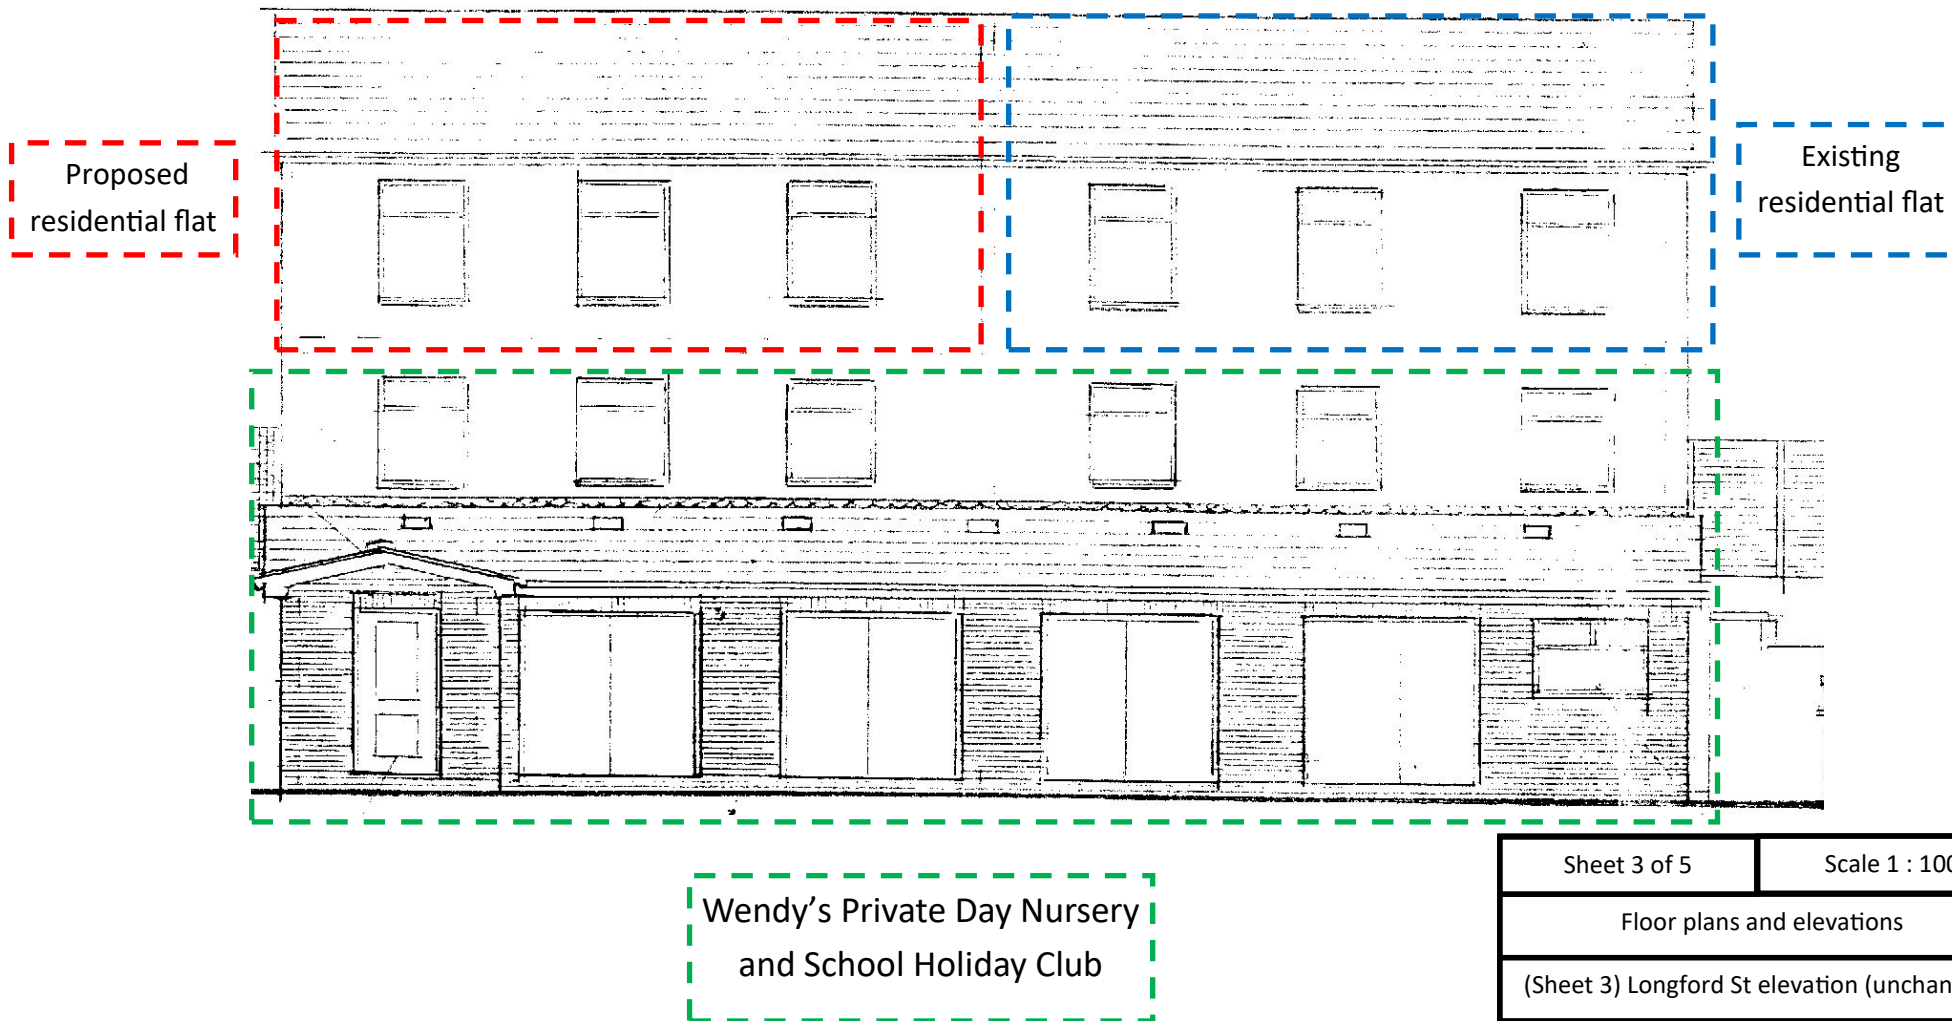

Sheet 3 of 5

Scale 1 : 100

Floor plans and elevations

(Sheet 3) Longford St elevation (unchanged)

Proposed one bedroom residential first floor flat at Premier House. Longford St. Heywood.
OL10 4NH for Mr P Bowdler

November 2022