



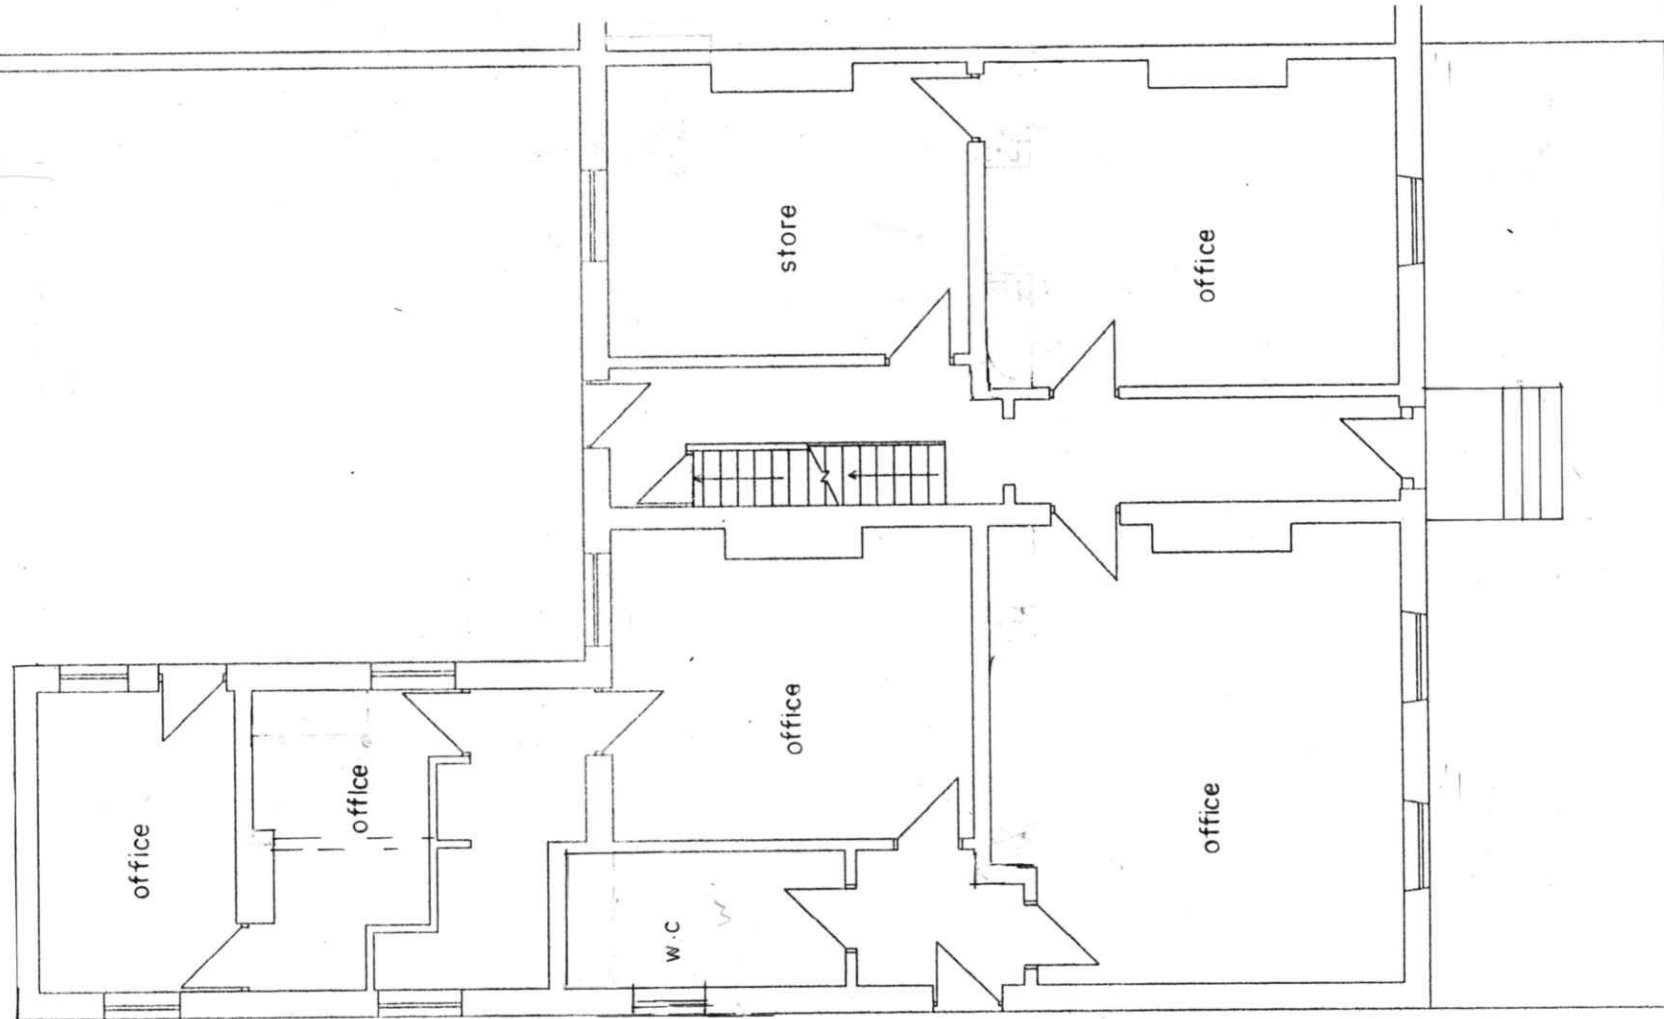


G.F. PLAN (EXISTING)

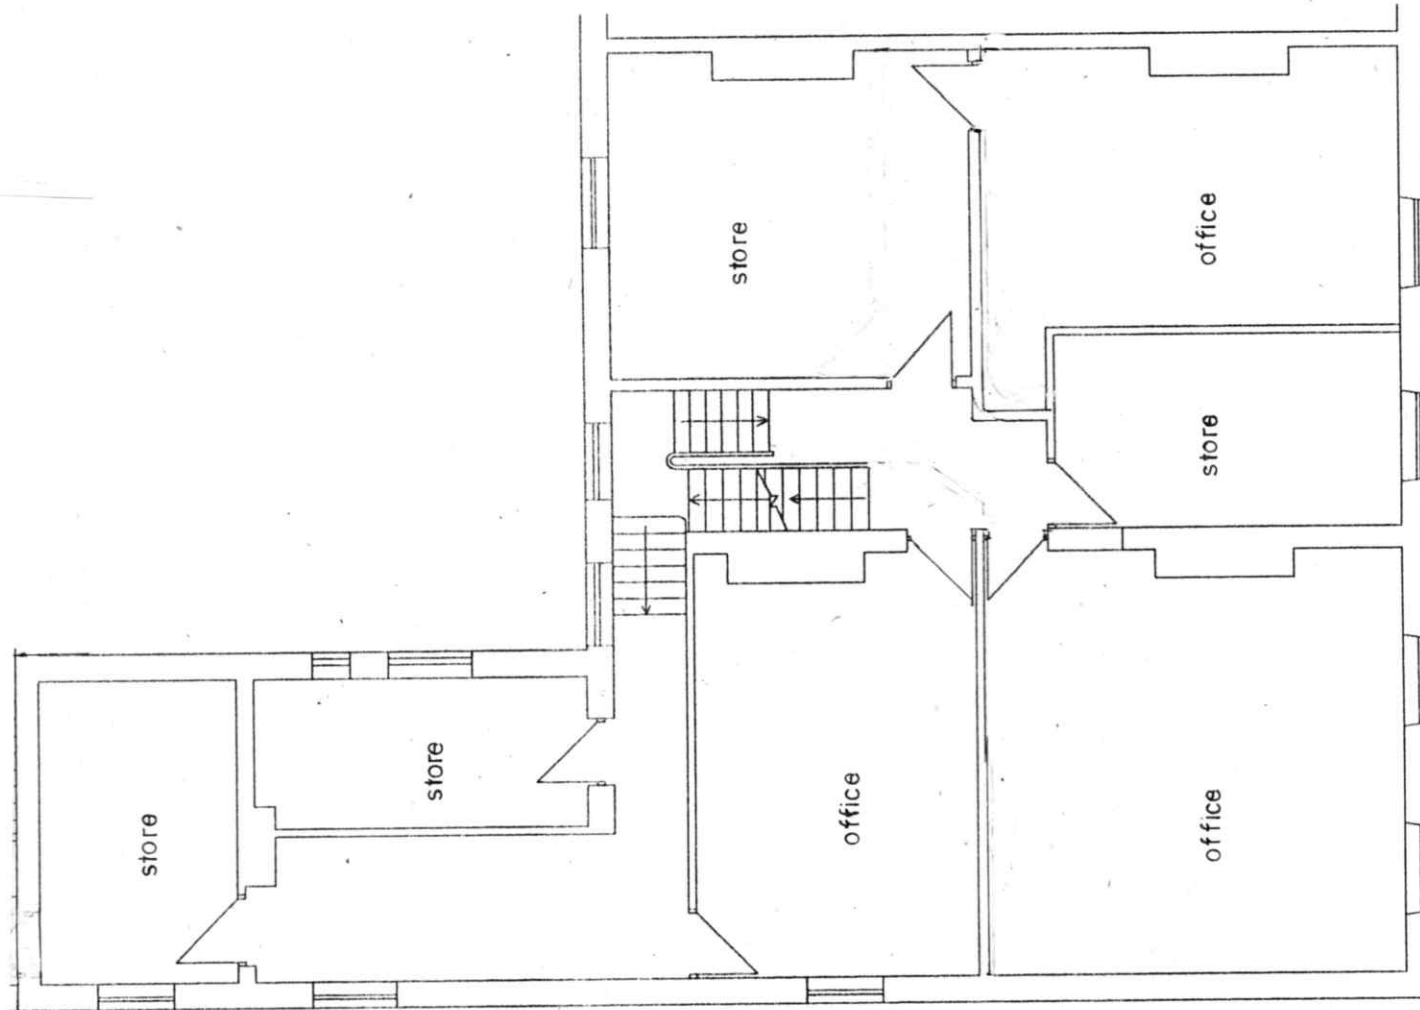

(F.F. PLAN EXISTING)

YORKSHIRE STREET

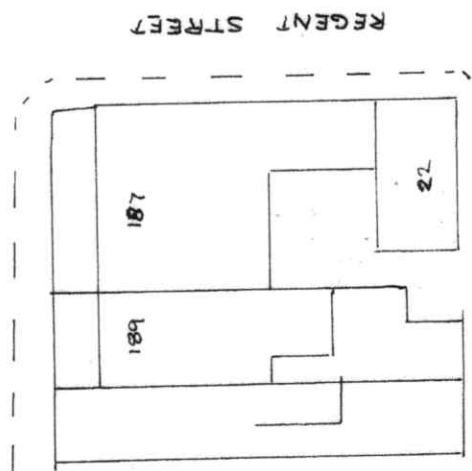

JERMYN STREET

SITE PLAN
(EXISTING)
SCALE 1:500

BUILDING DESIGN SERVICES

M. FAROOQ

6 Stock Close, Shawclough, Rochdale OL12 6BB

Tel: 01706 712231 Mob: 07967605763

**PROPOSED CHANGE OF USE FROM OFFICES INTO
TWO SHOPS AND THREE SELF-CONTAINED FLATS AT
187 YORKSHIRE STREET ROCHDALE OL12 0DS**

For: DEEPLISH PROPERTIES GROUP LTD

Plan

Scale 1:100

2024/2