


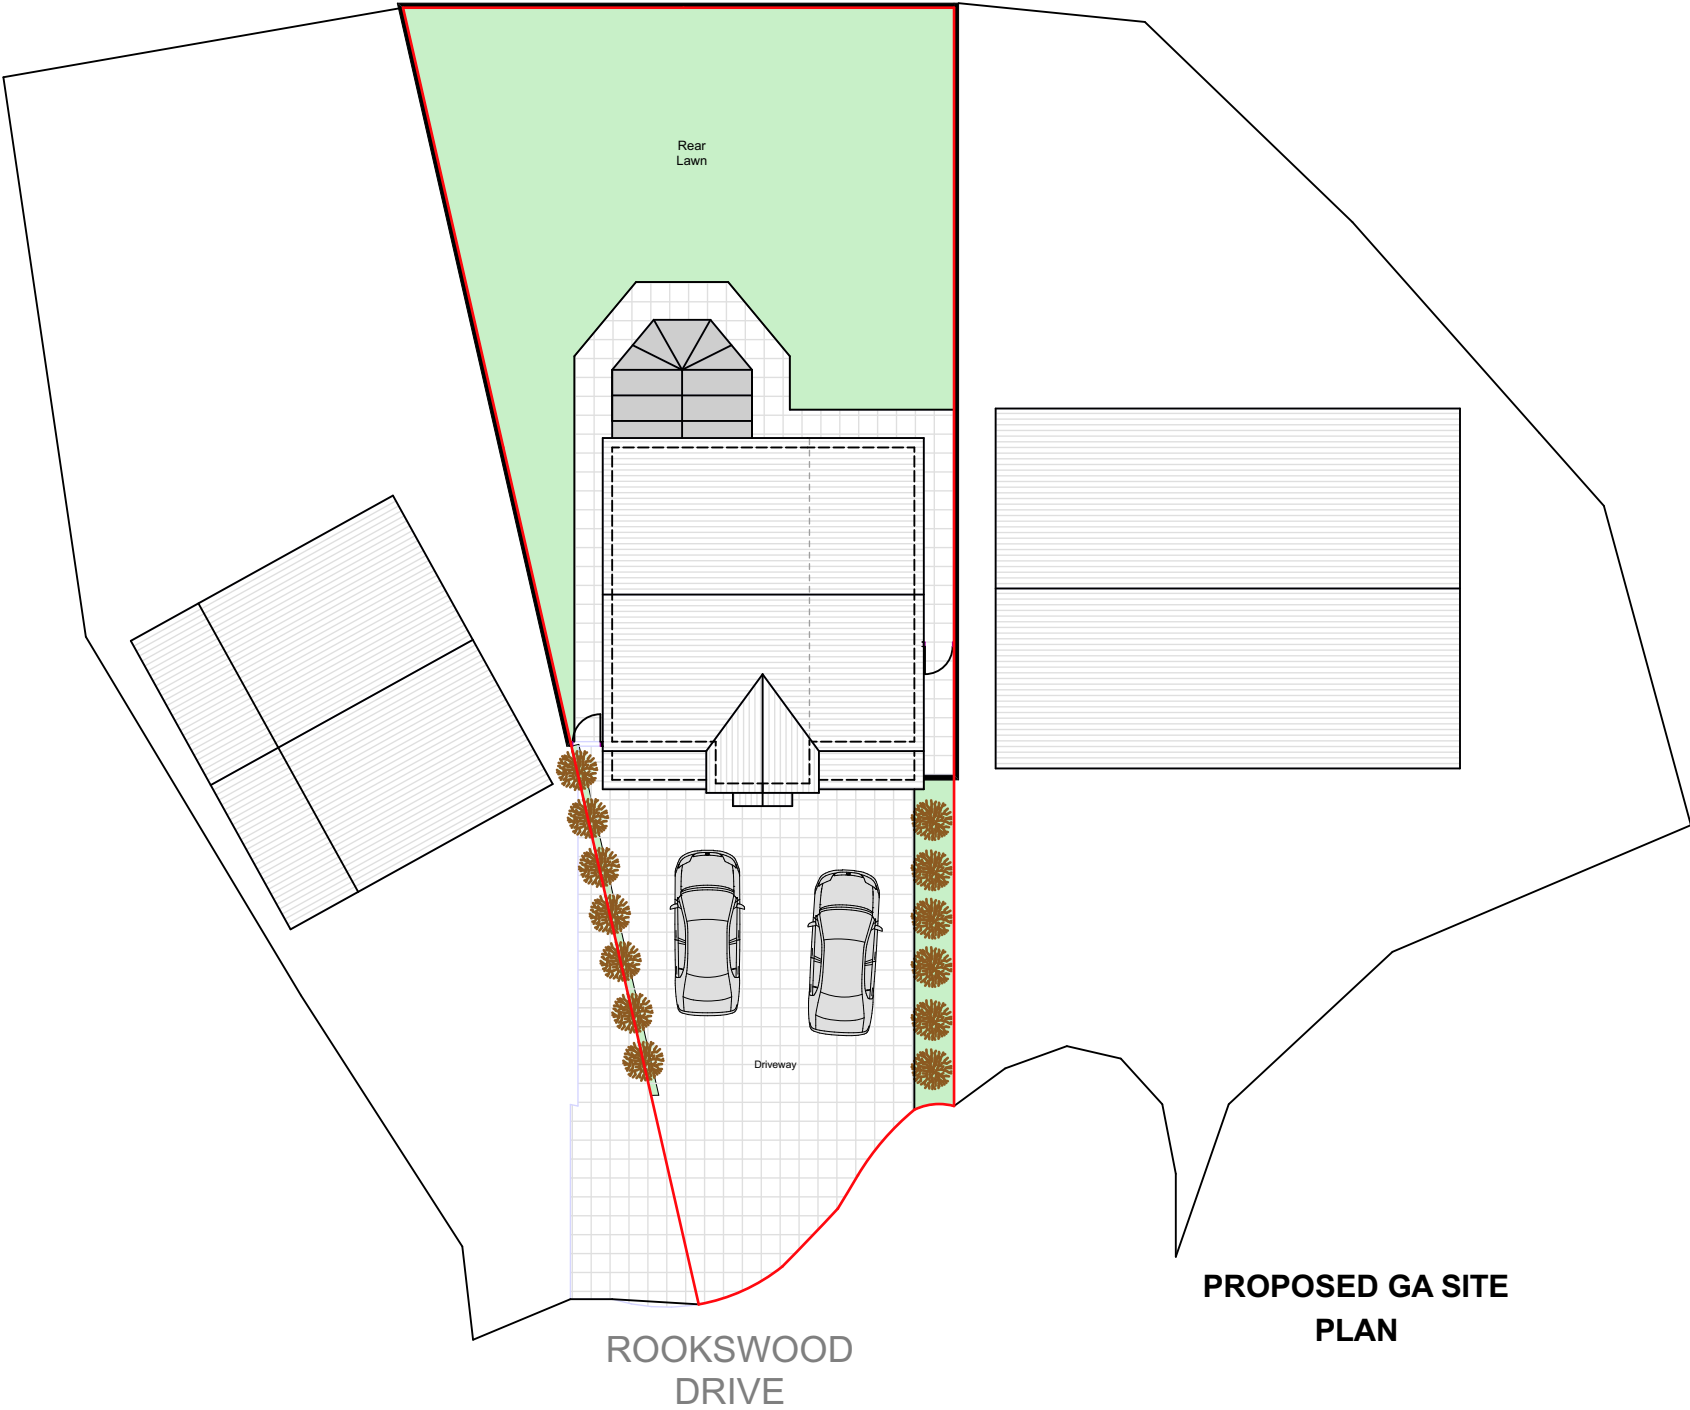


notes

This drawing is subject to a detailed building and site survey, therefore no guarantee of its accuracy can be given. This drawing has been draughted in accordance with the clients design requirements.

All areas are approximate and are subject to a detailed building and site survey and further design development.

All dimensions should be checked prior to commencement of construction on site. Measurements should not be taken off the drawing.

All dimensions shown are in millimetres (mm).

 

PL1 Planning Updates

PL0 Planning Issue

08.02.24

19.12.23

revisions

NADA Architects Ltd

169 Kingsway

Burnage

Manchester

M19 2ND

Mob: 07974 735527

E: ahmed@nadaarchitects.com

W: www.nadaarchitects.com

D - design

PL - planning

PT - pre-tender

T - tender

P - preliminary

C - construction

R - record

BABAR KHAN

SIDE EXTENSION

3 ROOKSWOOD DRIVE,

ROCHDALE, OL11 3PE

PROPOSED GA SITE PLAN

scale

1:200 @ A3

date

04.12.23

drawn

MI

checked

AC

job no

(category) dwg no

revision

23-1192

(04)001

PL1

Drawing measurements shall not be obtained by scaling. Verify all dims prior to construction. Immediately report any discrepancies on this drawing to Architect. This drawing shall be read in conjunction with associated specifications and related consultant's documents.