




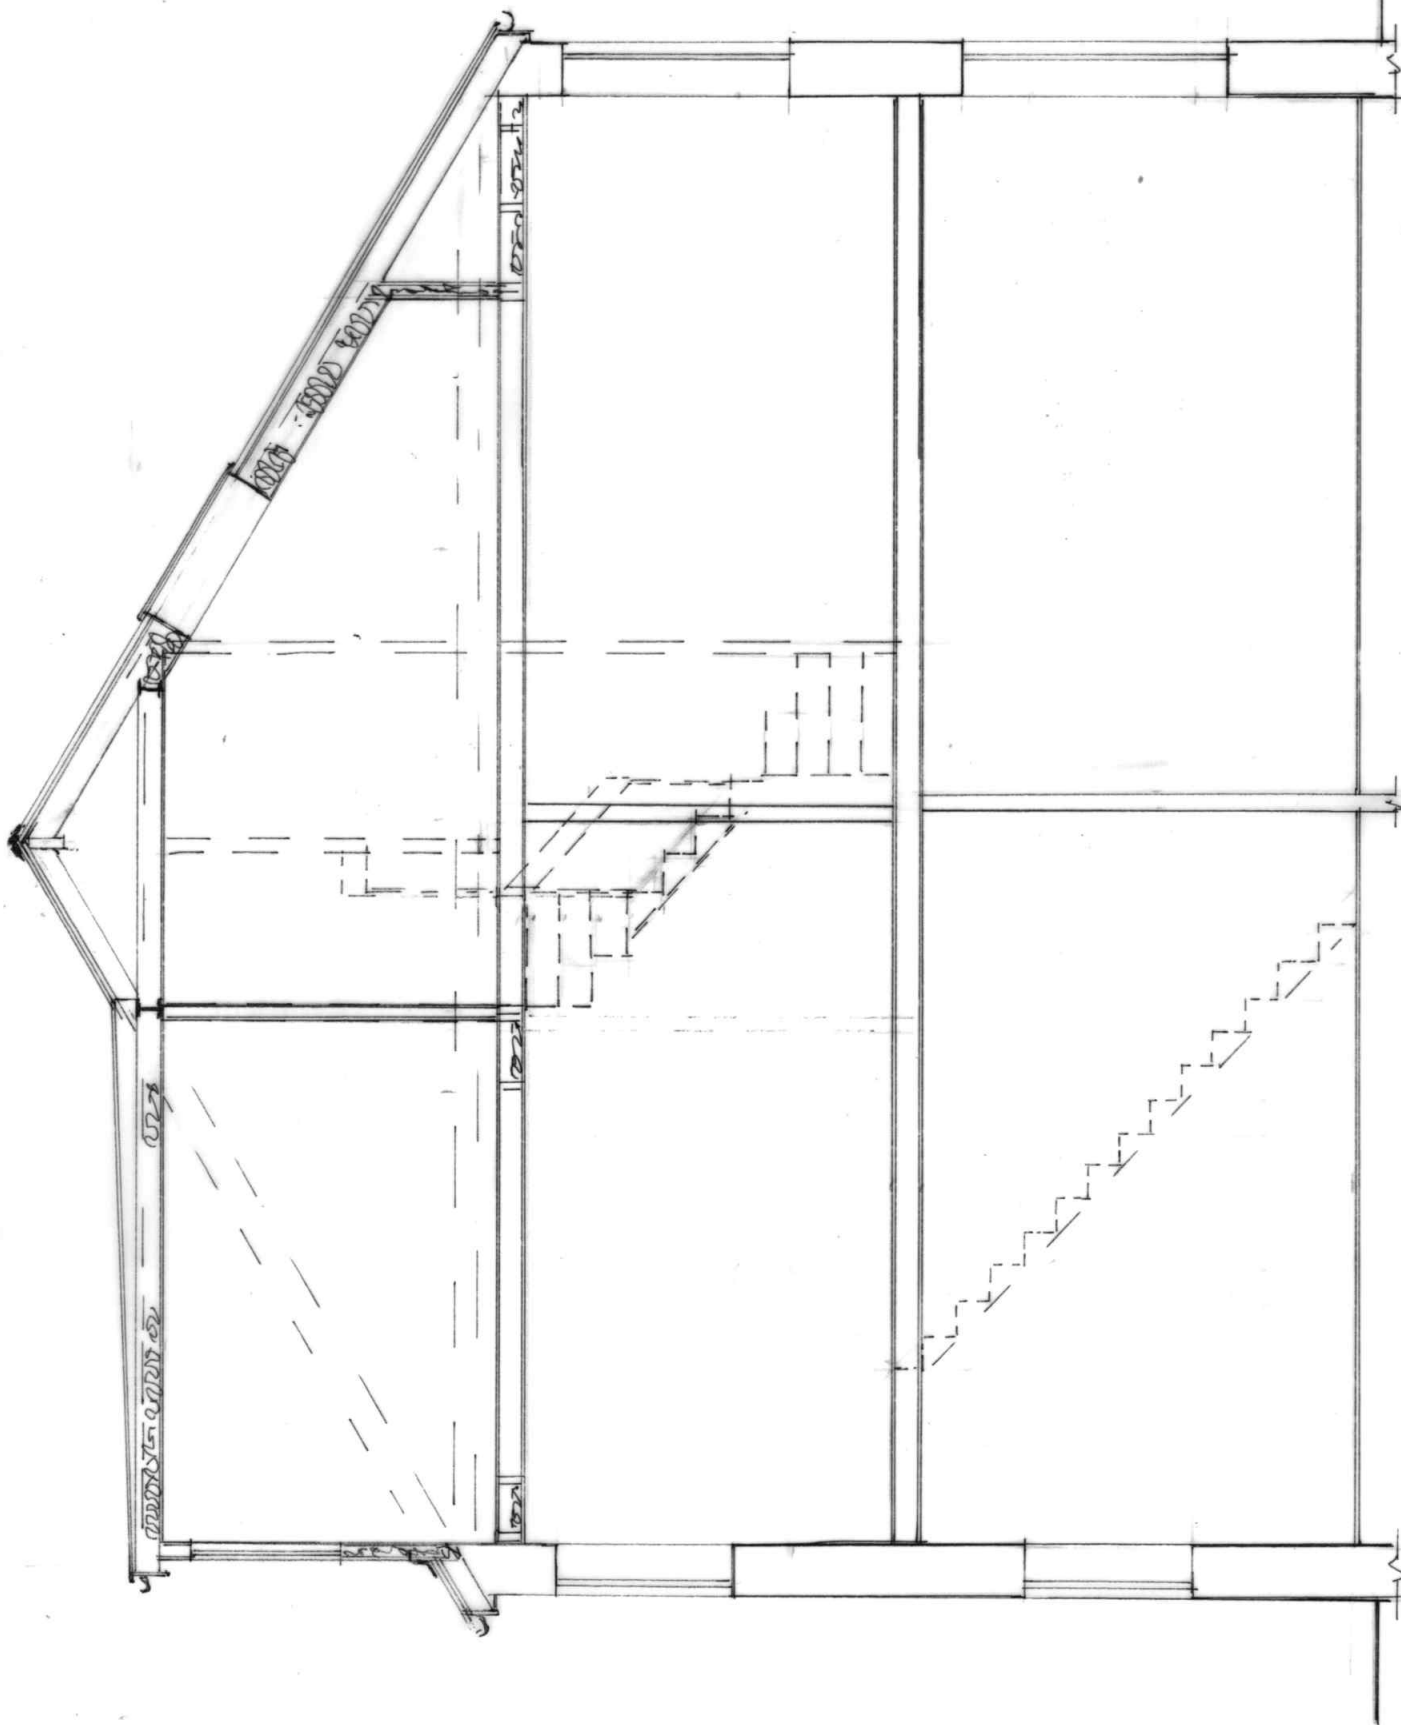


SECTION A.A

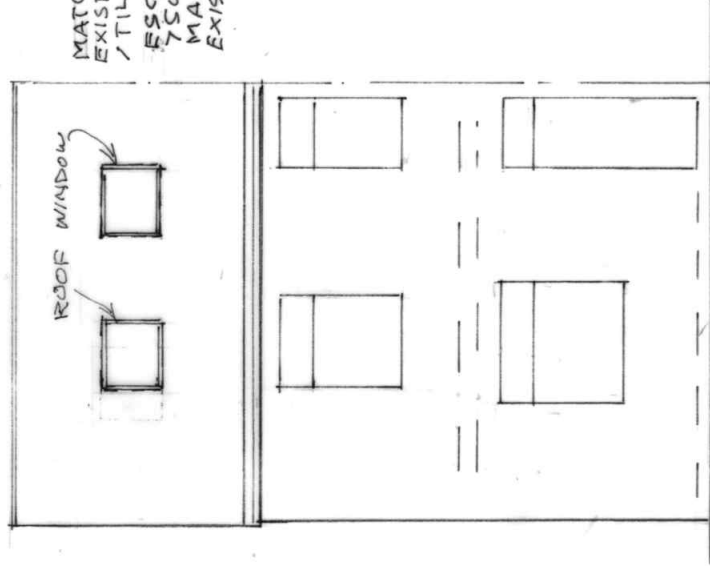


FRONT ELEVATION
(PROPOSED)

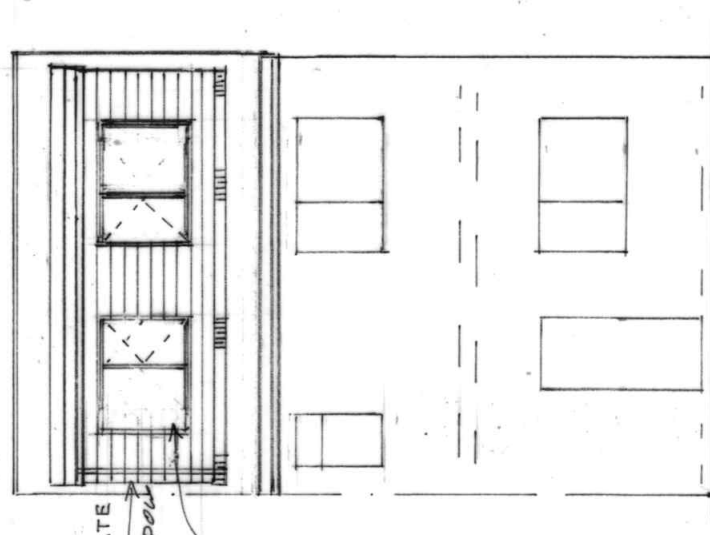

REAR ELEVATION
(PROPOSED)

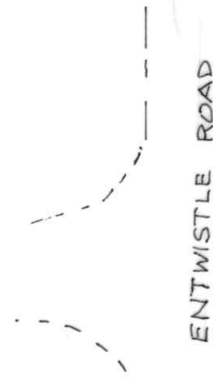

ENTWISTLE ROAD

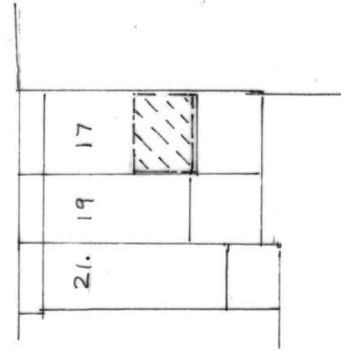

RAMSAY PLACE

SITE PLAN SCALE 1:500
(PROPOSED)

BUILDING DESIGN SERVICES

M. FAROOQ

418 Bury Road Rochdale OL11 5EU.

Tel: 01706 712231 Mob: 07967605763

PROPOSED REAR DORMER EXTENSION AT
17 ENTWISTLE ROAD ROCHDALE OL16 2HZ

For: MR MOHAMMED ABDUL MUNIM

Section
Elevation

Scale 1:50
Scale 1:100

2261/3