


Metres
1:50

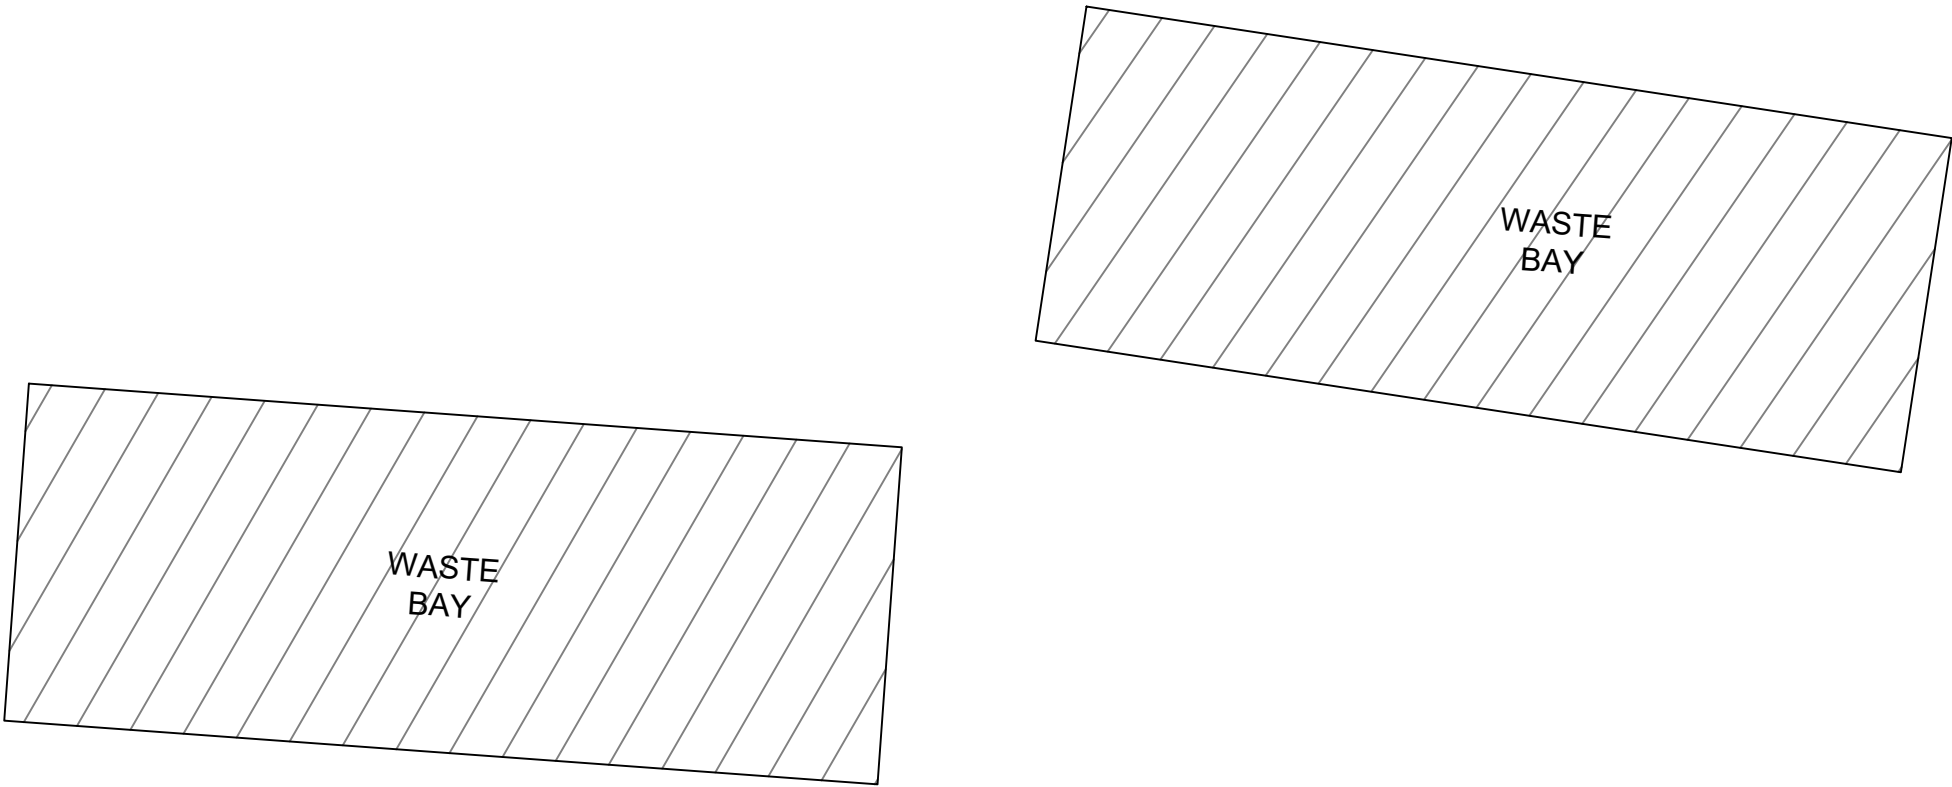

Darwen Resource Recovery Park, Lower Eccleshill Road, Darwen, BB3 0RP
Tel: (01254) 819700, Fax: (01254) 819749, Email: richard.bisset@suez.com

Site	Springvale HWRC
Title	Existing Roof Plan

Scale	1:50 @ A3
Date	January 2024
Drawing Ref	Spv-PLN-0124-04

Drawn by	JA
Checked by	JW

Rev	subject	date

Notes

- 1. Reproduced from the Ordnance Survey Map with the permission of the Controller of Her Majesty's Stationary Office, Crown Copyright, Licence Number 100004910.
- 2. All units including smoking shelter to be dark grey (RAL 7016)