
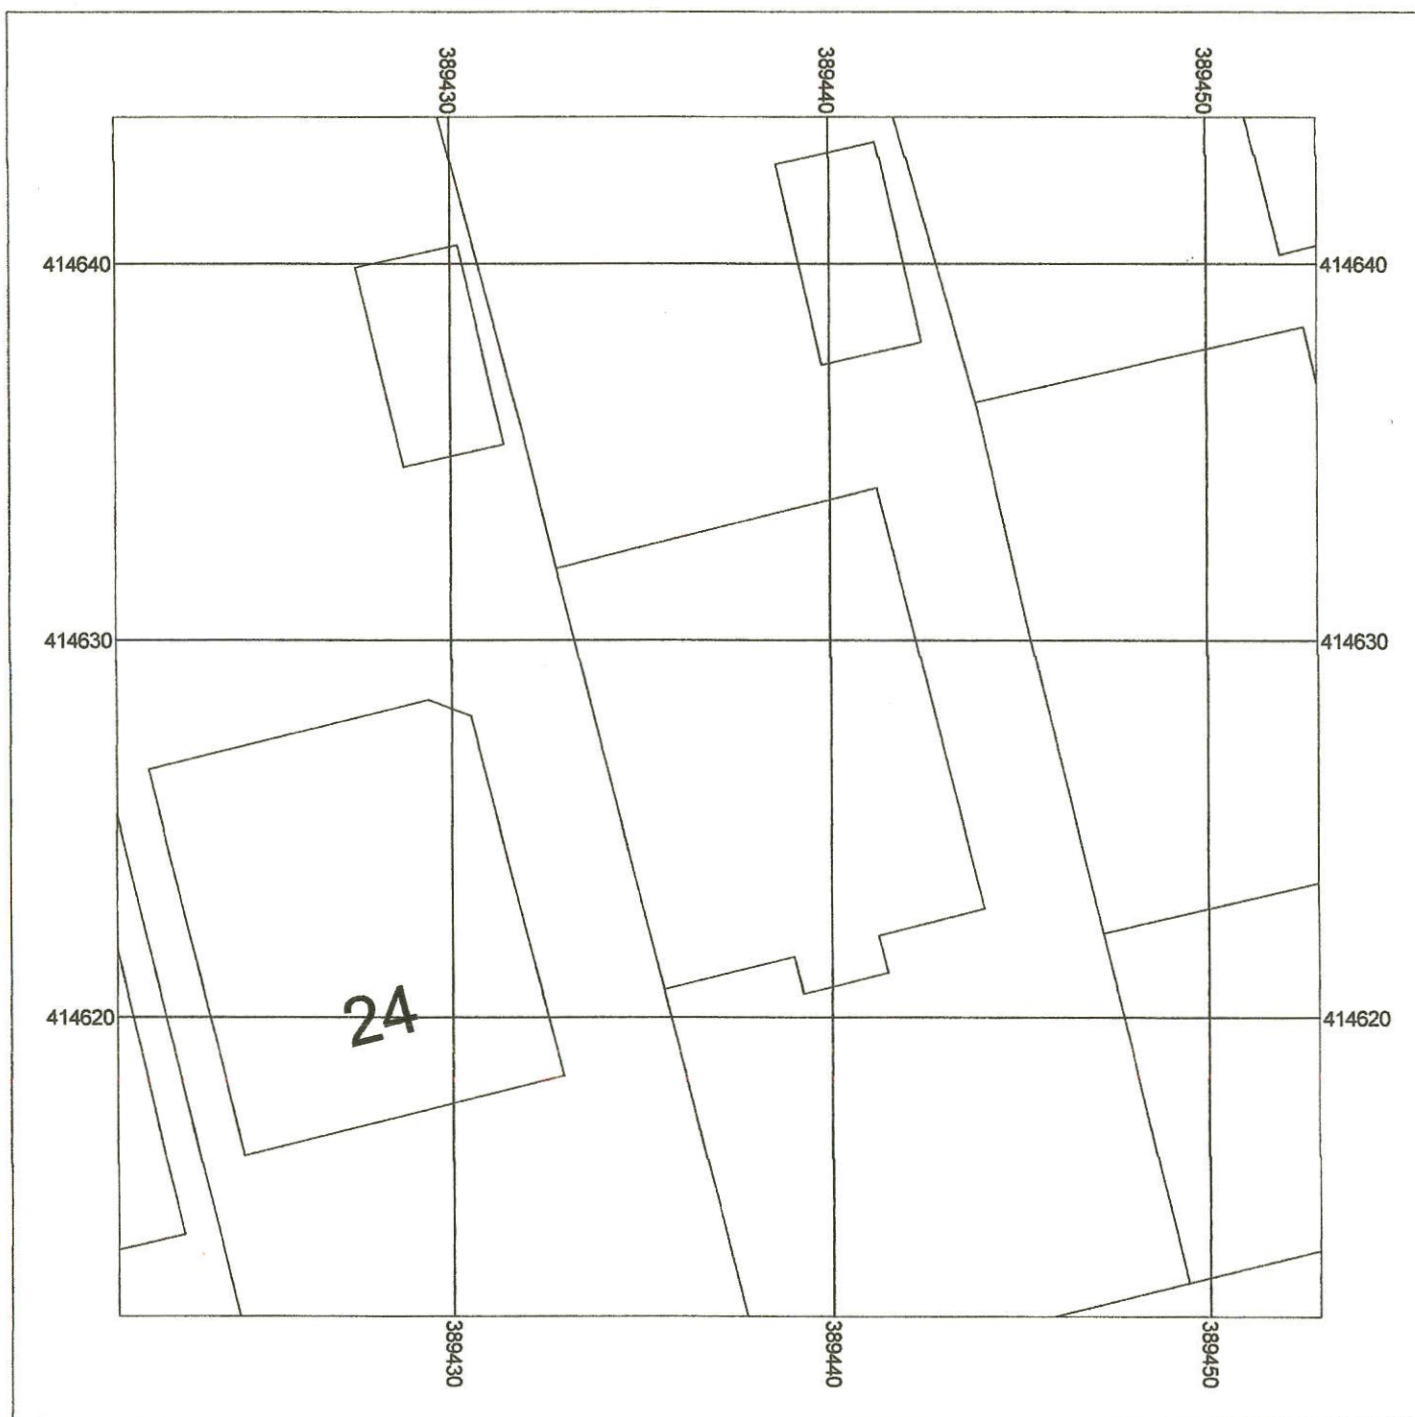
 


EXISTING SITE PLAN

Supplied by: Entwistle Thorpe
License number: 100031961
Produced: 01/09/2020
Serial number: 2261894

Plot centre co-ordinates: 389437,414628
Download file:
Project name:

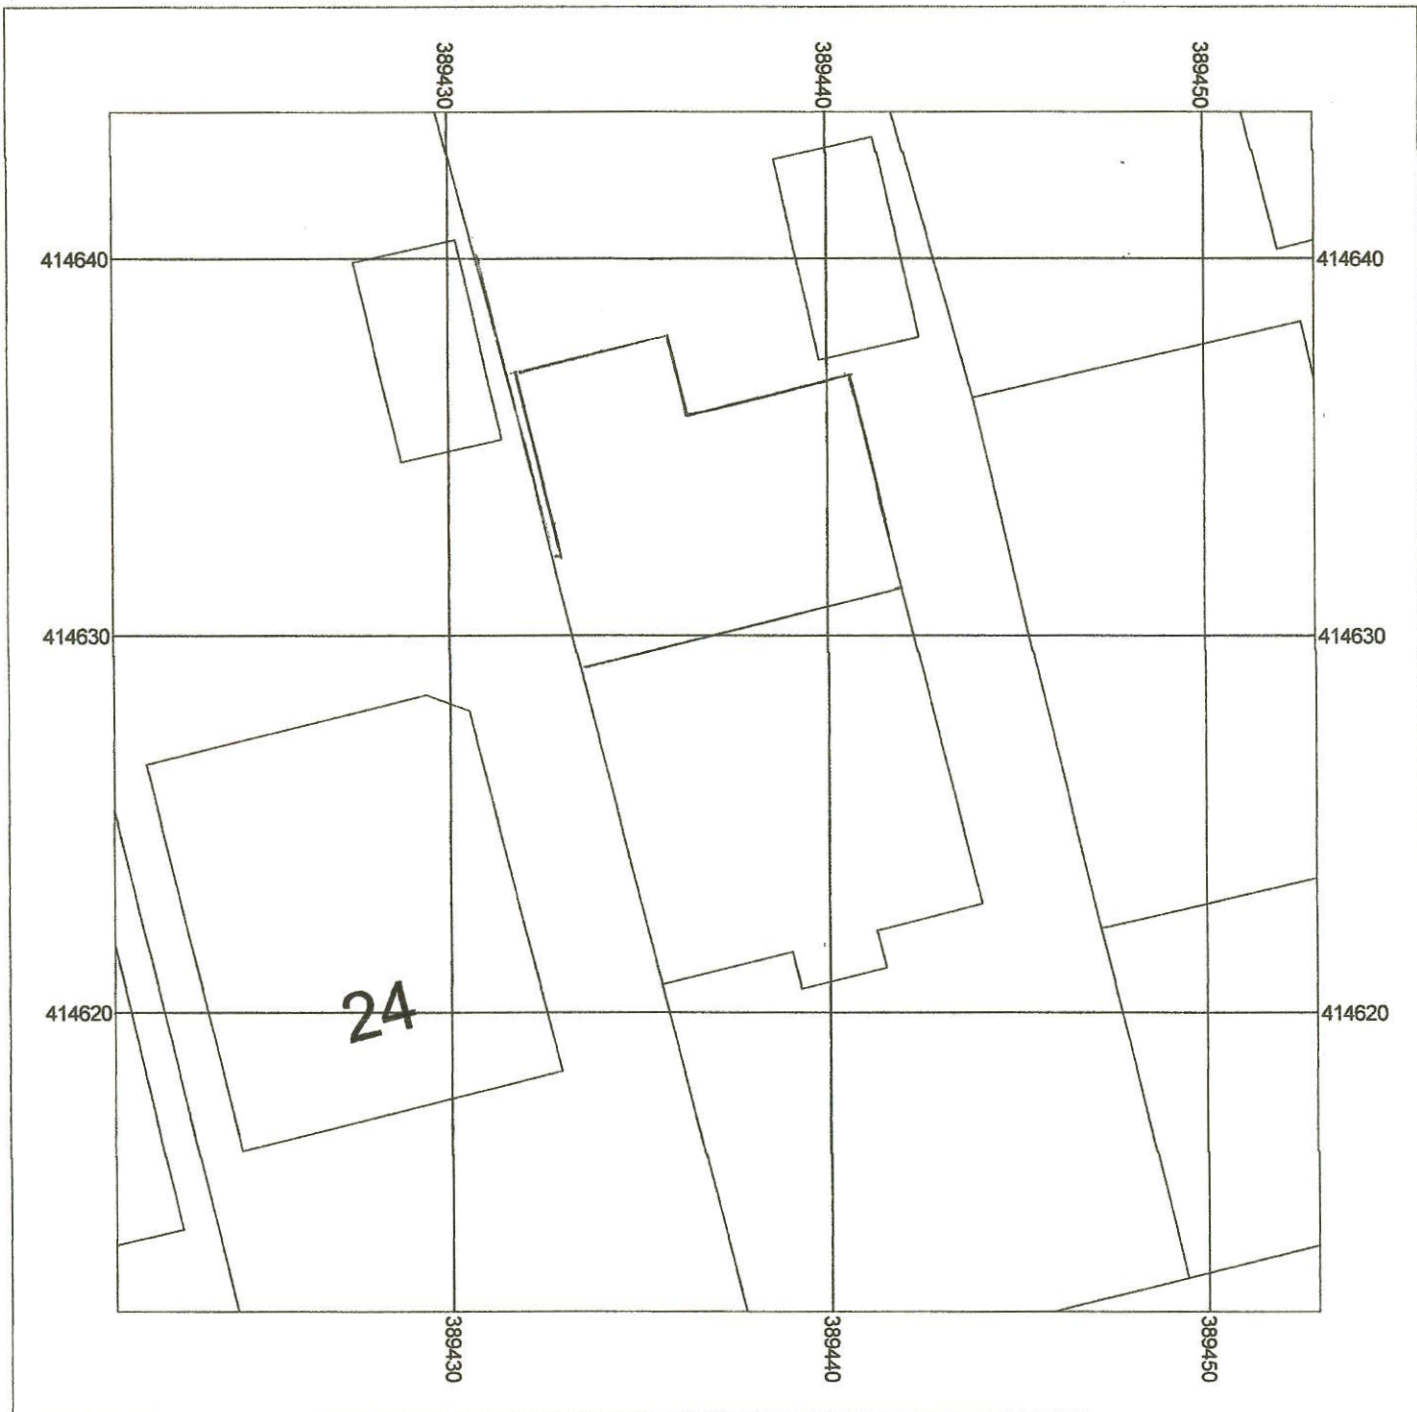

Scale: 1:200

PROPOSED SITE PLAN



Supplied by: Entwistle Thorpe
License number: 100031961
Produced: 01/09/2020
Serial number: 2261894

Plot centre co-ordinates: 389437.414628
Download file:
Project name: