




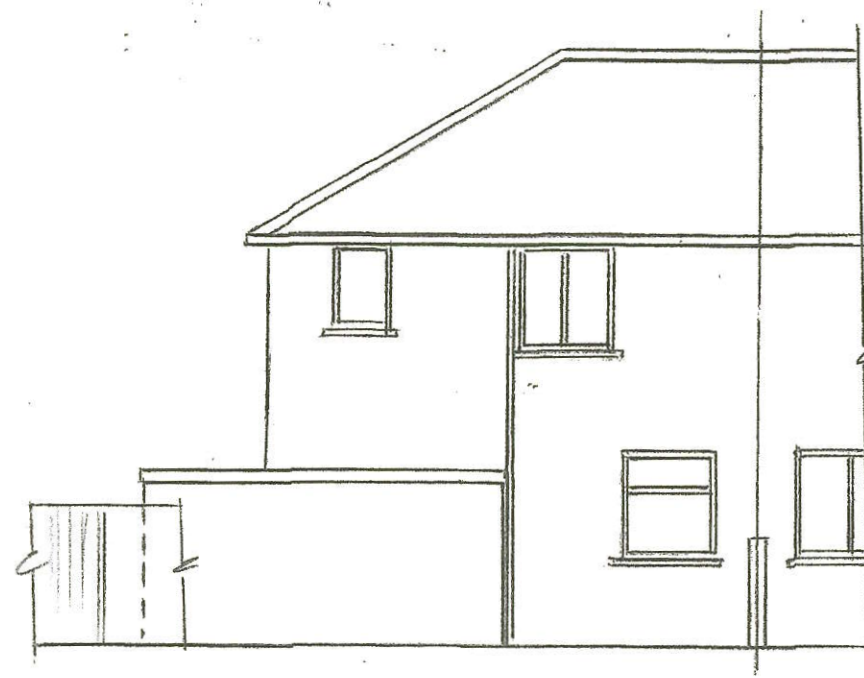


EXISTING REAR ELEVATION

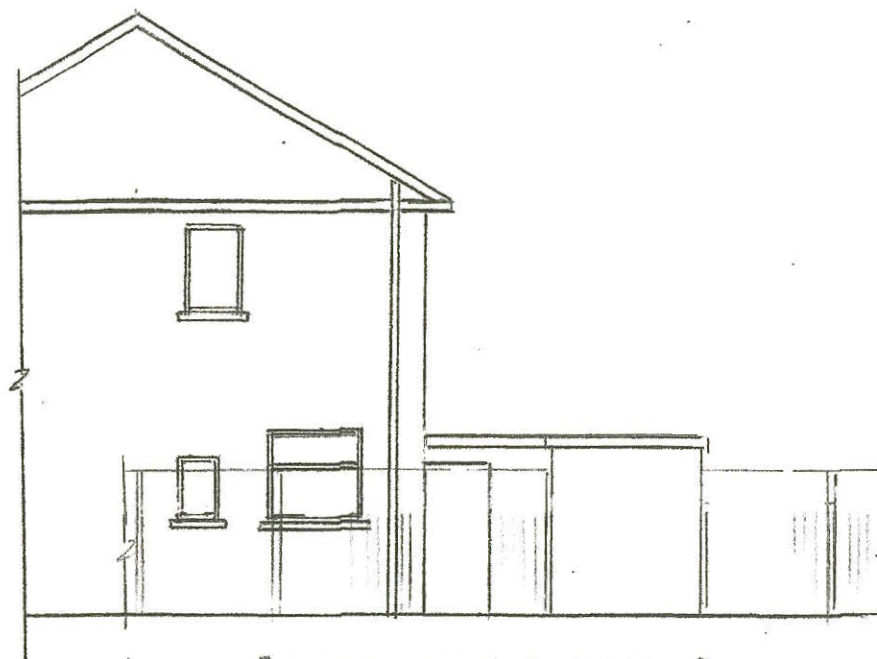


EXISTING SIDE ELEVATION

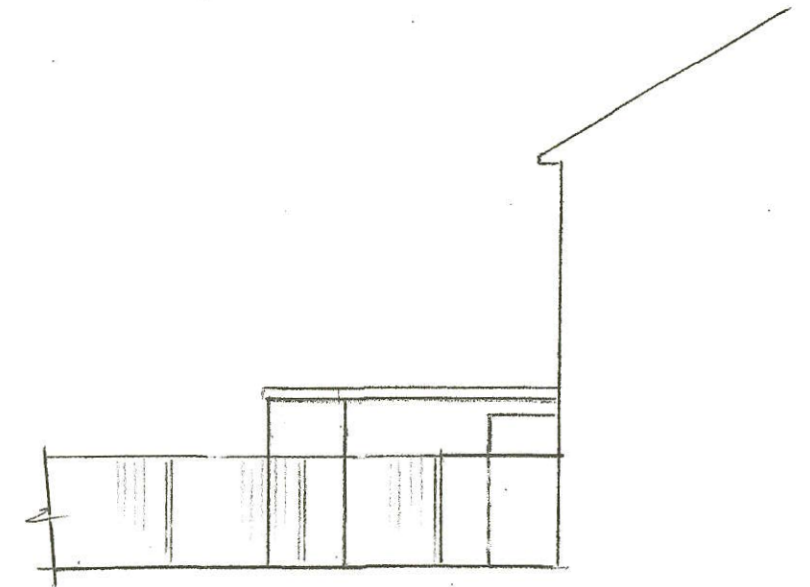

EXISTING SIDE ELEVATION

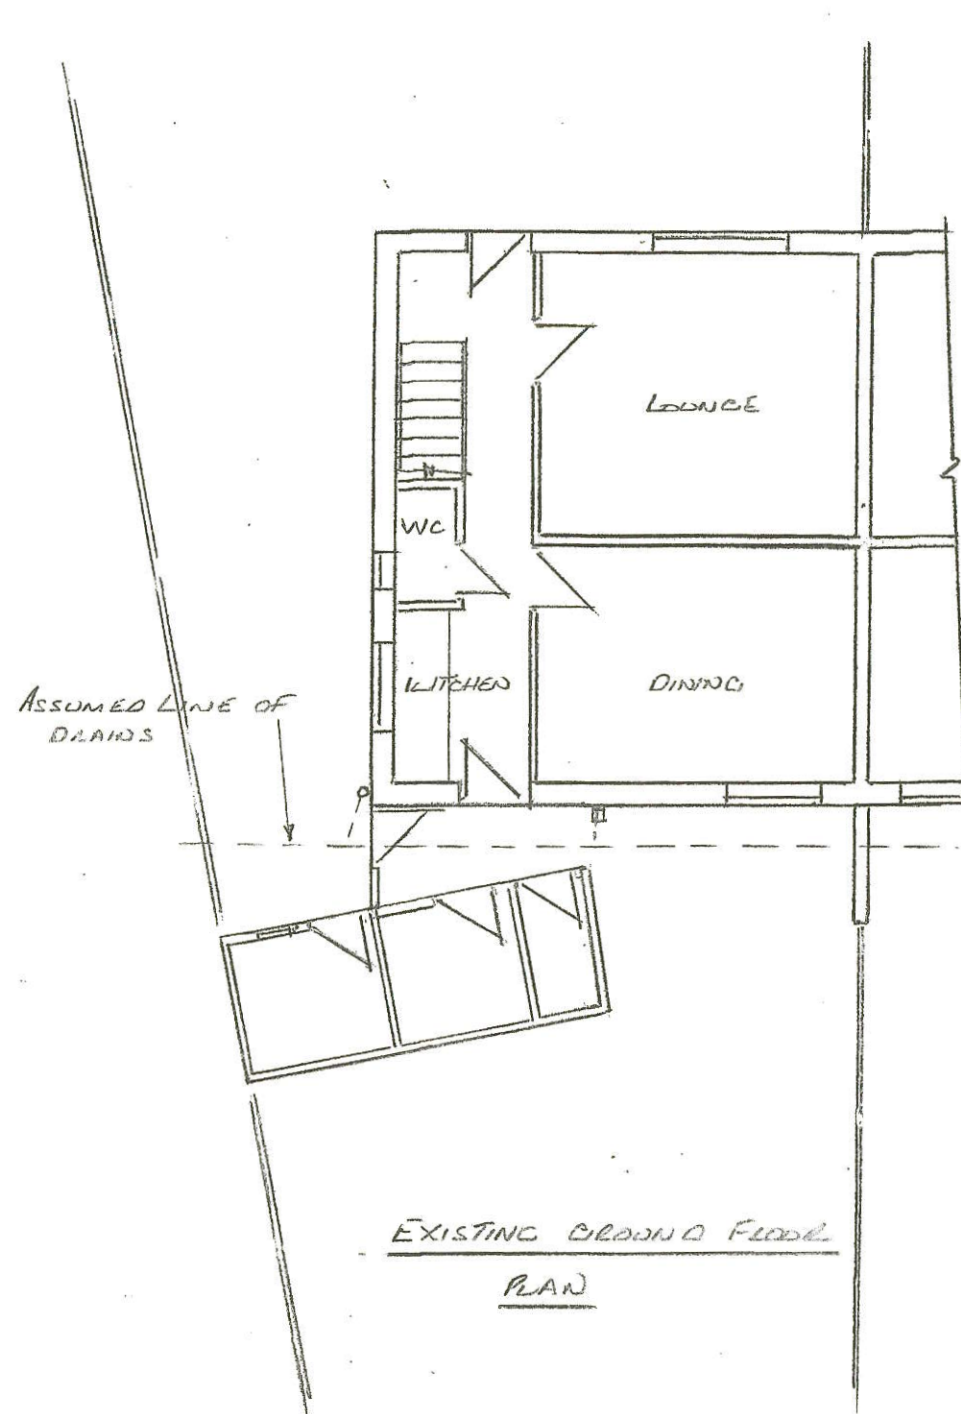

EXISTING GROUND FLOOR
PLAN

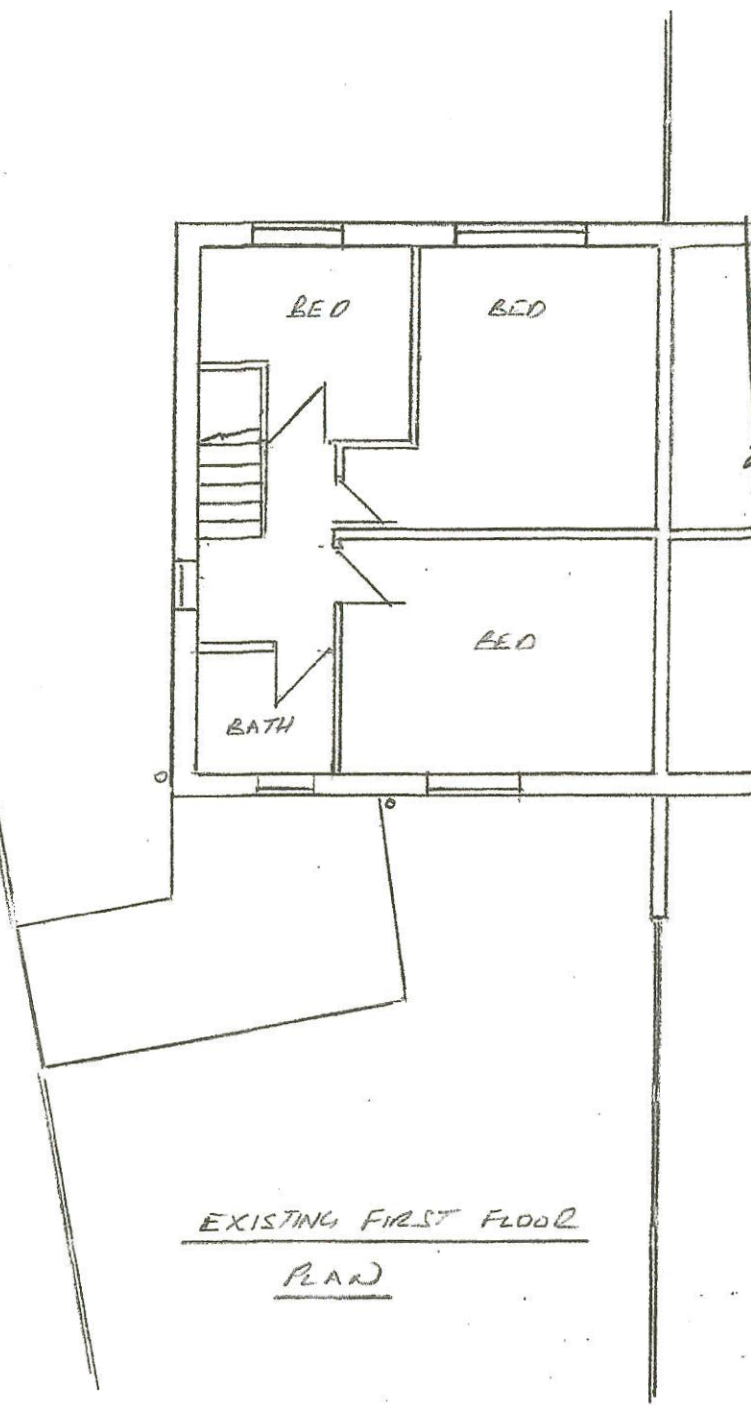

EXISTING FIRST FLOOR
PLAN

Thompson Designs

Tel 0161 705 1458 Mob 07884 318634

Sheet 1

Existing Plans and Elevations


8 Moorcroft

Rochdale OL11 2HS


Scale 1:100 @ A3 Date March 2025




PROPOSED REAR EXTENSION

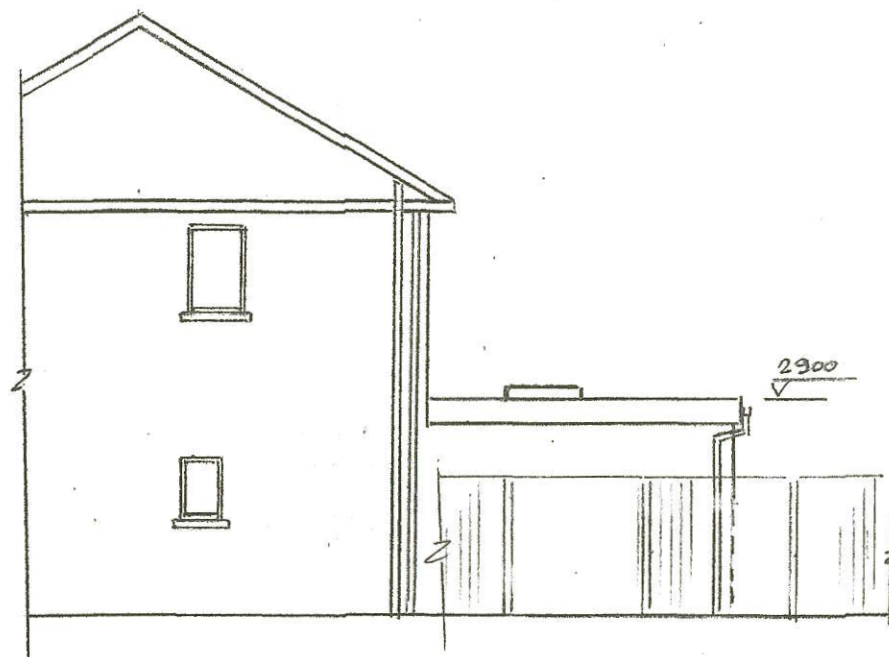


PROPOSED SIDE EXTENSION

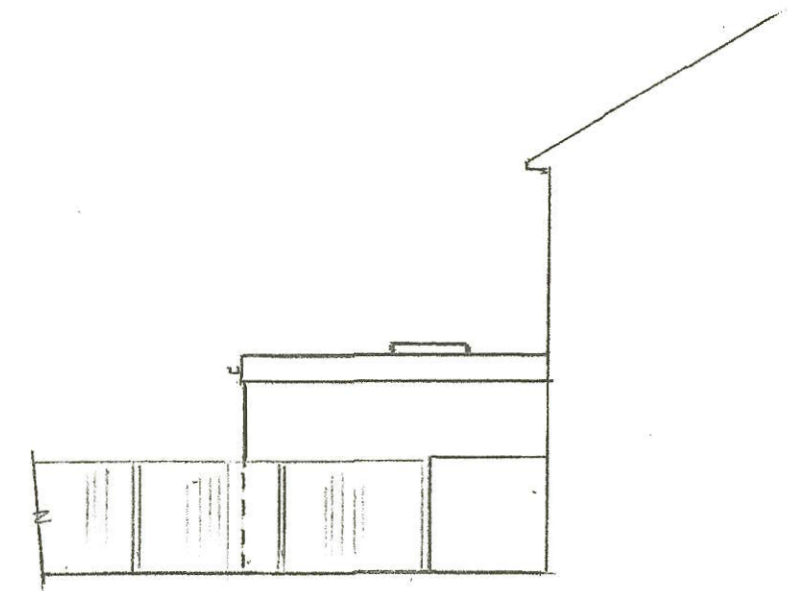

PROPOSED SIDE EXTENSION

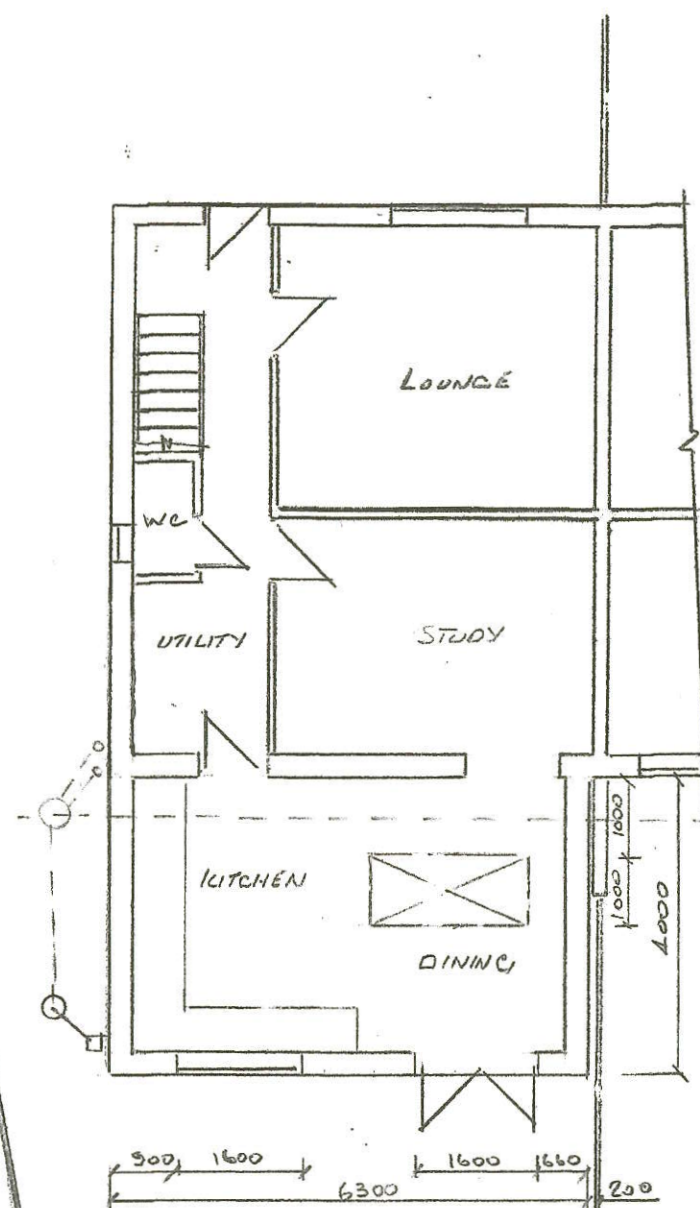

PROPOSED GROUND FLOOR
PLAN

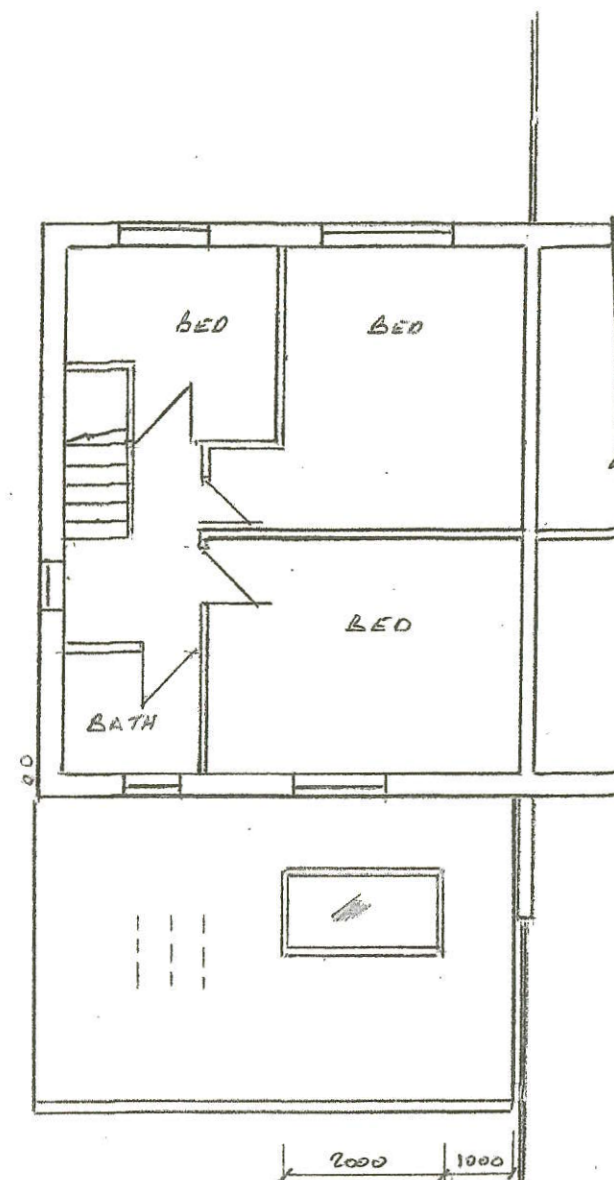

PROPOSED FIRST FLOOR
PLAN

Thompson Designs

Tel 0161 705 1458 Mob 07884 318634

Sheet 2

Proposed Plans and Elevations

8 Moorcroft

Rochdale OL11 2HS

Scale 1:100 @ A3 Date March 2025