




FRONT ELEVATION



REAR ELEVATION

SIDE ELEVATION

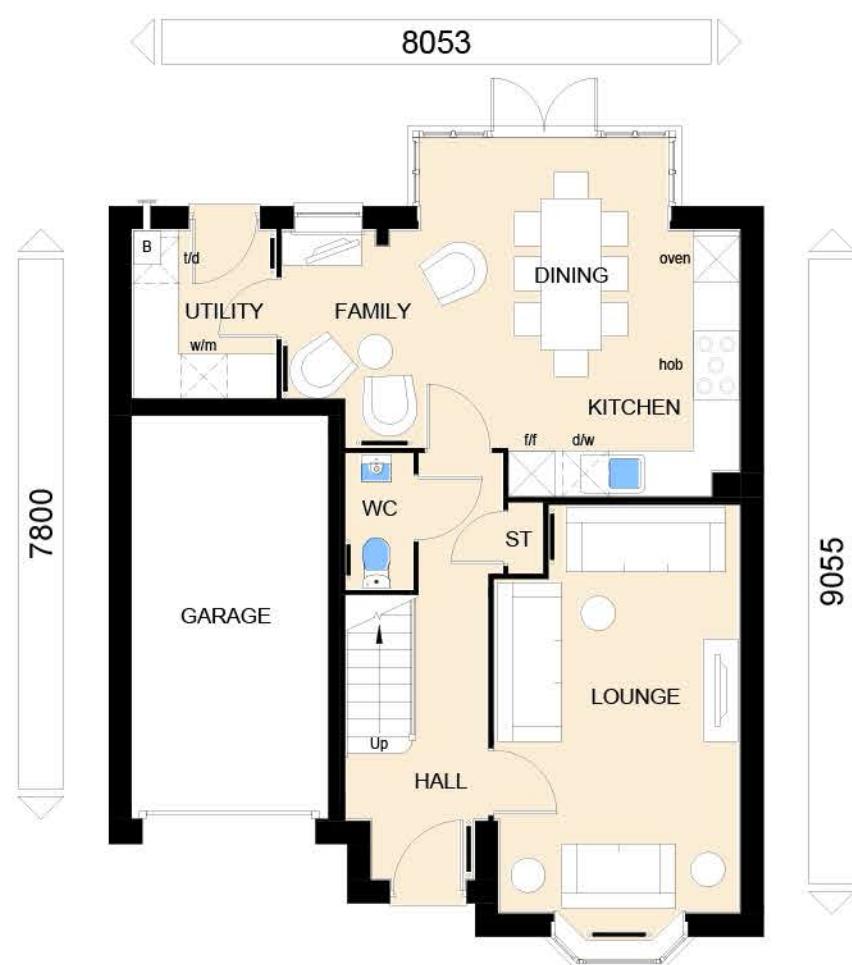

GROUND FLOOR PLAN



FIRST FLOOR PLAN

SIDE ELEVATION

TOTAL FLOOR AREA : 1335 Sqft

Sales Name: MILLFORD

House Type Code: H411--H7

Spec: A2

Drawing No: 14

Date: 19.08.16

Scale: 1: 100


WARNING TO HOUSE-PURCHASERS.

WARNING TO HOUSE-PURCHASERS. Buyers are warned that this is a working drawing and the contents of this drawing may be subject to change during the progress of the build process. The layout, dimensions, content and dimensions specified are intended for general guidance only. The contents that are not specified are reserved for full legal properties. This is a working drawing and is not effective until it is approved by the architect. From time to time but no possible delay in updating these data to changes in regulations and/or re-planning. Purchaser are advised to check with the Sales Representative whether any alterations have been made to this drawing. The contents of this drawing do not constitute a contract, part of any contract or warranty unless specifically incorporated into the contract. They should not be relied upon for the purposes of entering into a contract to purchase any property.

PLANNING

E	Please refer to Data Sheet for full revision.
---	---

June 21

 

DAVID WILSON HOMES

WHERE QUALITY LIVES