



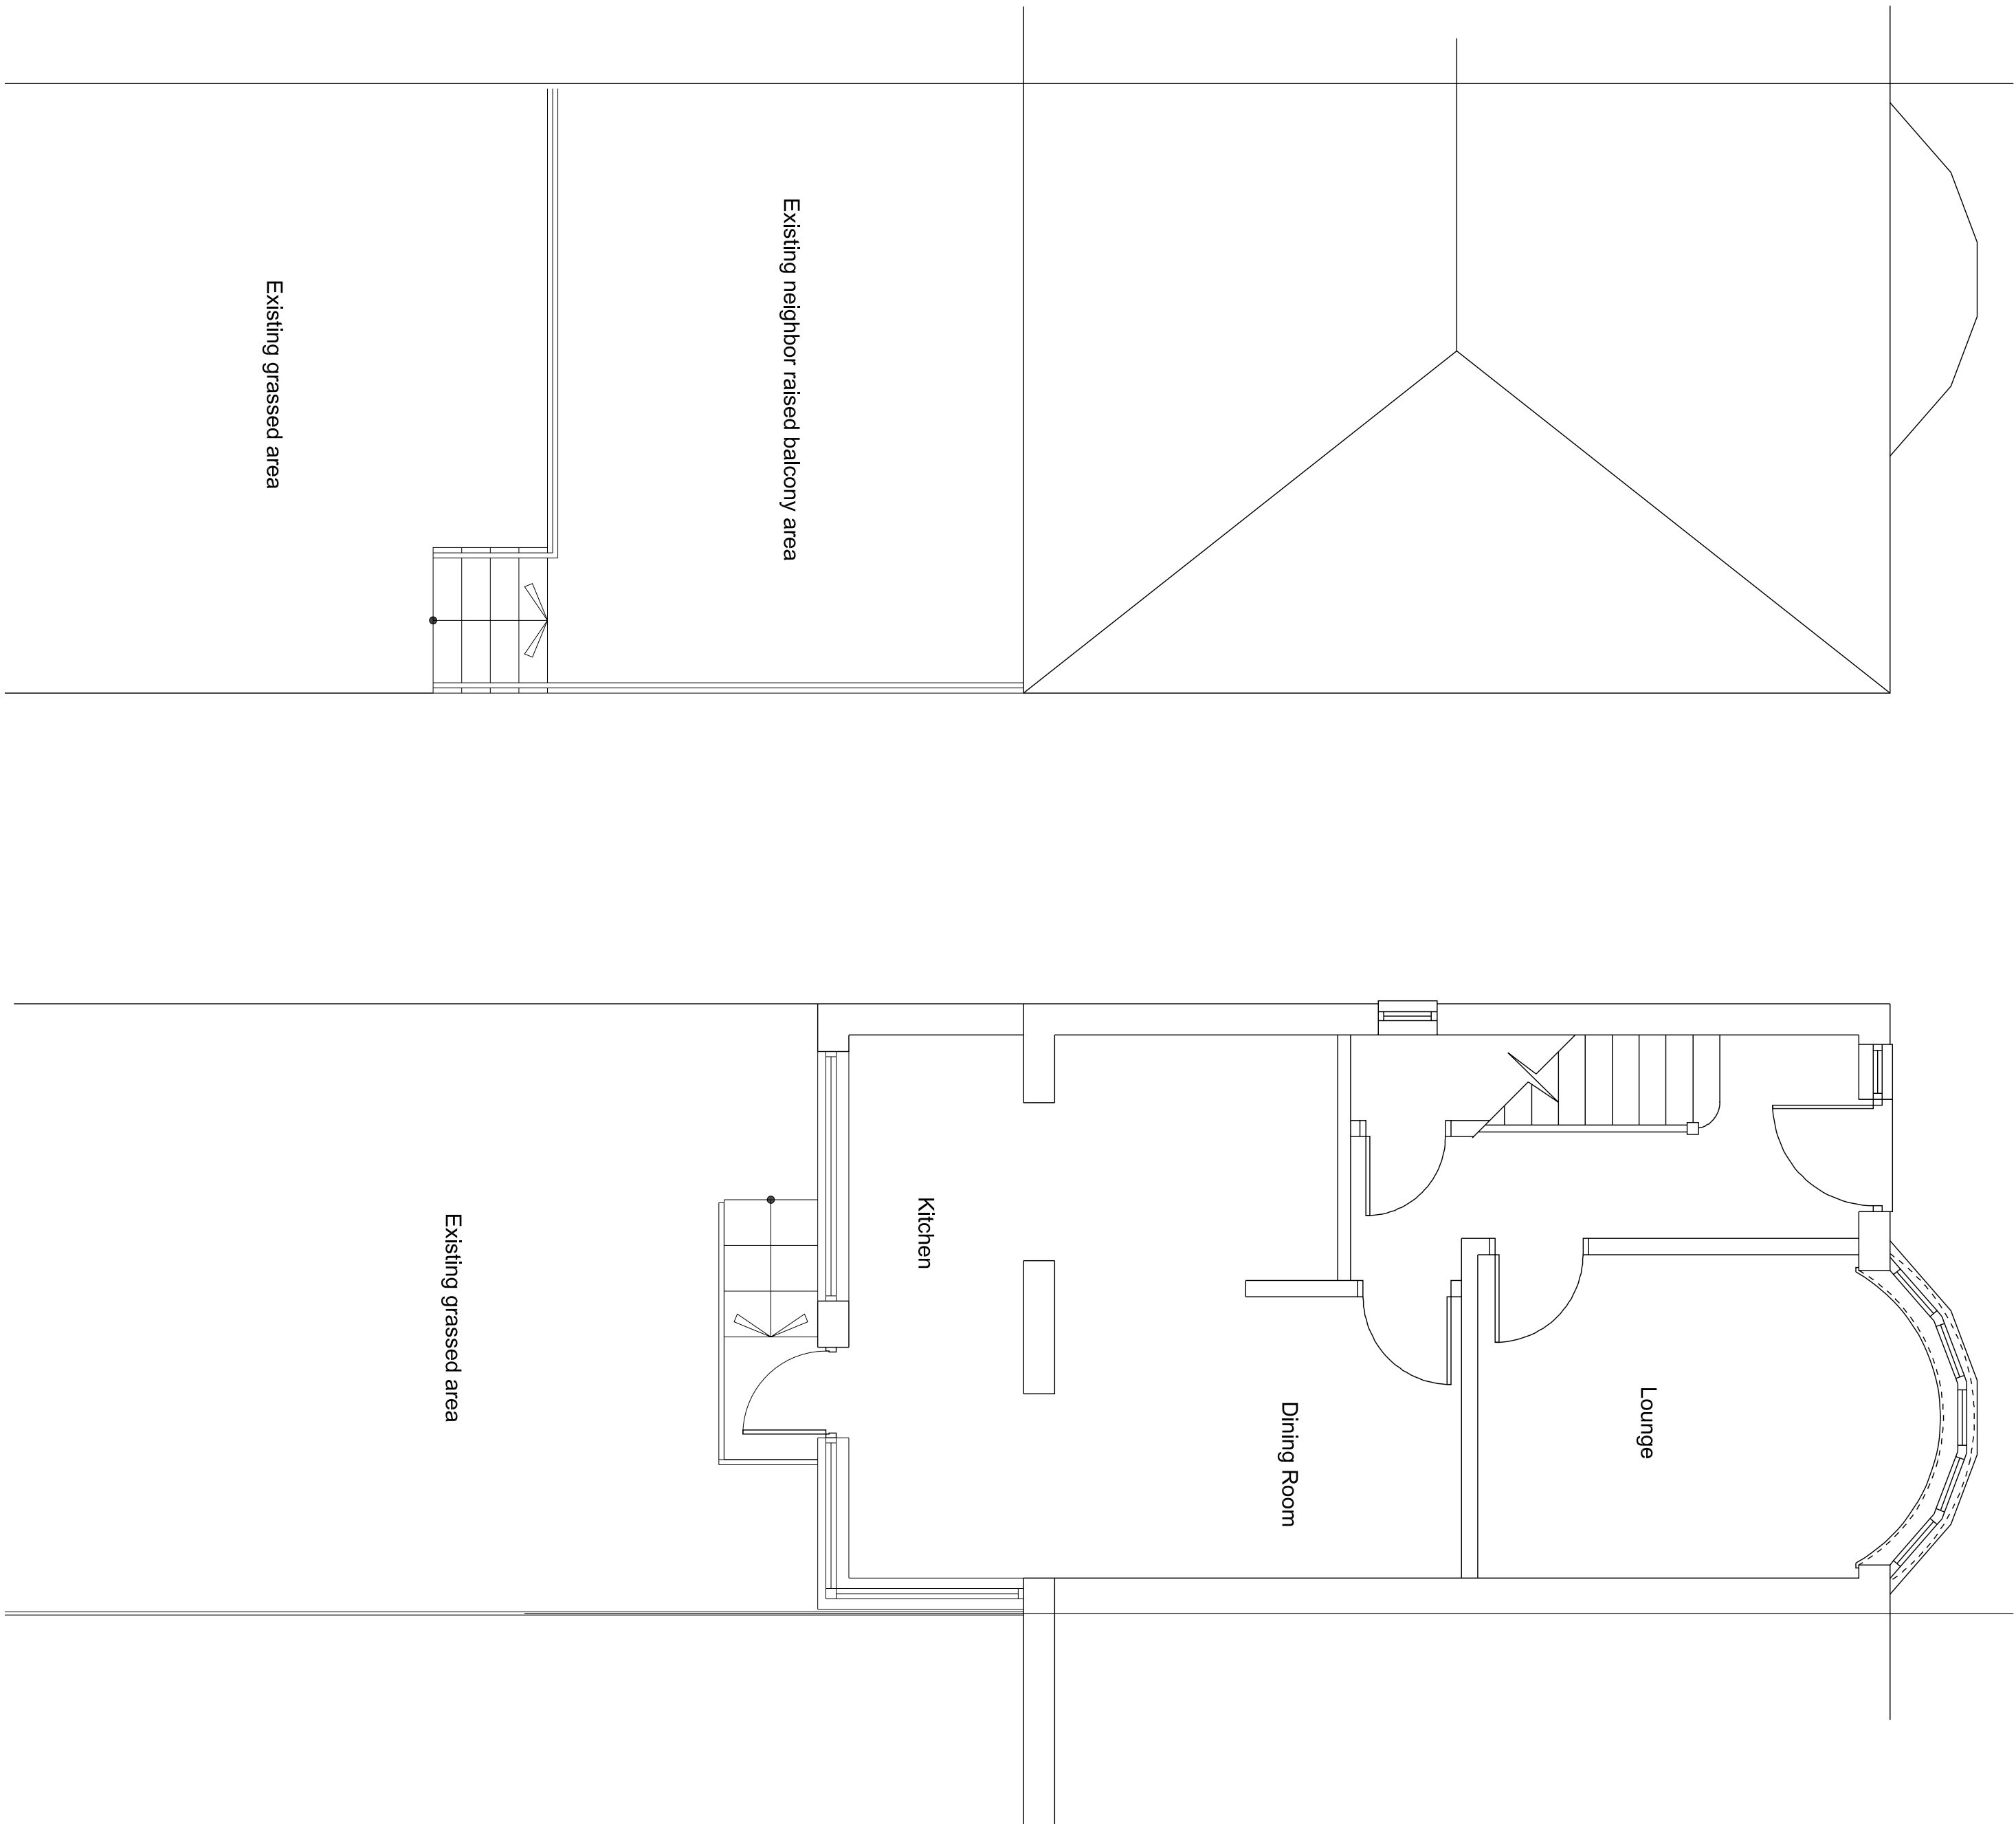

Existing Ground Floor Plan

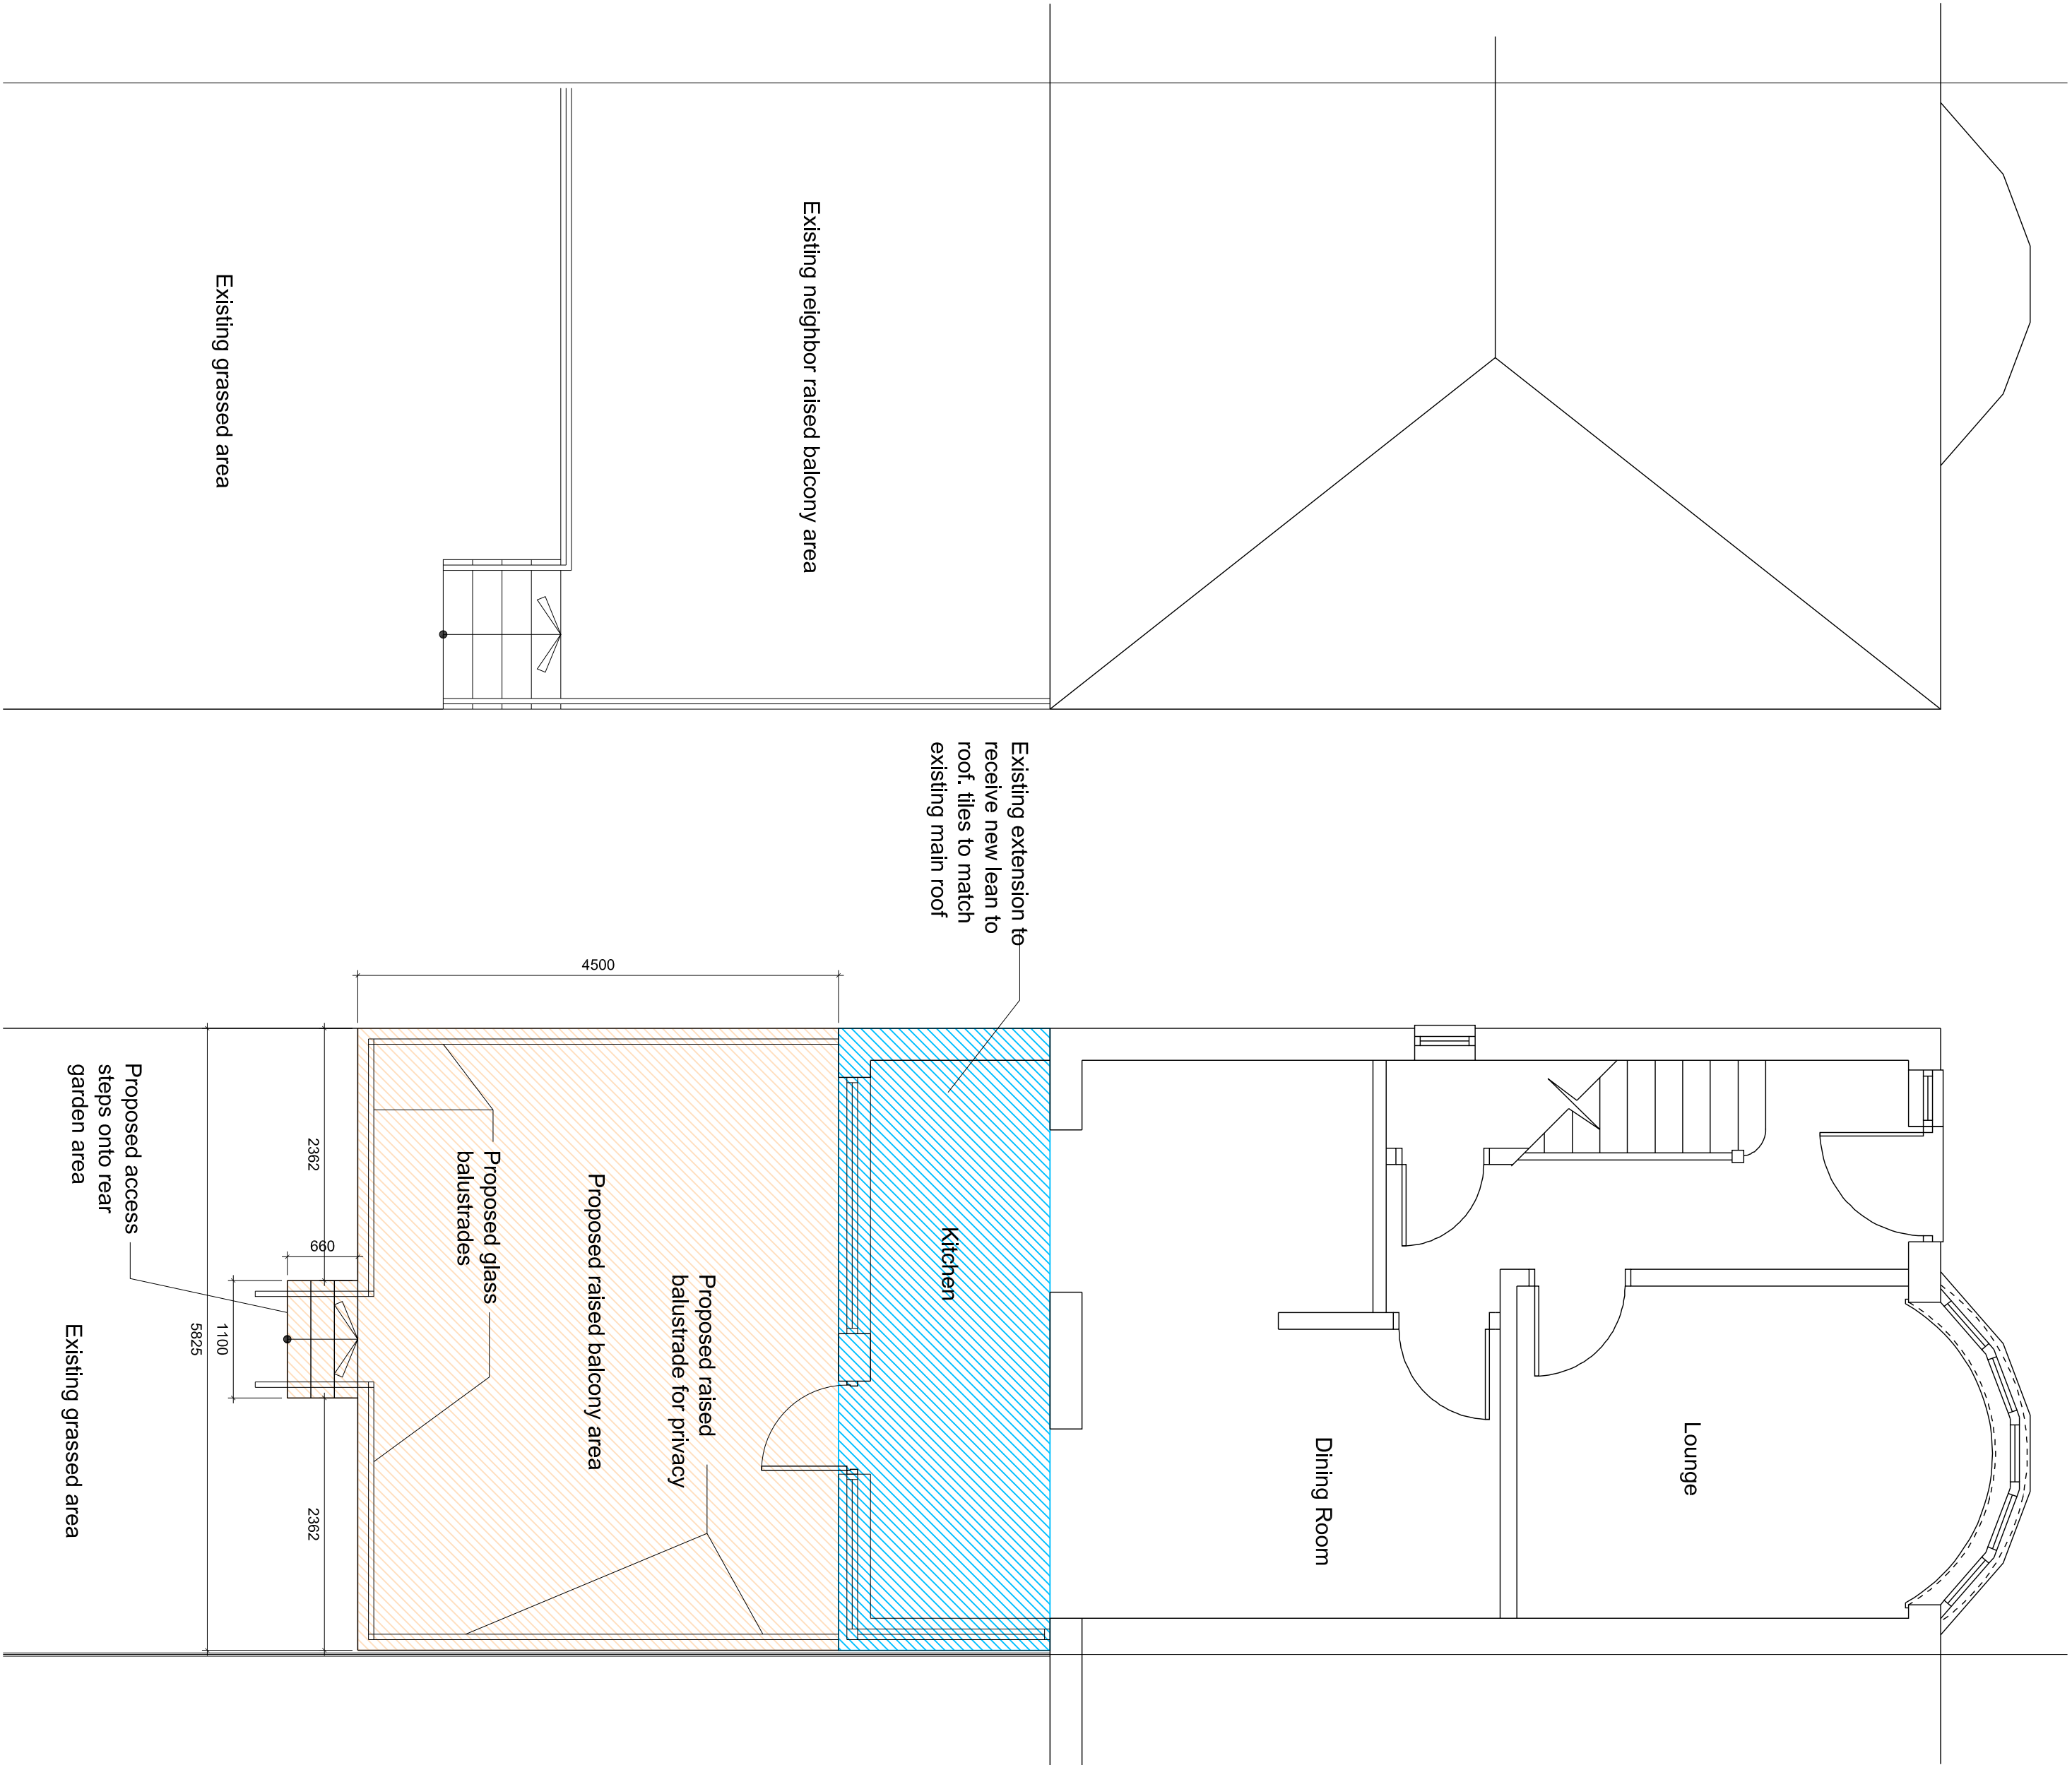

Proposed Ground Floor Plan

revision	
drawing status	PLANNING
drawn	Mr & Mrs Maudsley
	847 Rochdale Road,
	Middleton,
	M24 2PA

CDa

concept design architects ltd

5 Sandy Close, Birtwistle, Boscup, Lancashire, OL13 9TP

T +44 (0) 1706 419714 A 0779030135

E info@conceptdesignarchitects.co.uk

Project: Proposed rear balcony & existing extension roof alterations

drawing title	Existing & Proposed Plans
date	SEP 2022
scale	1:50
drawn	MH
checked	

drawing number	220105/11/2001
checked	