


—

1. ALL DIMENSIONS IN MM UNLESS OTHERWISE NOTED.

CK Hutchison Networks (UK) Limited 450 Longwater Avenue, Green Park, Reading, RG30 3UR	
Design Consultant & Principal Contractor:  Great British Communications Lapwing House, Block 3 Forward Point, Tan House Lane, Widnes, Cheshire, WAB 0SL t. 44 (0)151 420 4128 www.gbcservices.co.uk	
Site Name:	HALIFAX ROAD
3UK Nominal ID:	ROD21254
Address:	SMALLBRIDGE ROCHDALE LANCASHIRE OL12 9EN
Title:	001 DRAWING REGISTER
Project:	UNILATERAL SW
Purpose of Issue:	PLANNING
MBNL/TM/H3G Cell ID: ROD180/88543/OL0421	
Drawing No:	ROD21254_ROD180_88543_OL0421_GA_REV A
Issue:	A

SITE AREA PLAN

 

4 15200


4 15100

391200

The map displays a section of Halifax Road (A58) and its surroundings. A blue line with arrows indicates a proposed bus route, starting from a red dot near a black arrow pointing north. The route follows the road, passing a junction with Dye House Lane. The map includes labels for 'HALIFAX ROAD (A58)' and 'DYE HOUSE LANE'. A north arrow is located in the top left corner.

NGR E: 391216 N: 415171

SITE LOCATION PLAN

 


STREETVIEW - <https://tinyurl.com/2f9k4y3v>


A	Issued for Planning	JWO	RWB	18.09.22
REV	MODIFICATION	BY	CH	DATE



A

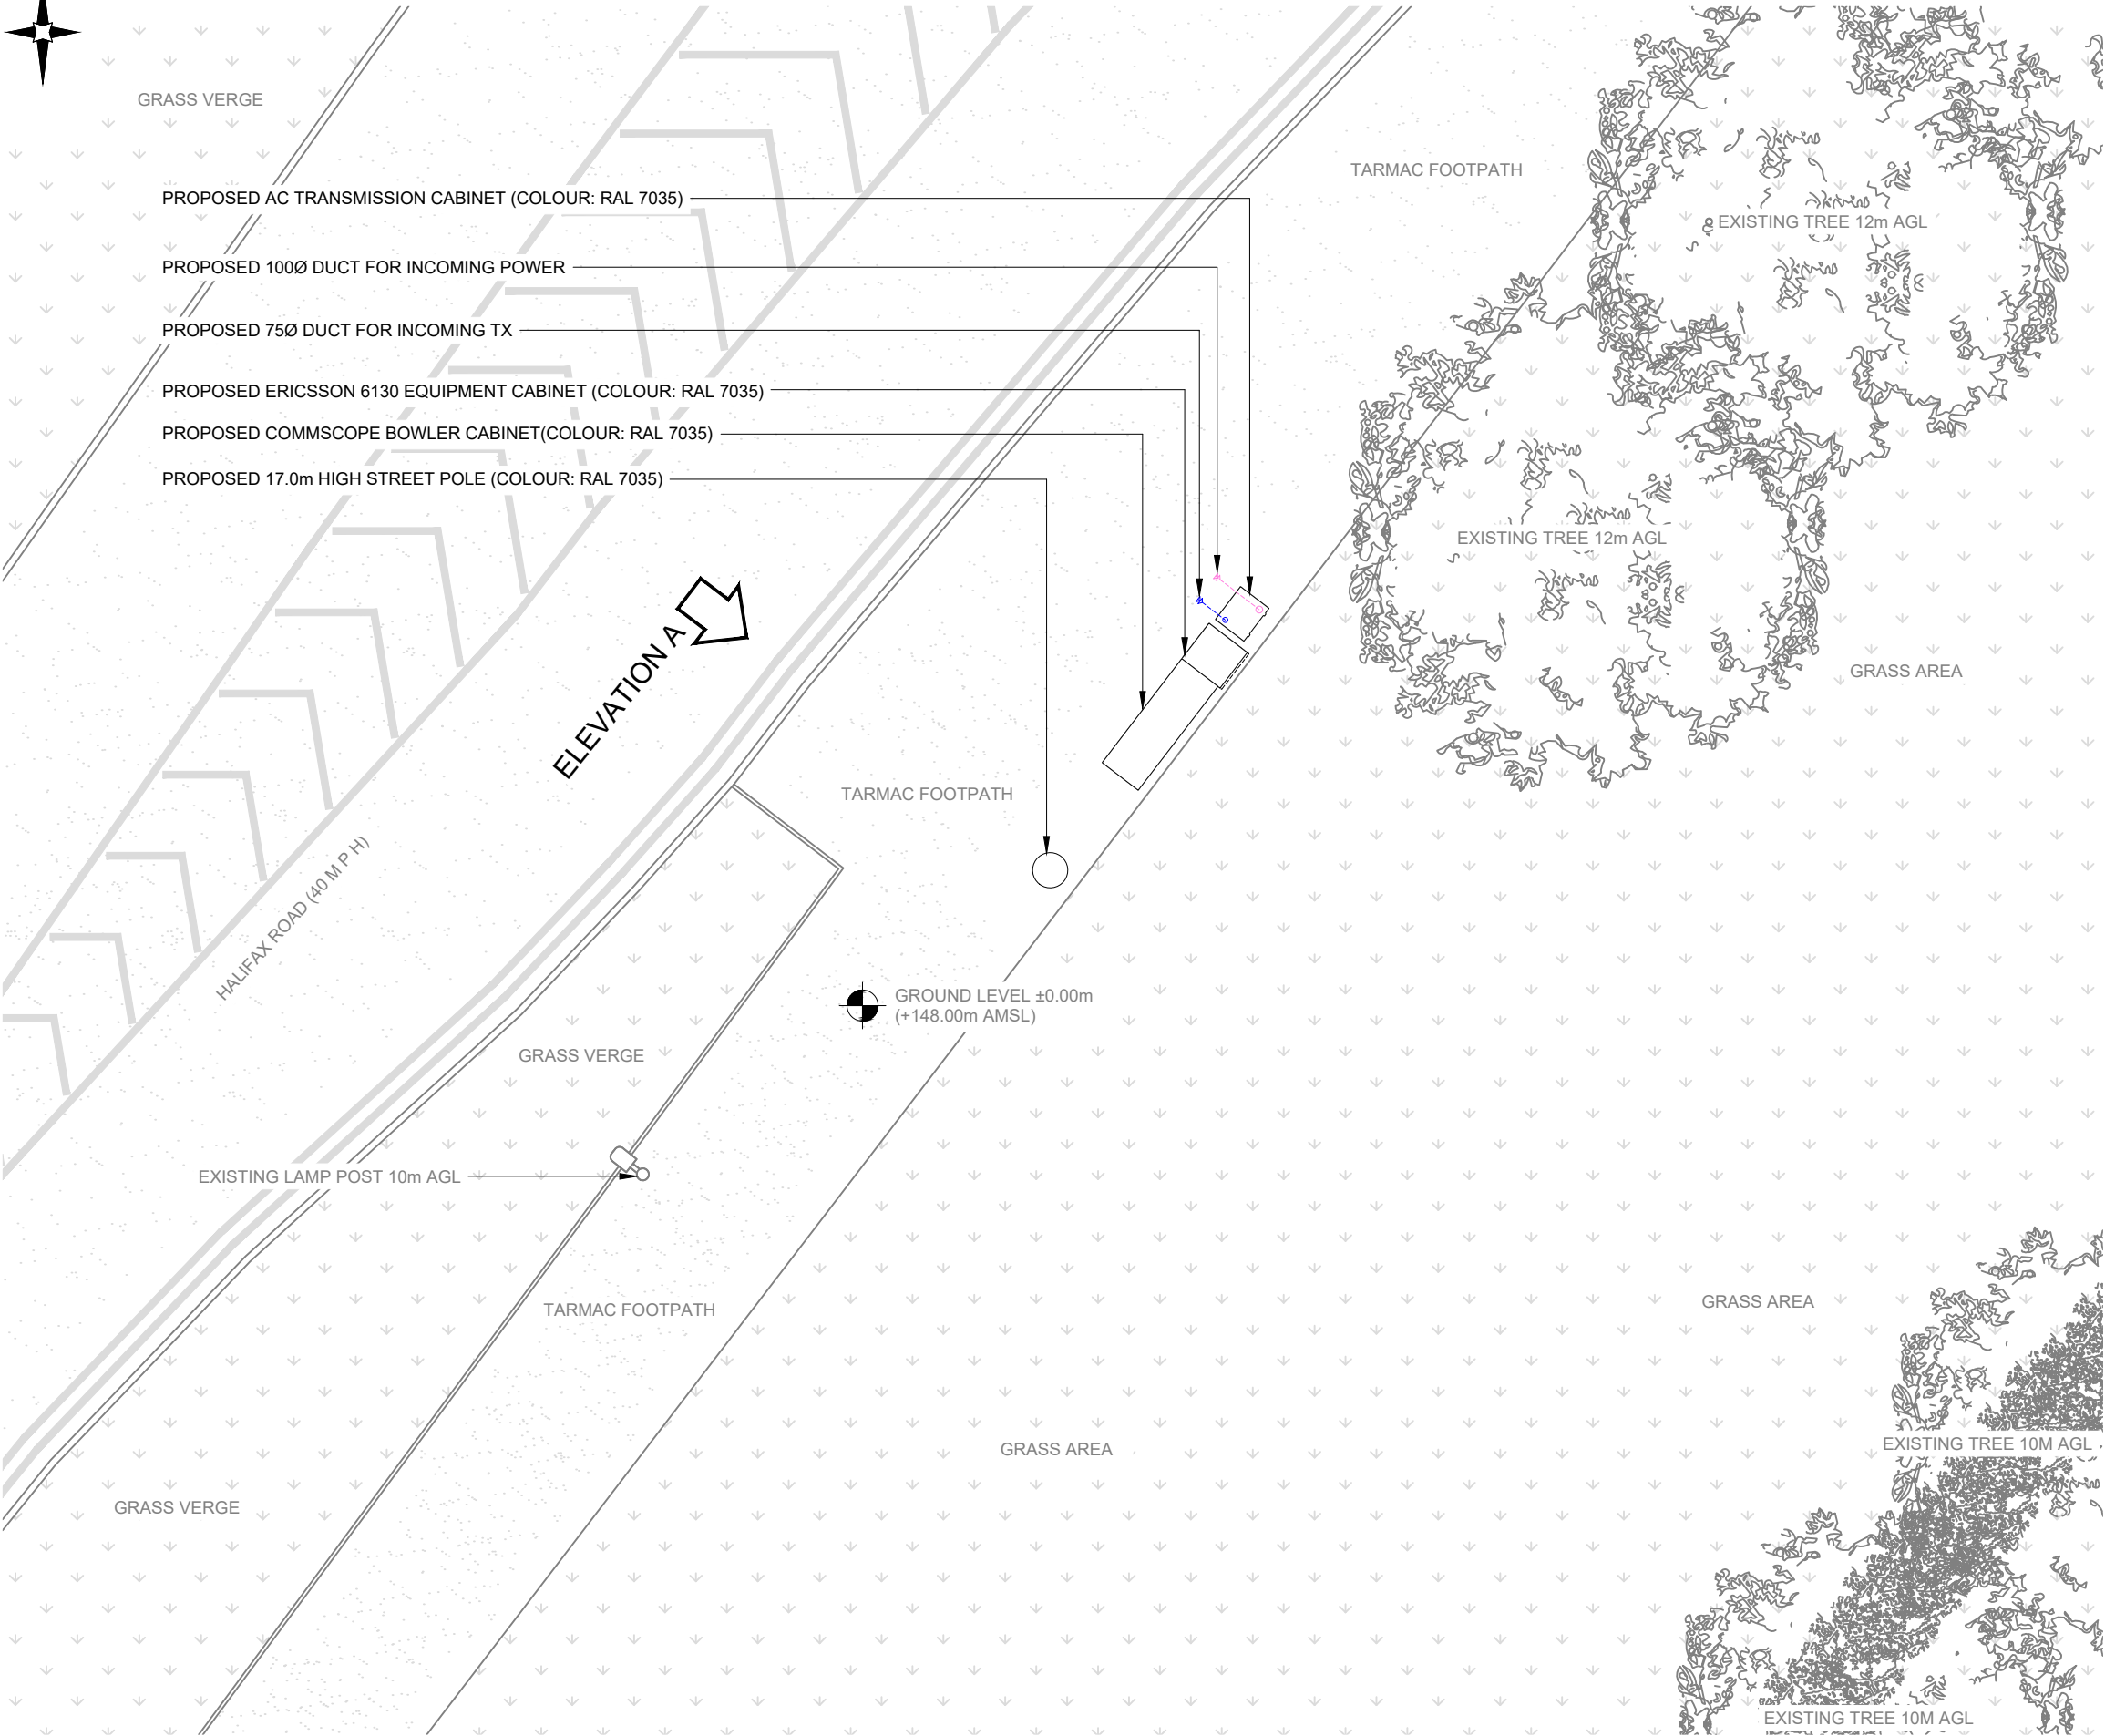

PROPOSED SITE PLAN

 

- NOTES:
1. ALL DIMENSIONS IN MM UNLESS OTHERWISE NOTED.

A	Issued for Planning	JWO	RWB	18.09.22
REV	MODIFICATION	BY	CH	DATE

**CK Hutchison
Networks (UK)
Limited**

450 Longwater Avenue,
Green Park,
Reading,
RG30 3UR

Design Consultant & Principal Contractor:



Great British Communications
Lapwing House, Block 3 Forward Point,
Tan House Lane, Widnes, Cheshire, WAB 0SL
t. 44 (0)151 420 4128
www.gbcservices.co.uk

Site Name: **HALIFAX ROAD**

3UK Nominal ID: **ROD21254**

Address: **SMALLBRIDGE
ROCHDALE
LANCASHIRE
OL12 9EN**

Title: **215 PROPOSED SITE PLAN**

Project: **UNILATERAL SW**

Purpose of Issue: **PLANNING**


MBNL/TM/H3G Cell ID:
ROD180/88543/OL0421

Drawing No: **ROD21254_ROD180_88543_OL0421_GA_REV A**

Issue: **A**

Antenna Aperture ID	Proposed 4G/5G Bearing
A1	0°
A2	0°
B1	120°
B2	120°
C1	240°
C2	240°

- NOTES:
1. ALL DIMENSIONS IN MM UNLESS OTHERWISE NOTED.

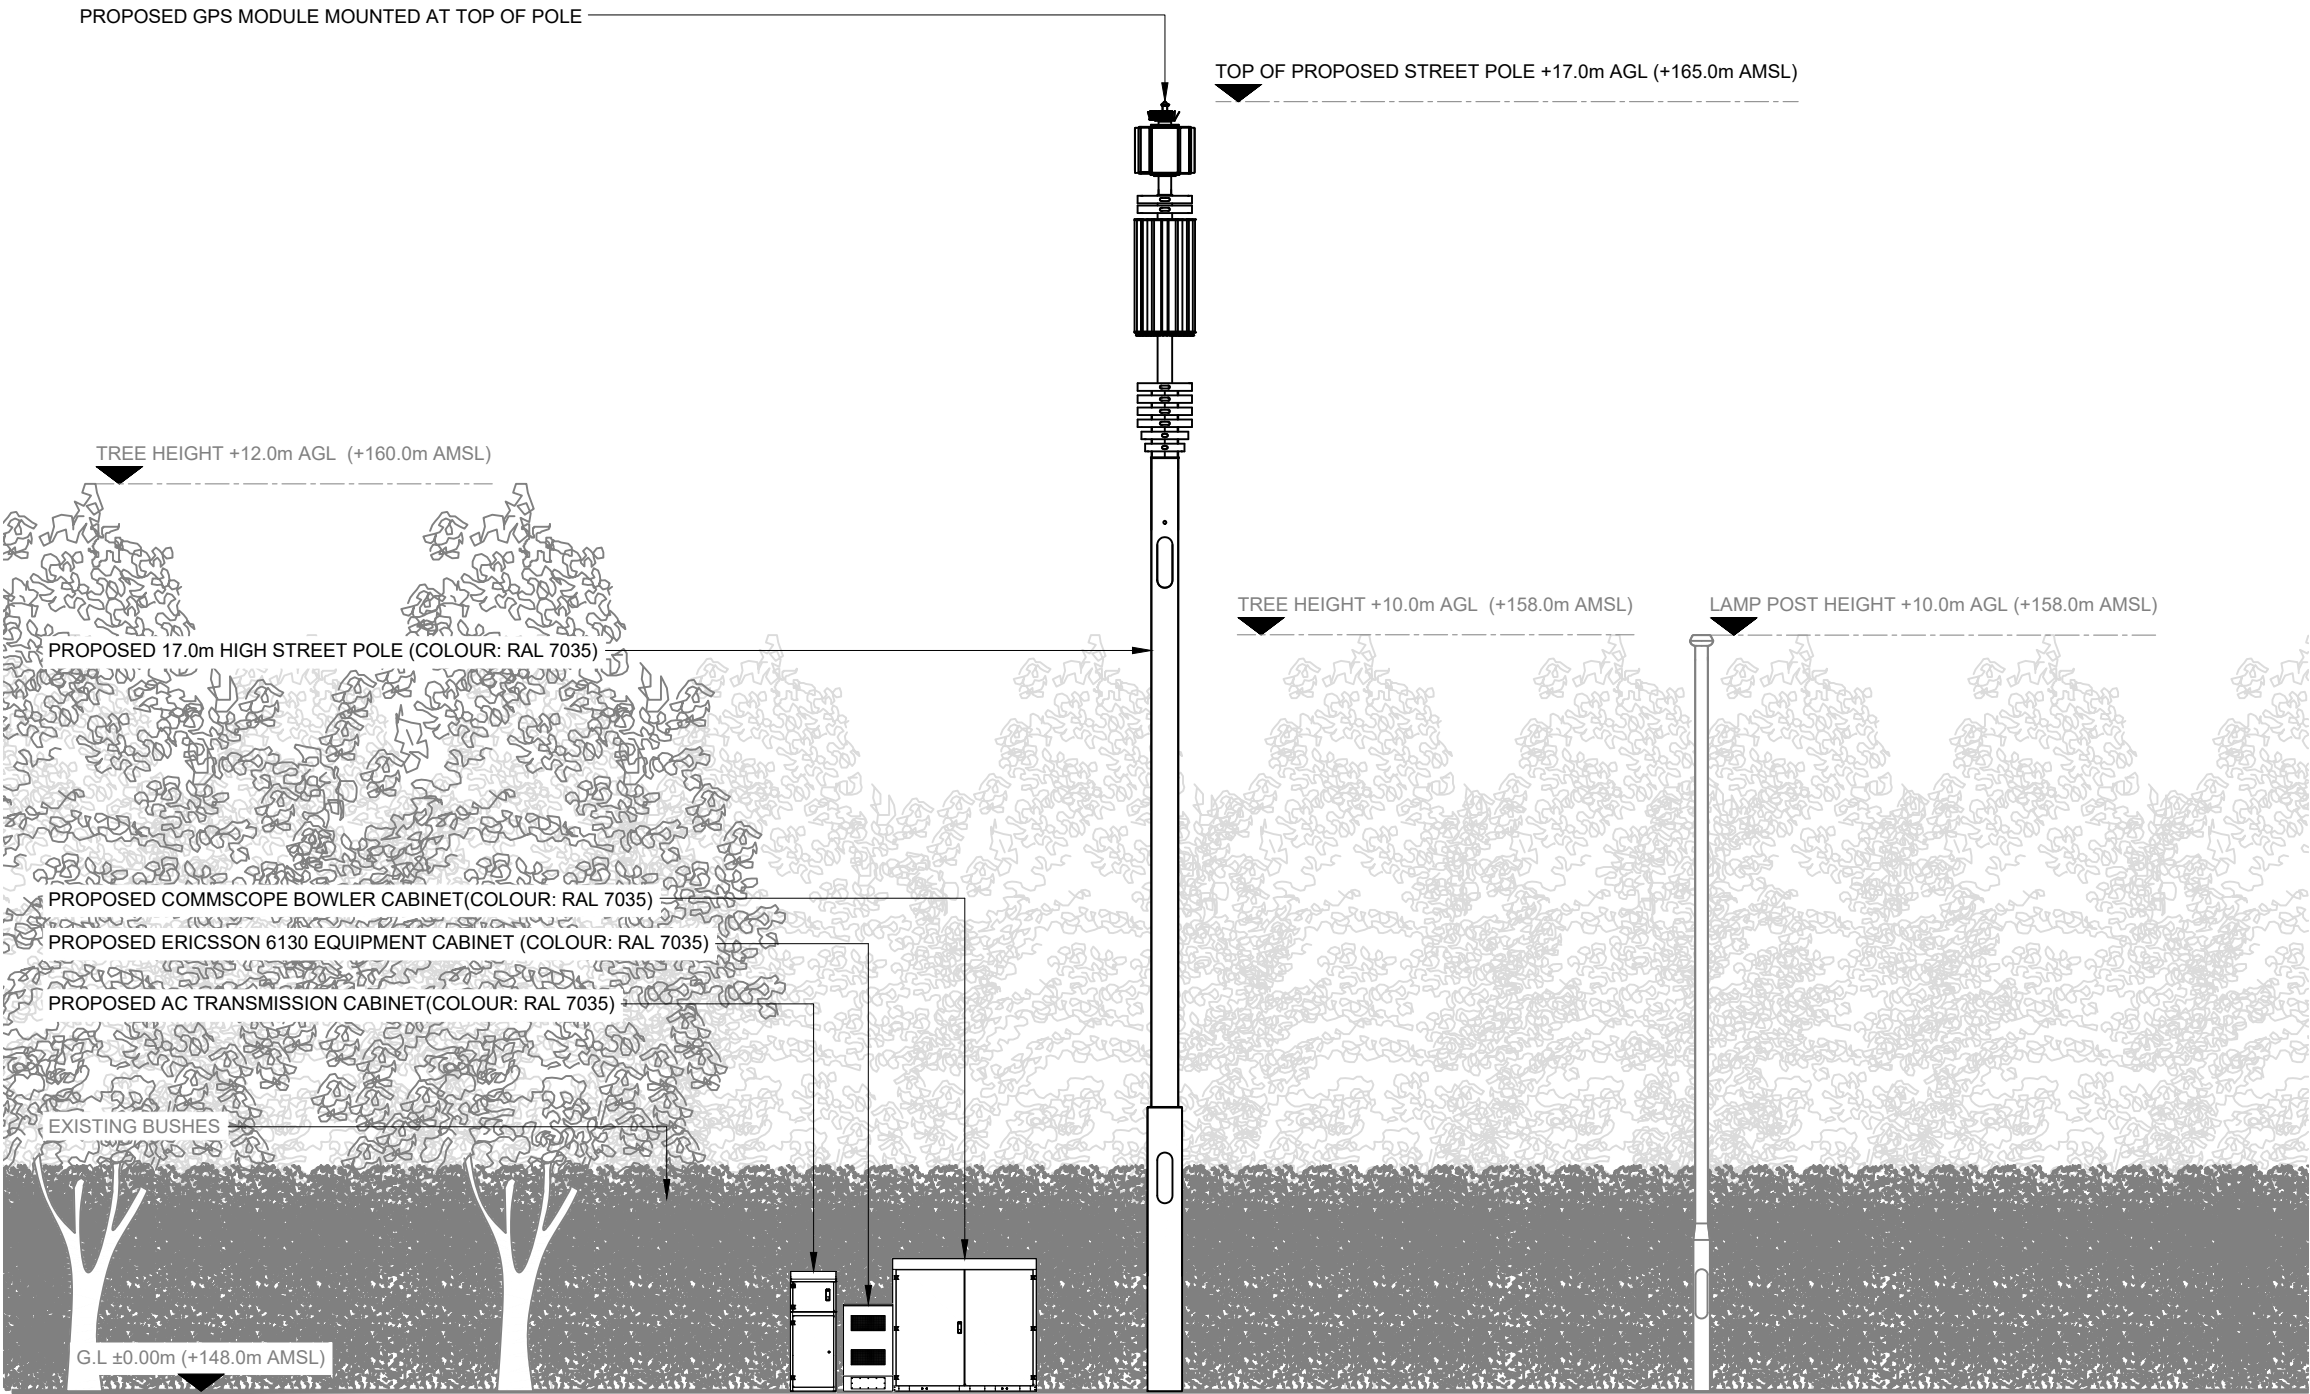

**CK Hutchison
Networks (UK)
Limited**
450 Longwater Avenue,
Green Park,
Reading,
RG30 3UR

Design Consultant & Principal Contractor:



Great British Communications
Lapwing House, Block 3 Forward Point,
Ton House Lane, Widnes, Cheshire, WA8 0SL
t. 44 (0)151 420 4128
www.gbcservices.co.uk

Site Name: HALIFAX ROAD

3UK Nominal ID: ROD21254

Address:
SMALLBRIDGE
ROCHDALE
LANCASHIRE
OL12 9EN

Title: 265 PROPOSED SITE ELEVATION

Project: UNILATERAL SW

Purpose of Issue: PLANNING

MBNL/TM/H3G Cell ID:
ROD180/88543/OL0421

Drawing No: ROD21254_ROD180_88543_OL0421_GA_REV A

Issue: A