


ALL DIMENSIONS ARE FOR REFERENCE
PURPOSES ONLY DISCRPENCIES ARE TO BE
REPORTED TO THE DRAWINGS AUTHOR. DO NOT
SCALE FROM DRAWING.

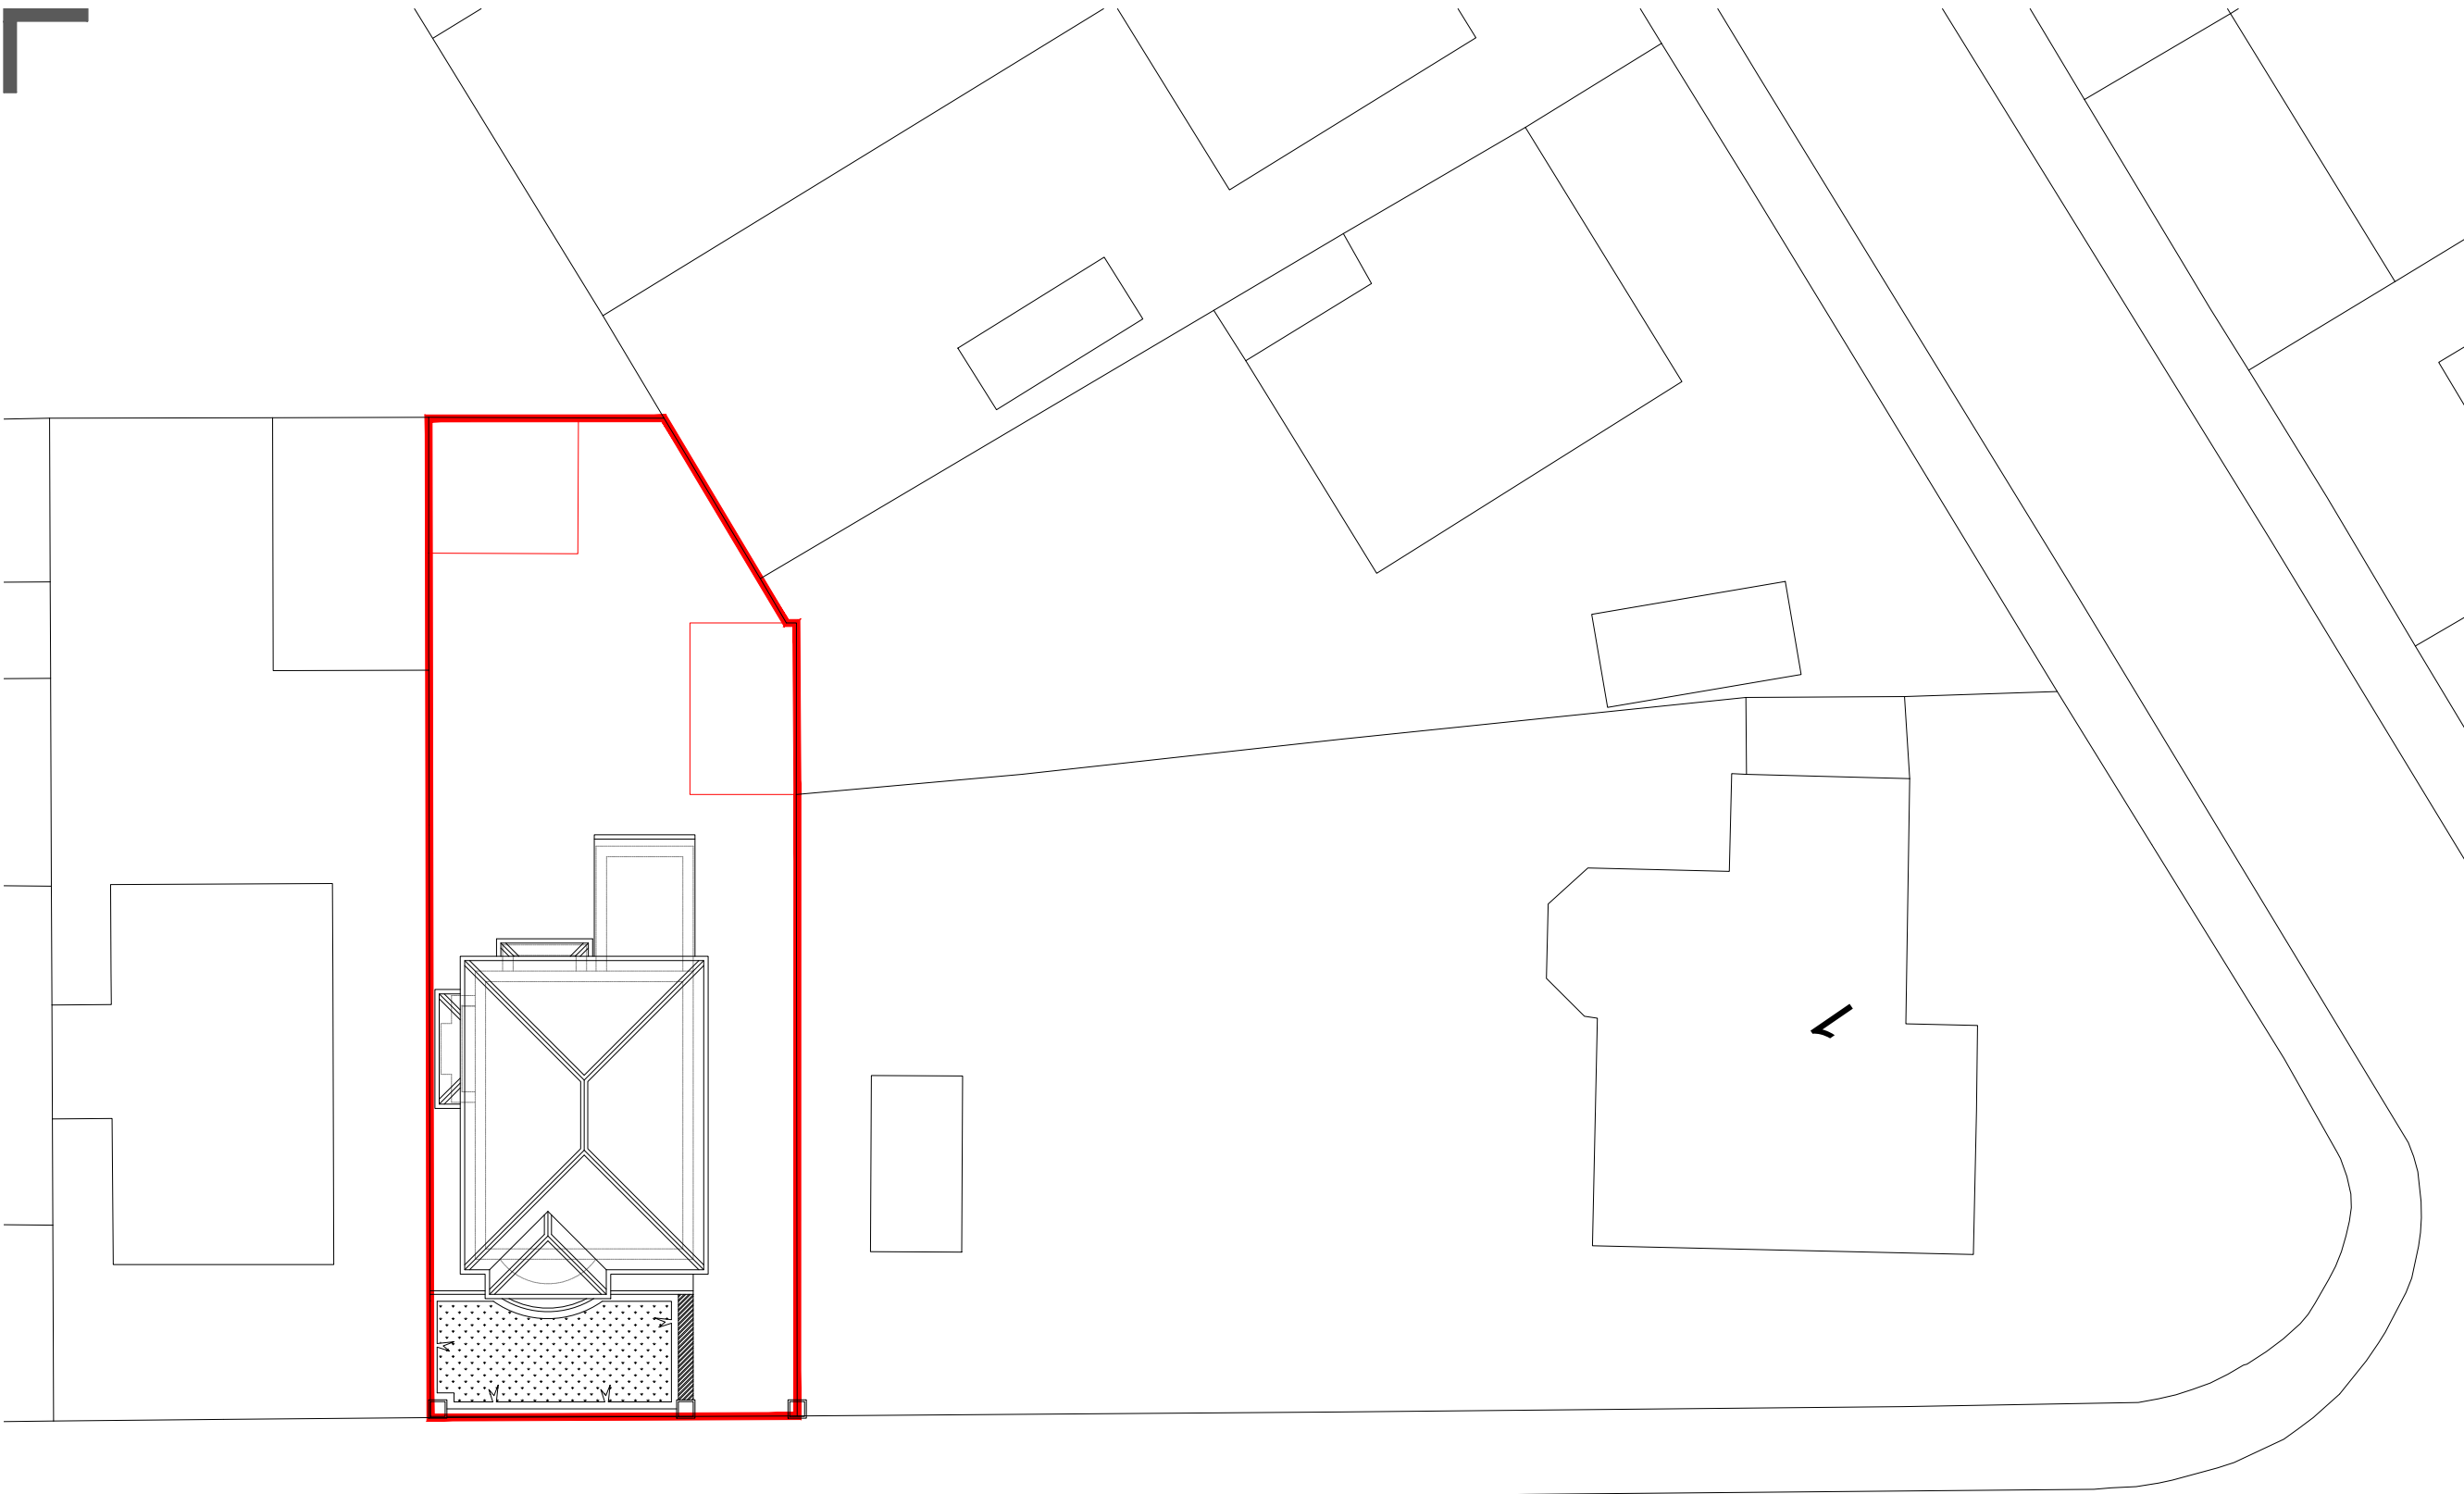

W6.96
x

EXISTING SITE PLAN



B	30.01.24	No. 1 Elleray Road shown.		
A	29.01.24	Off road parking added, Roof amended.		
Rev	Date	Description	Rev By	Chk'd By
Drawing Title EXISTING SITE AND ROOF PLAN				
Job-Dwg No 053ROC-101B				
Project Title EXTENSIONS AND INTERNAL REMODEL				
26 MOSS LANE MIDDLETON ROCHDALE				
M24 1WX				
Client MR & MRS CHEVREAU				
Status PLANNING				
Scale	1:200		Drawing Size	A3
Date	12/23			