


○ CREATIVE ARCHITECTURE LIMITED
■ THIS DRAWING IS THE SUBJECT OF COPYRIGHT WHICH VESTS IN CREATIVE ARCHITECTURE LIMITED. IT IS AN INFRINGEMENT OF COPYRIGHT TO REPRODUCE THIS DRAWING, BY WHATEVER MEANS, INCLUDING ELECTRONIC, WITHOUT THE EXPRESS WRITTEN CONSENT OF CREATIVE ARCHITECTURE LIMITED WHICH RESERVES ALL ITS RIGHTS
CREATIVE ARCHITECTURE LIMITED ASSERTS ITS RIGHTS TO BE IDENTIFIED AS THE AUTHOR OF THIS DESIGN
■ DRAWING NOT TO BE SCALED.
■ REPORT ERRORS & OMISSIONS TO ARCHITECT.
■ CHECK ALL DIMENSIONS ON SITE
■ DRAWING TO BE READ IN CONJUNCTION WITH THE HEALTH AND SAFETY PLAN AND ALL RELEVANT RISK ASSESSMENTS


Area Schedule (GIA)		
Block Number	Level	Area
Ground Floor	00 GF Level	182.1 m²
First Floor	01 FF Level	149.6 m²
Grand total: 2		331.6 m²

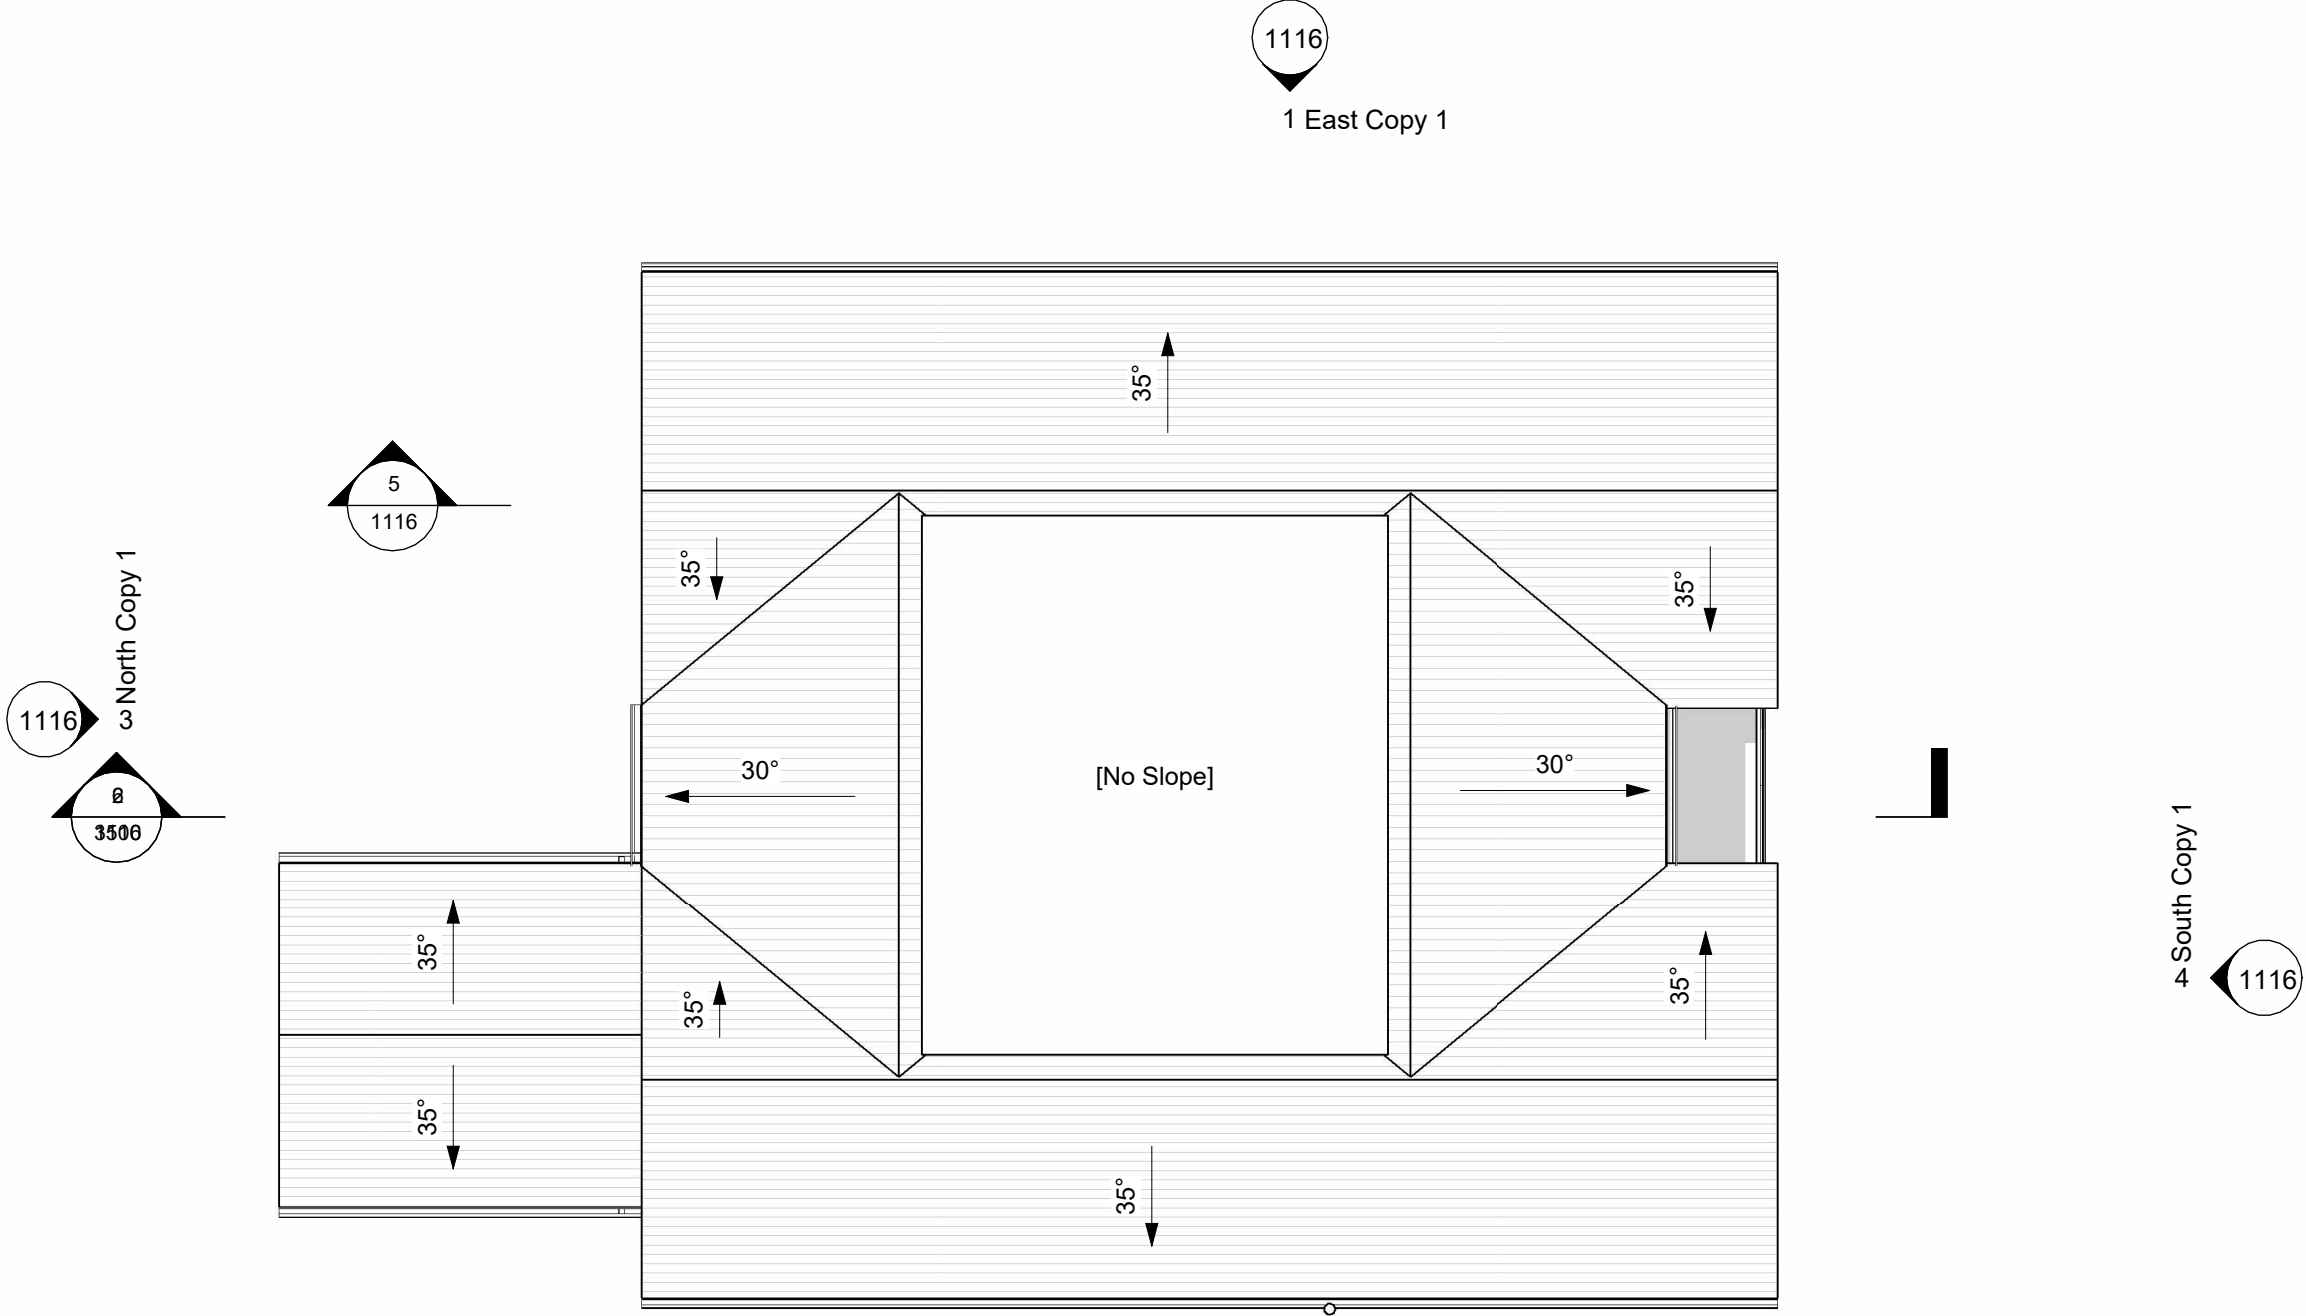

Roof Plan
1 : 100



First Floor Plan
1 : 100

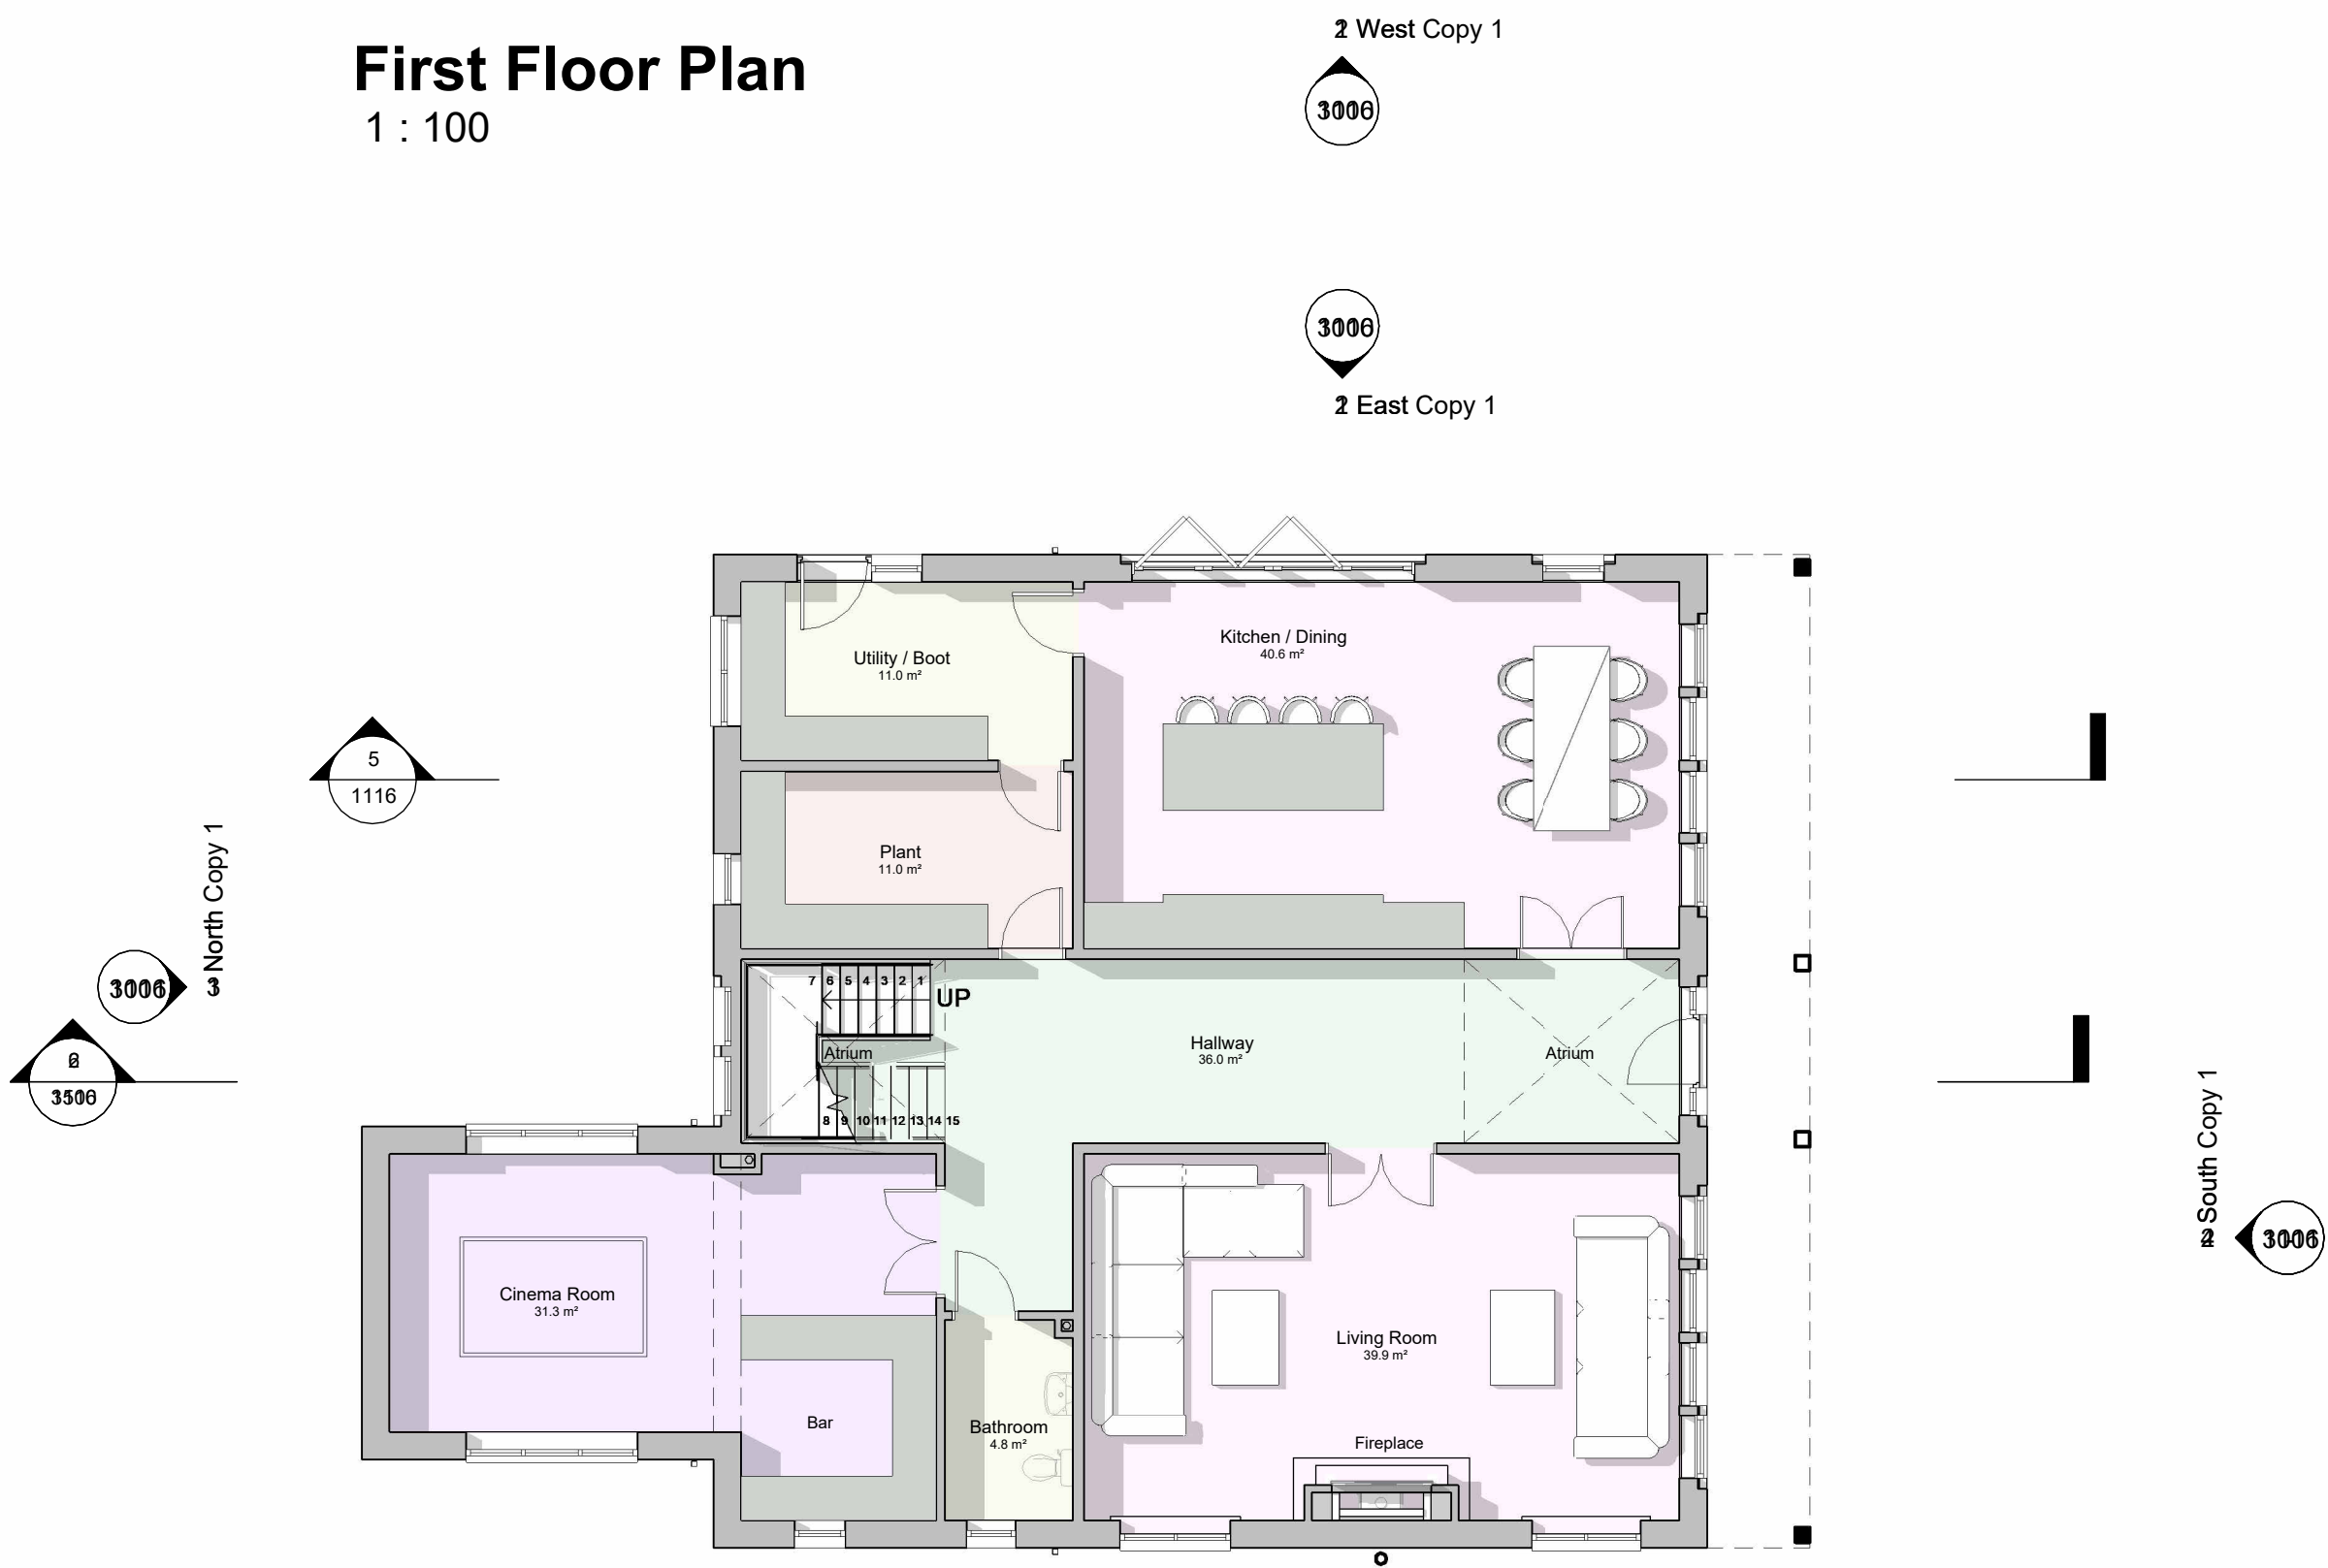

Ground Floor Plan
1 : 100

B	13.10.25	CA	Amendments to Bed3 ensuite and dresser	AH
A	10.01.25	CA	Bifolds changed to Juliet Doors	AH

REV.	DATE	DRN.	CHKD.
------	------	------	-------

PROJECT
Longley Hey Farm

CLIENT
Mick and Kelly

DRAWING
Proposed Floor Plans

SCALE 1 : 100	SHEET SIZE @ A1	DRAWN AH	CHECKED CA	DATE 06.01.25
------------------	--------------------	-------------	---------------	------------------

CREATIVE ARCHITECTURE
A: 1 The Long Stables, Rochdale Rd, Denshaw, OL3 5UE
T: 07788 200 255
E: adam@creativearchitectureltd.co.uk
W: www.creativearchitectureltd.co.uk

JOB No 22-014	DRAWING No 1115	REVISION B
STATUS	Planning	

