

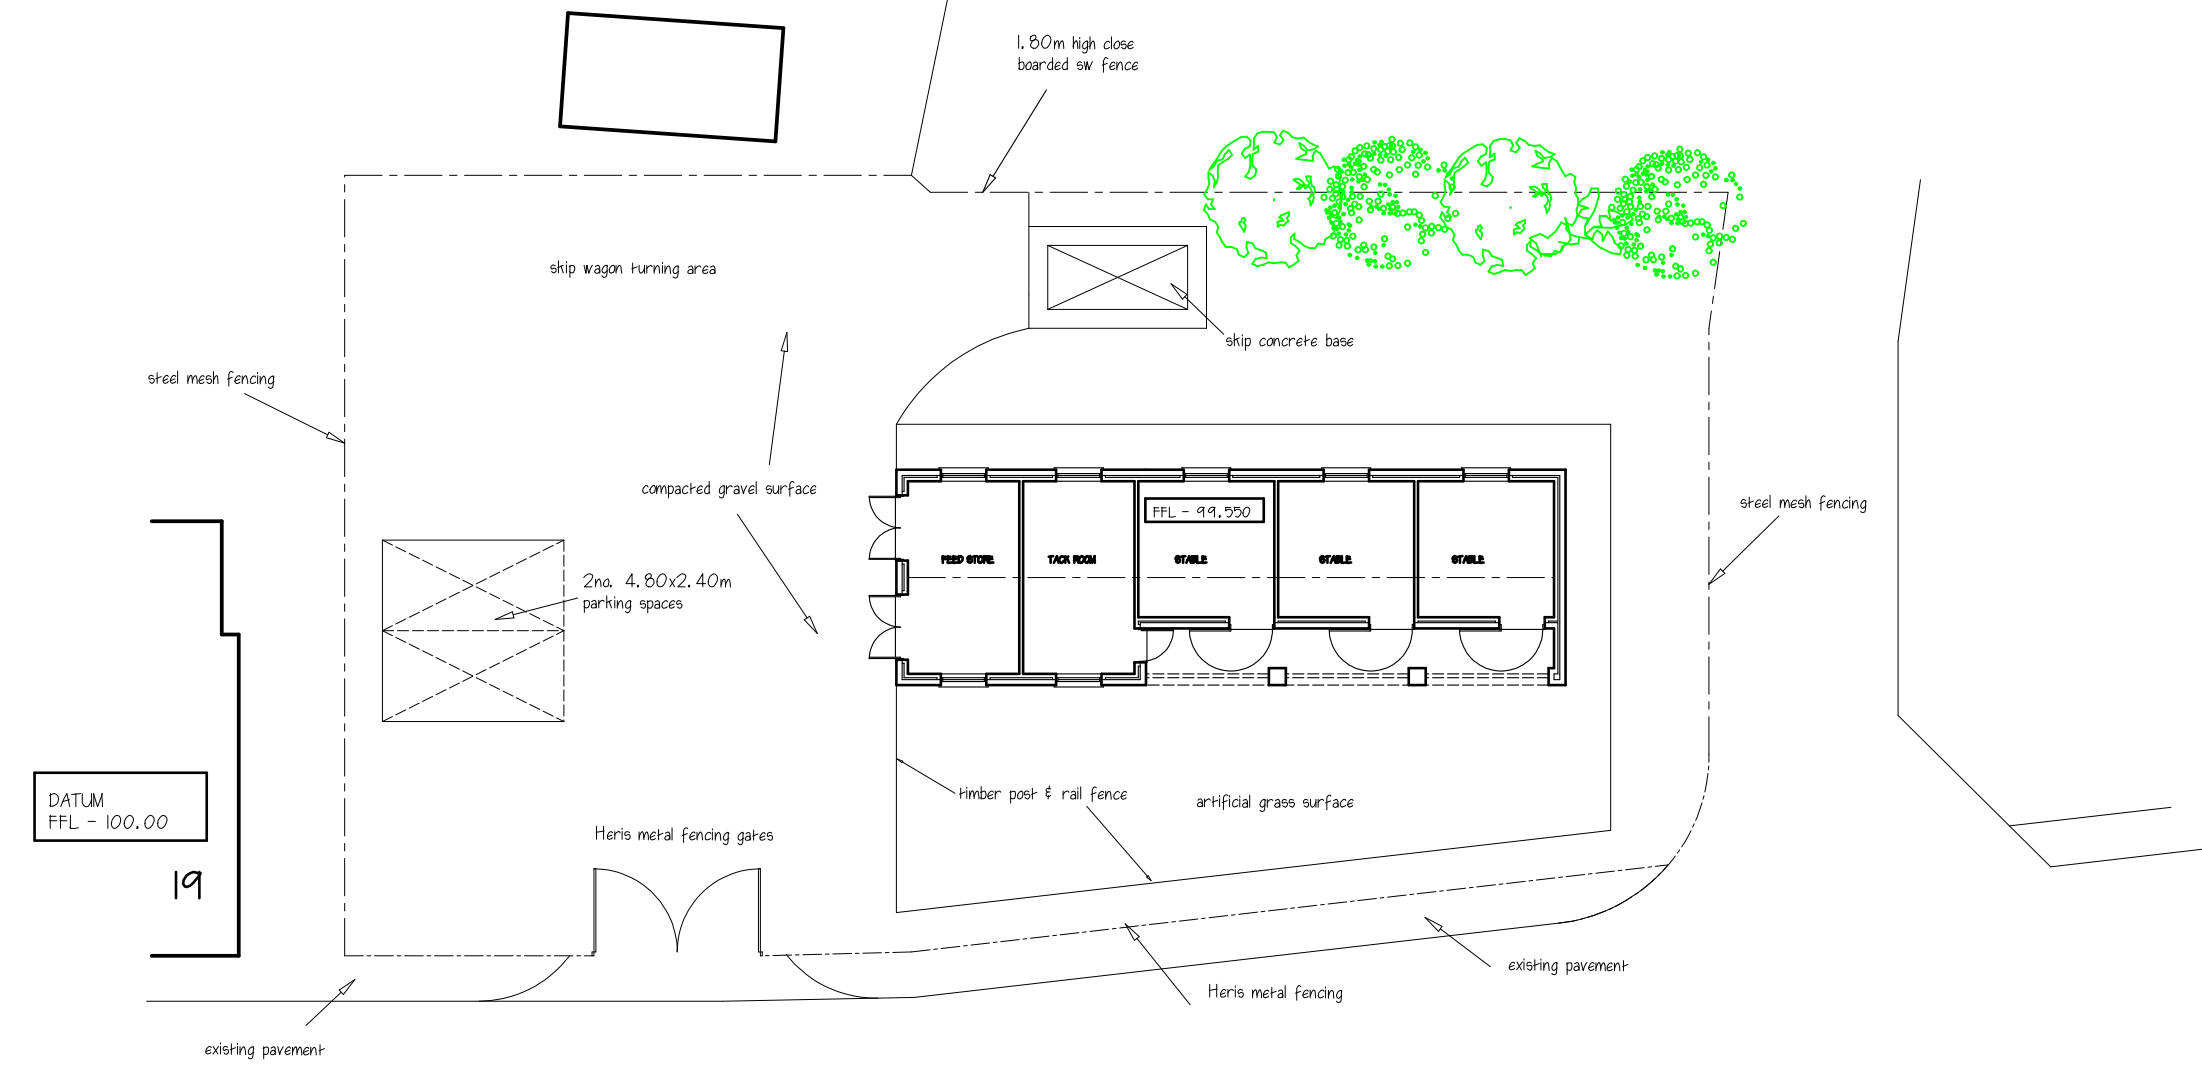



DO NOT SCALE EXCEPT FOR PLANNING APPLICATION PURPOSES. USE FIGURED DIMENSIONS.
ANY DISCREPANCIES ARE TO BE REPORTED TO THIS OFFICE PRIOR TO THE CONTINUANCE OF WORKS.
THIS DRAWING IS THE COPYRIGHT OF MALCOLM B J PERCY, BUILDING DESIGN & PLANNING CONSULTANCY, &
MUST NOT BE REPRODUCED IN ANY FORMAT WITHOUT THE PRIOR WRITTEN AGREEMENT OF THIS OFFICE.

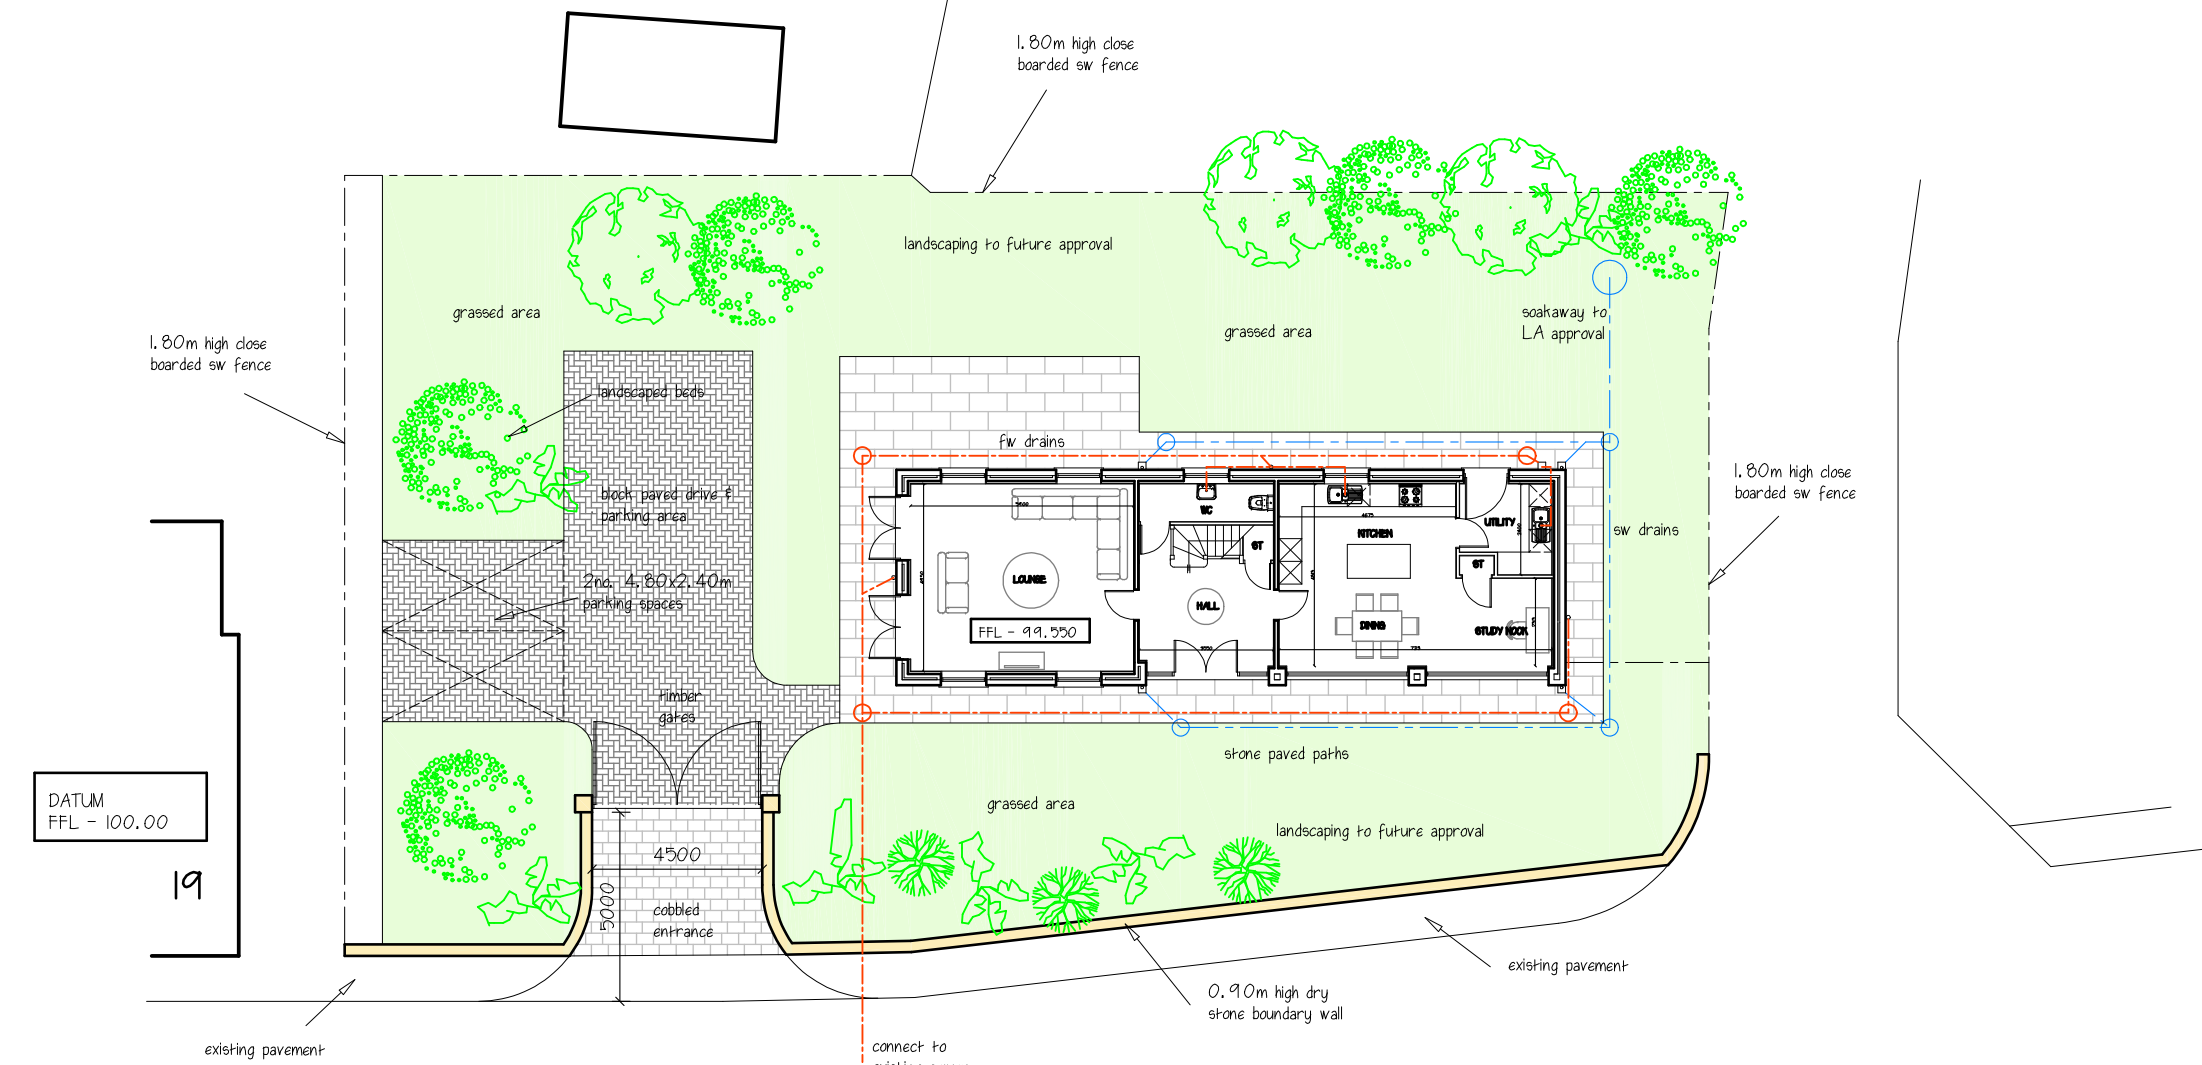


B R O A D L A N E

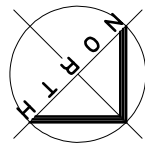

B R O A D L A N E

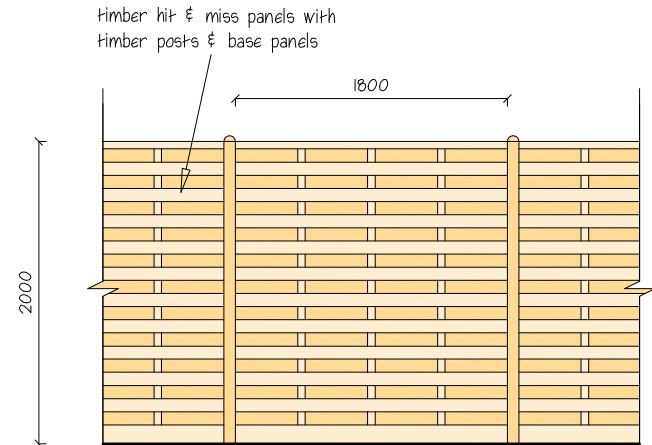

PROPOSED FENCE - 1:50

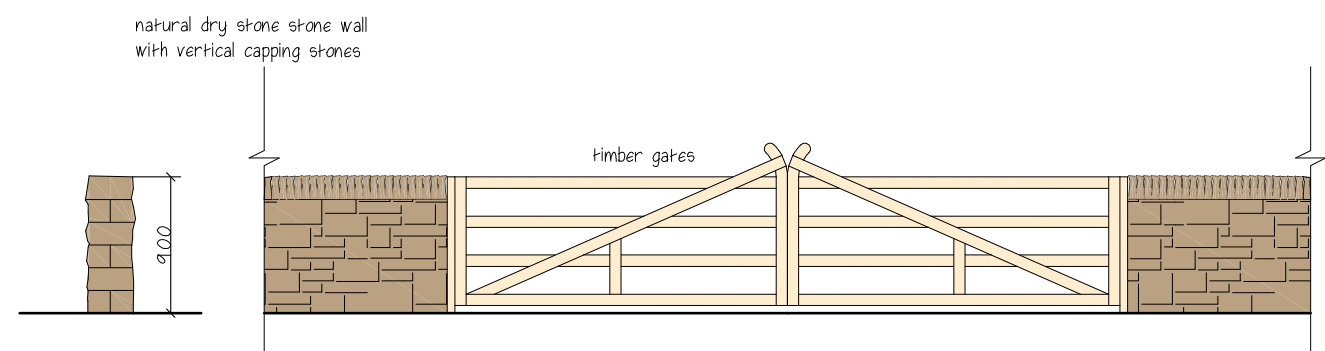

PROPOSED WALL & GATE - 1:50

Malcolm B. J. Percy, 5, Newark Place, Henhull, Nantwich, Cheshire, CW5 6XY.
E-mail : malcolmpercy@hotmail.com
Mobile : 07802 663325

BUILDING DESIGN
AND PLANNING

Consultancy

PROJECT CONVERSION & INCREASE IN ROOF HEIGHT OF STABLE
BLOCK TO CREATE A SINGLE DWELLING.
LAND WEST OF 19, BROAD LANE, ROCHDALE, OL16 4GQ.

CLIENT MR J. JOHNSON.

TITLE EXISTING & PROPOSED SITE PLANS.

DATE	SCALE	DRAWN BY	DRAWING NO.	REVISION
Dec 2023	1:200 & 1:50 @ A2	mbjp	1705.02	A

