


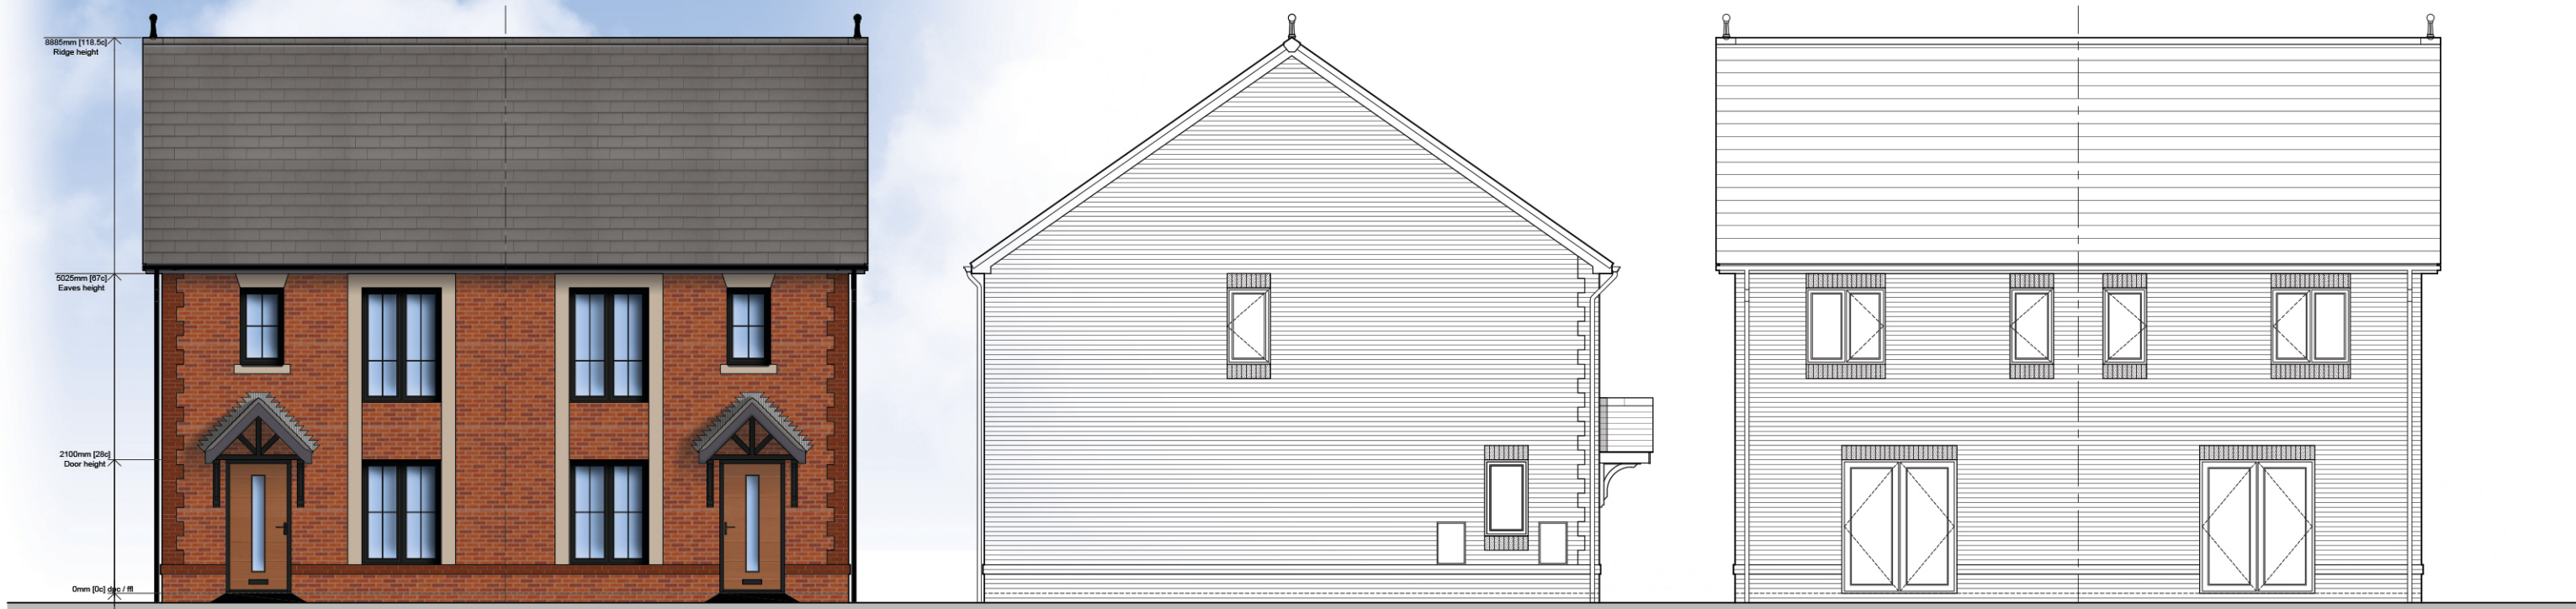


Front Elevation

Side Elevation

Rear Elevation




Ground Floor Plan

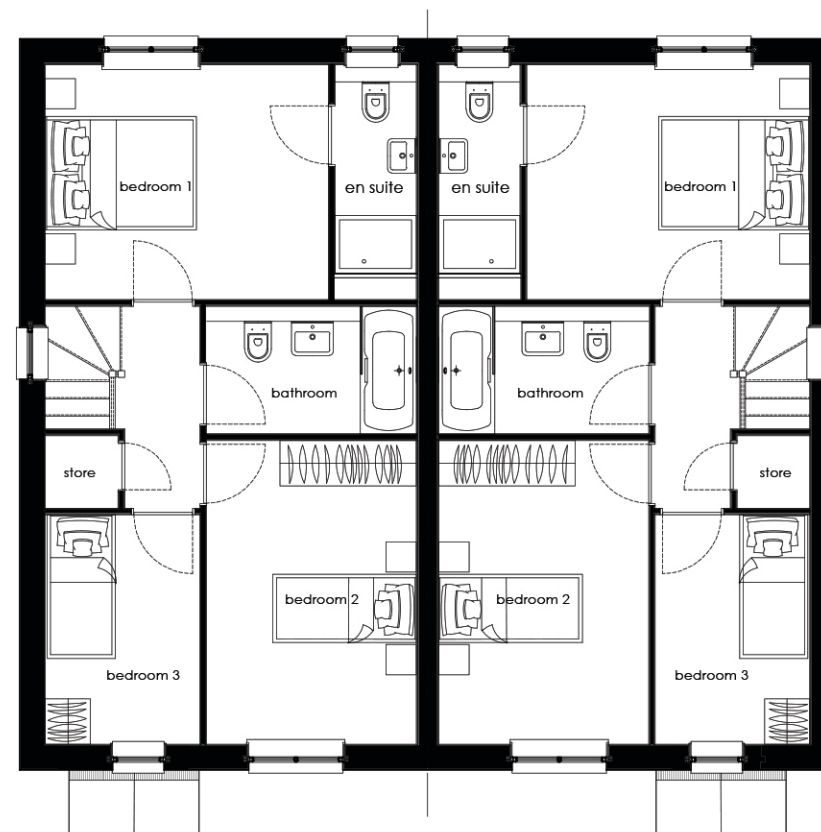

First Floor Plan

Note: Refer to materials layout for site specific materials and locations.

 

Scott 3B4P Semi-detached (88.2 sqm / 949 sqft)

Floor Plans & Elevations - DWG: 19060_HT_23_A - Scale 1:100 @ A3, Date - April 2022