


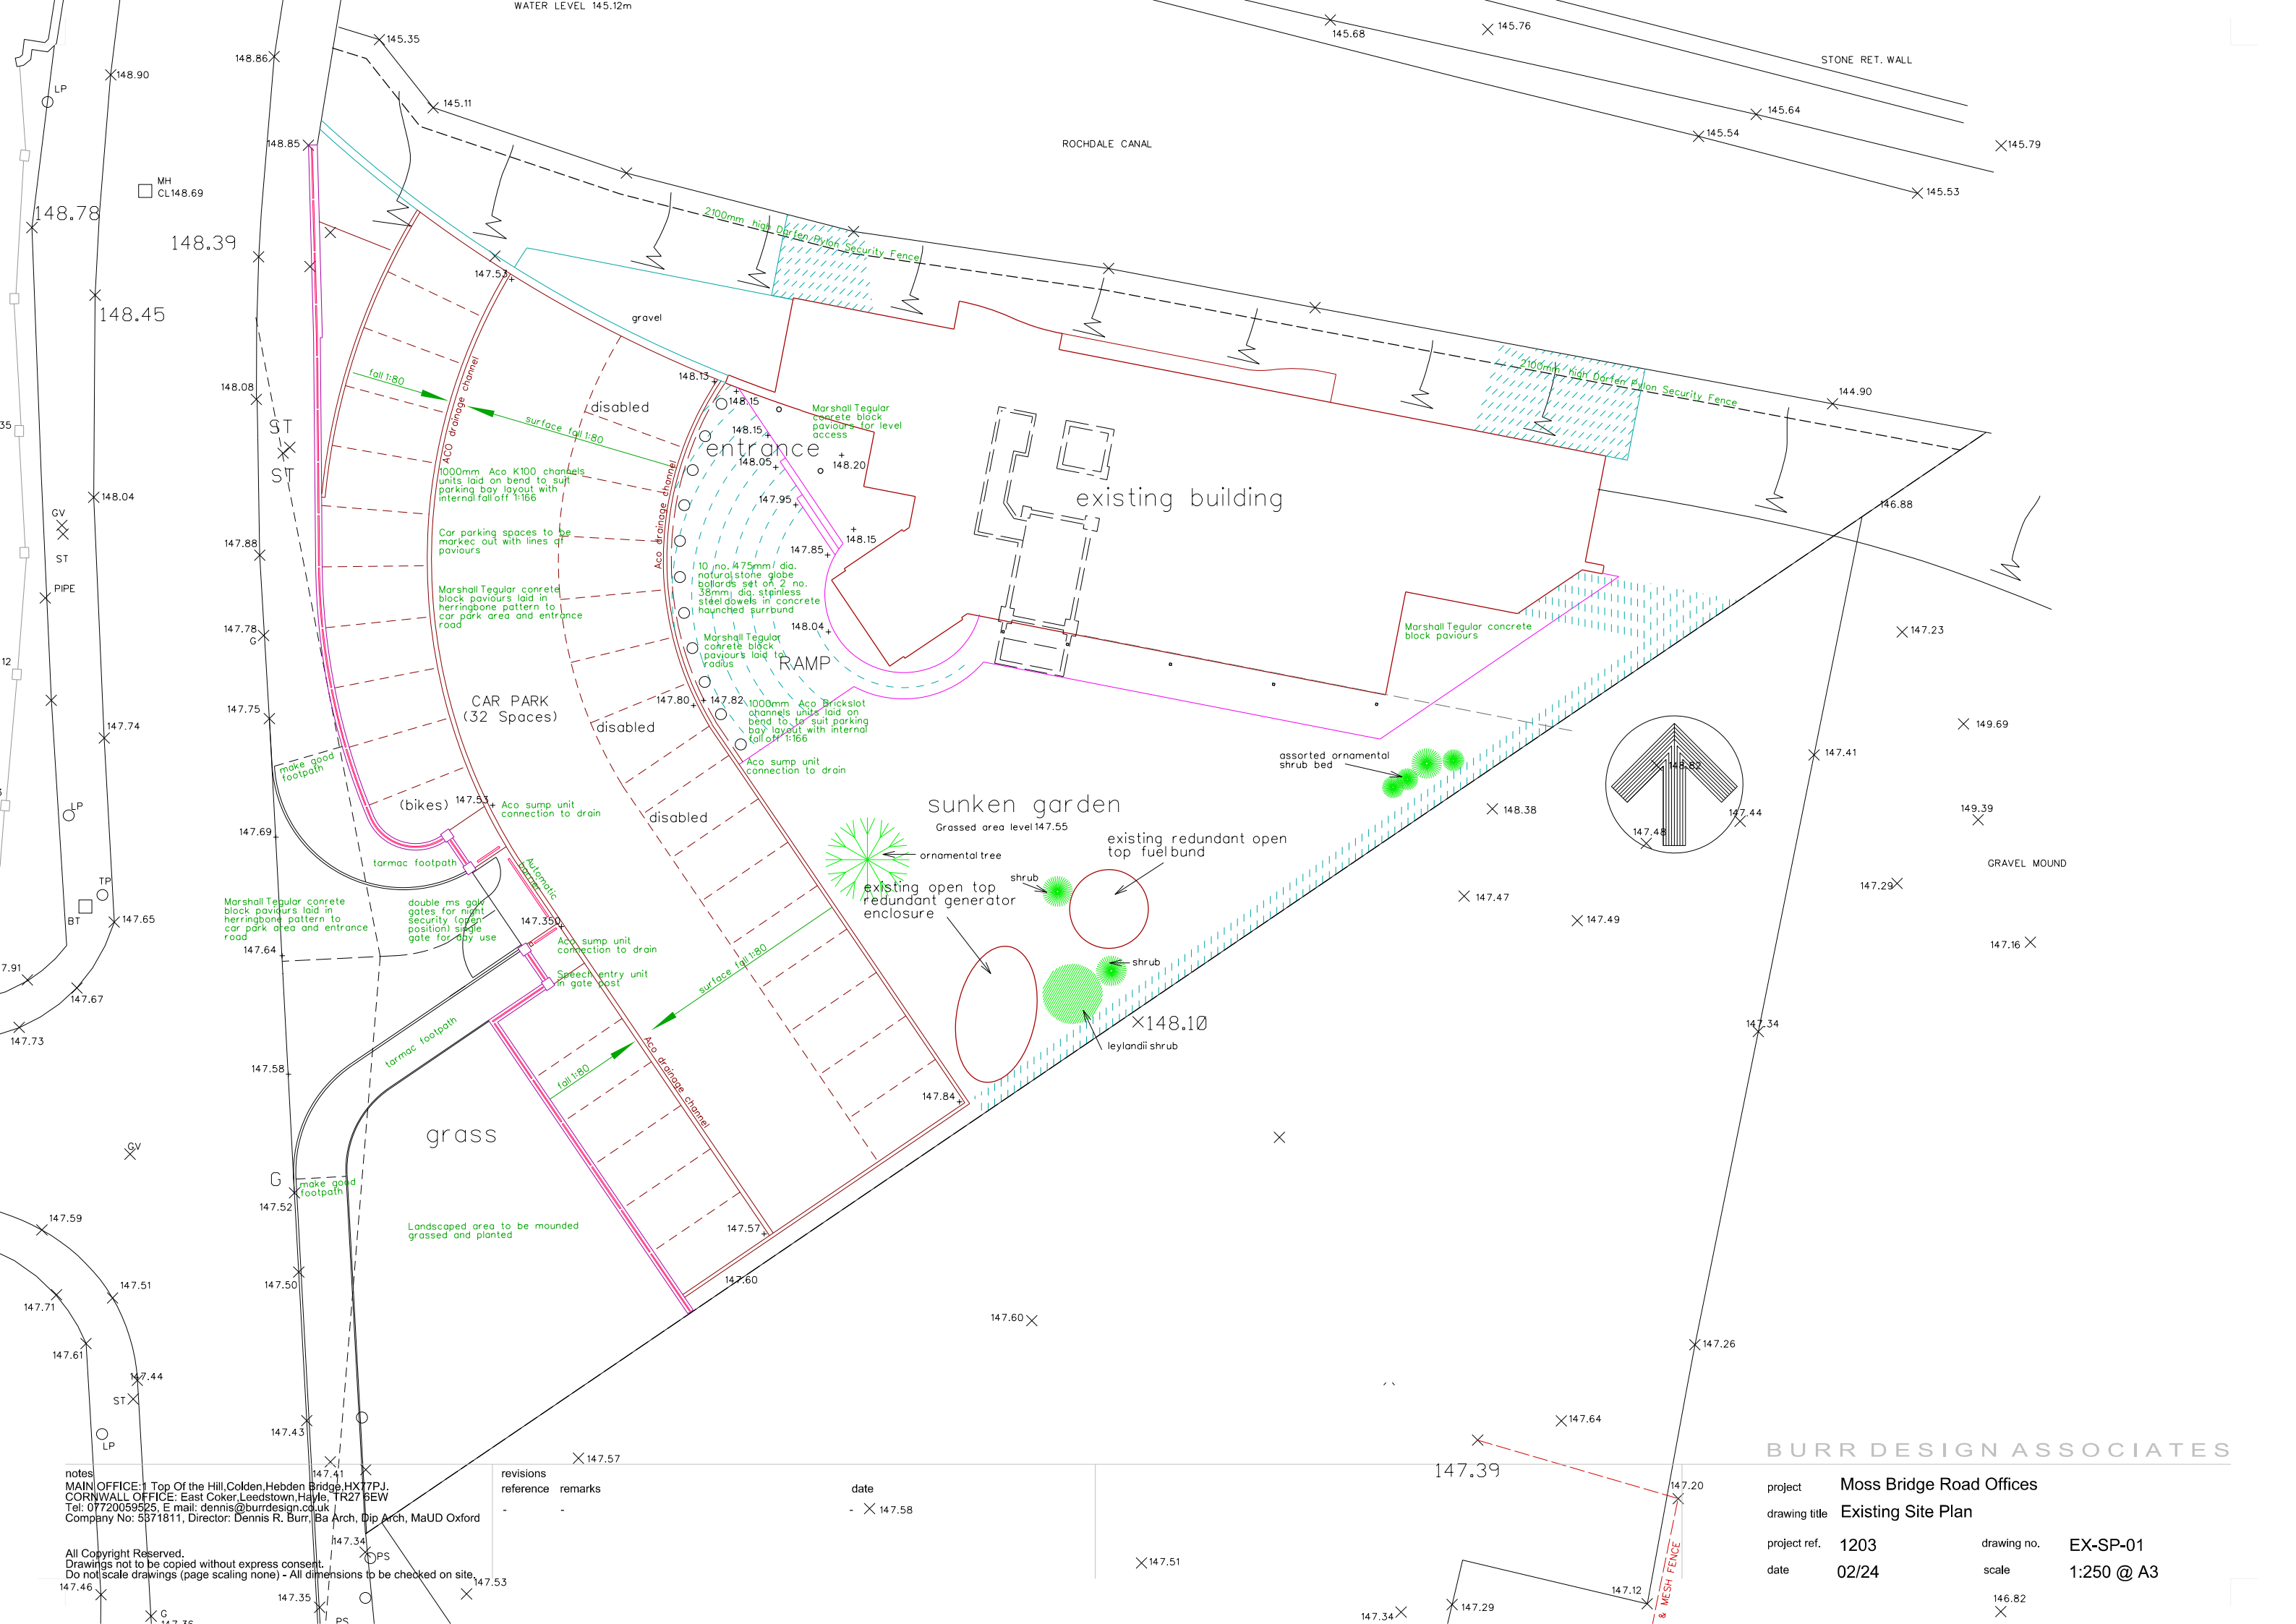

notes
MAIN OFFICE: 1 Top Of the Hill, Colden, Hebden Bridge, HX7 7PJ.
CORNWALL OFFICE: East Coker, Leedstown, Hayle, TR27 6EW
Tel: 07720059525, E mail: dennis@burrdesign.co.uk
Company No: 5871811, Director: Dennis R. Burr, Ba Arch, Dip Arch, MaUD Oxford

revisions
reference remarks

date
- 147.58

All Copyright Reserved.
Drawings not to be copied without express consent.
Do not scale drawings (page scaling none) - All dimensions to be checked on site.

BURR DESIGN ASSOCIATES

project Moss Bridge Road Offices
drawing title Existing Site Plan

project ref. 1203
date 02/24
drawing no. EX-SP-01
scale 1:250 @ A3