




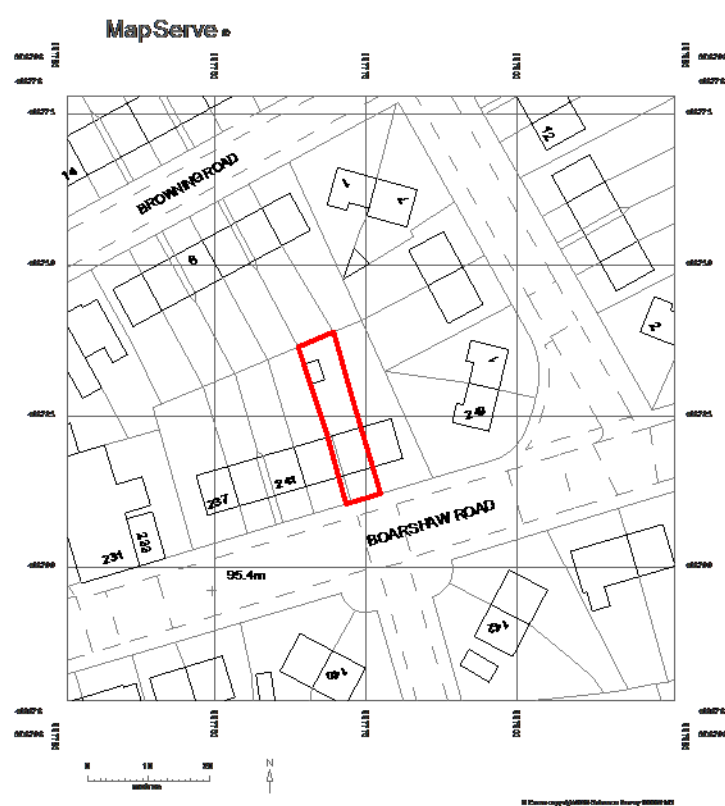

1 Location Plan.
1 : 1250

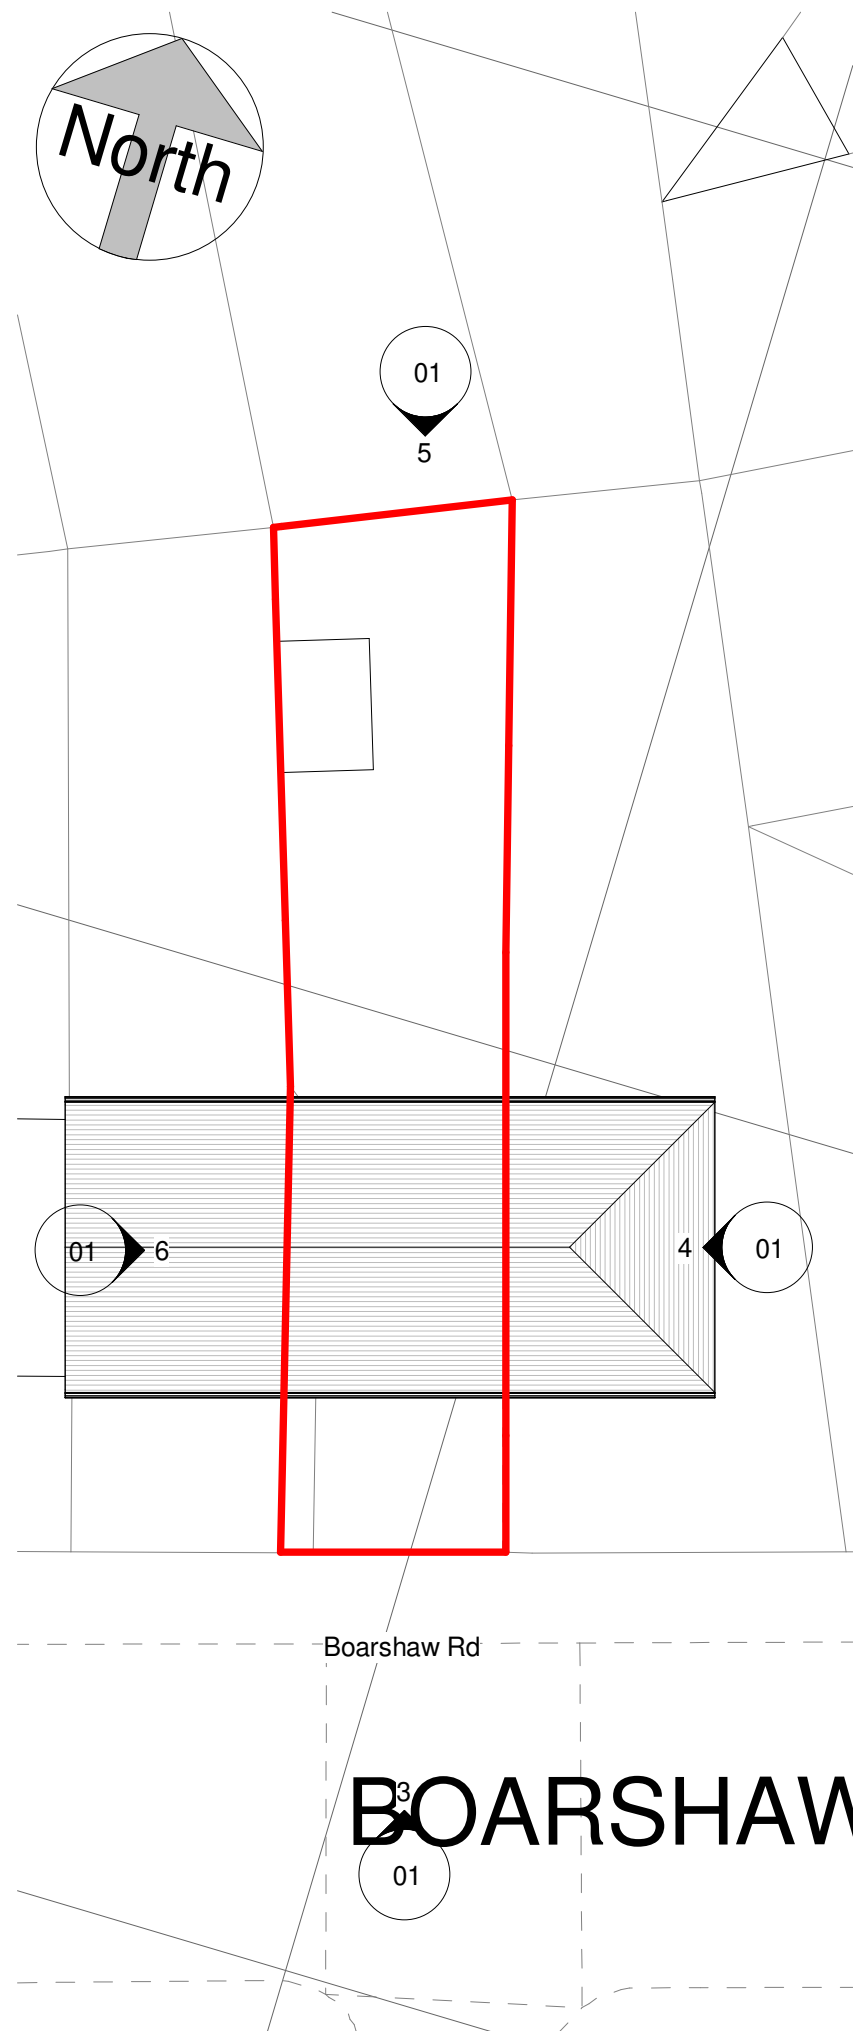

2 Site Plan Existing.
1 : 200

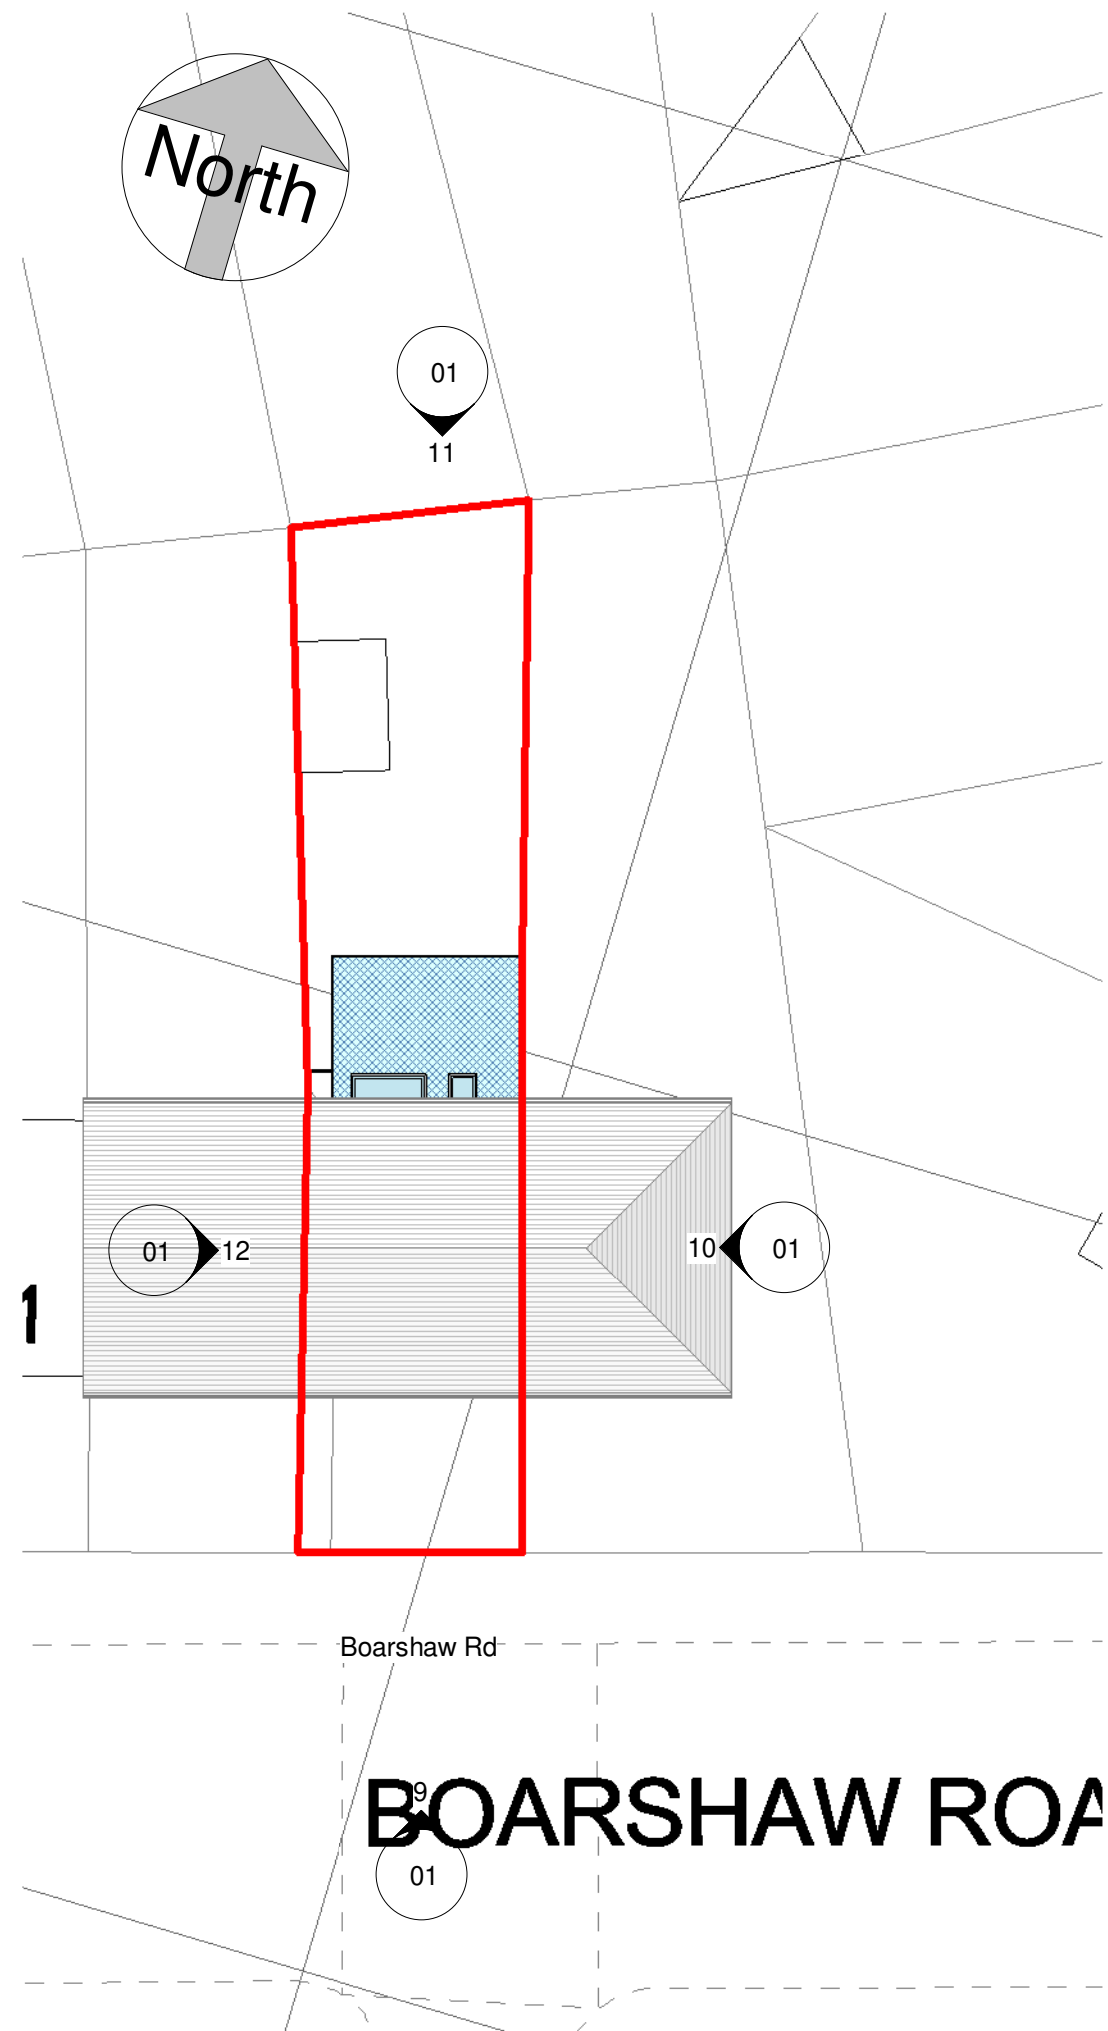

3 Site Plan Proposed.
1 : 200

0.5 0 0.5 1 1.5 2 2.5
SCALE 1:50 m

All Dimensions to be checked on site

Work must not be commenced until planning permission (where applicable) and building regulations approval is received. Any works carried out before receipt of the permissions is "entirely at clients' own risk"

It is the responsibility of the client to verify the accuracy of the boundary shown on the Site plan.



Maxron House - Green Lane - Romiley - SK6 3JQ
0161 494 9646 - 07823 322338
email - asmarple@gmail.com
www.architecturalsolutionsltd.co.uk

Rev	Description	Date

PROJECT ADDRESS

245 Boarshaw Rd,
Middleton,
Manchester,
M24 2WQ

PROJECT

245 Boarshaw Road

TITLE

Site & Location plans

CLIENT

Mr & Mrs. K. Marku

DRAWN BY
MJH

DATE
25/04/25

SCALE (@ A1)
As indicated

PROJECT NUMBER
3028

DRAWING NUMBER

3028 - 02