




South Facing Front Elevation

Conway Architectural Design shall have no responsibility for any use made of this document other than for that which it was prepared and issued. This drawing should not be scaled. Work to figured dimensions only. All dimensions and levels to be checked on site. No building work is to be started until all relevant approvals are in place. Any discrepancies should be reported to Conway Architectural Design. This drawing should not be reproduced without written permission from Conway Architectural Design. **Standard Building Regs Notes are to be provided by Conway Architectural Design prior to a building regs application being submitted.**

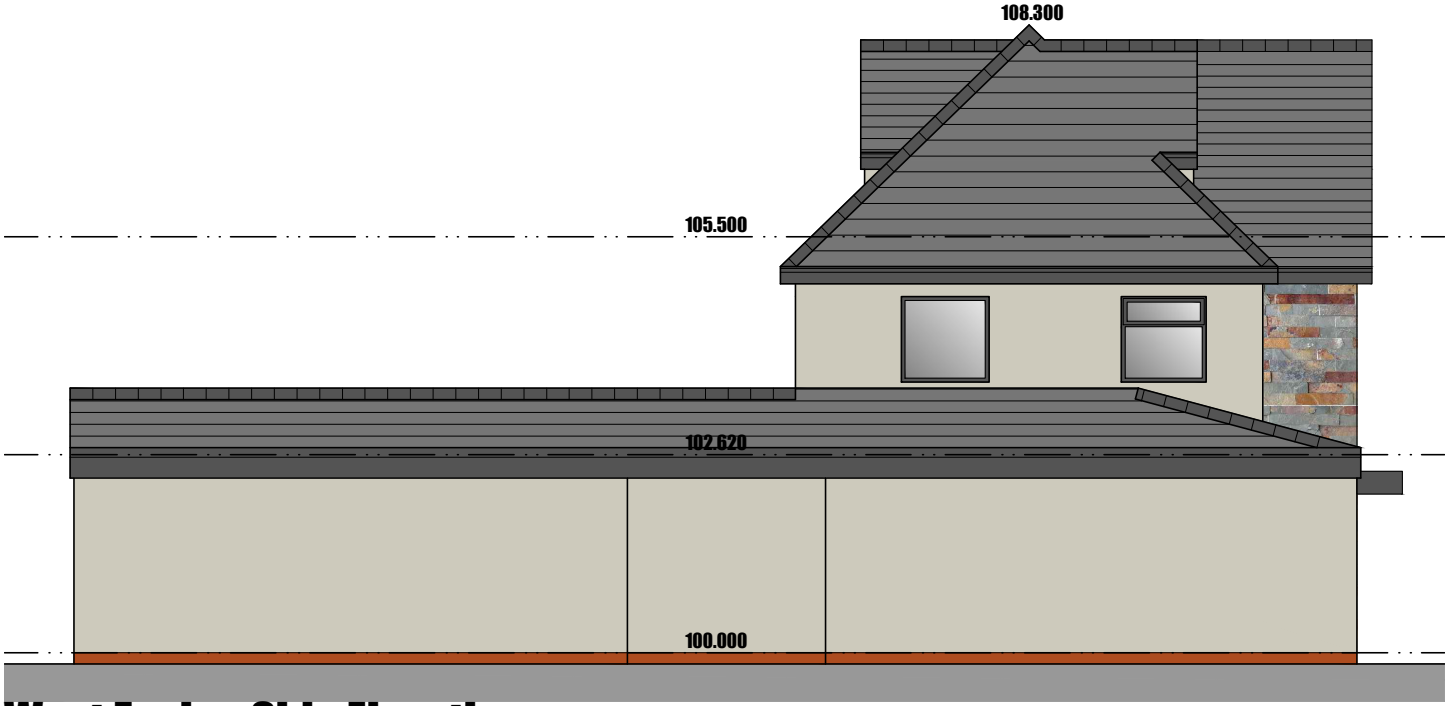

West Facing Side Elevation

Materials

Brickwork	Red Multi to match existing
Render	Beige/ off white
Front Extension	Split face stone tiles
Roof Tiles	Grey to match existing
Dormer Cheeks	Beig / off white Render
Windows	Grey Upvc
Doors	Grey Upvc
Soffit	Black Upvc
Fascia	Black Upvc
Rainwater Goods	Black Upvc



North Facing Rear Elevation



East Facing Side Elevation



SCALE 1:100

**Conway
Architectural
Design**

6 Conway Close
Alkington
Middleton
Manchester, M24 1EW
E: conway-design@outlook.com

JOB TITLE :	Extensions And Alterations
ADDRESS :	85 Mainway, Alkington
DRAWING TITLE :	Proposed Elevations
SCALE :	1:100 @ A3
DRAWN : xxx	DATE : 23.06.23