



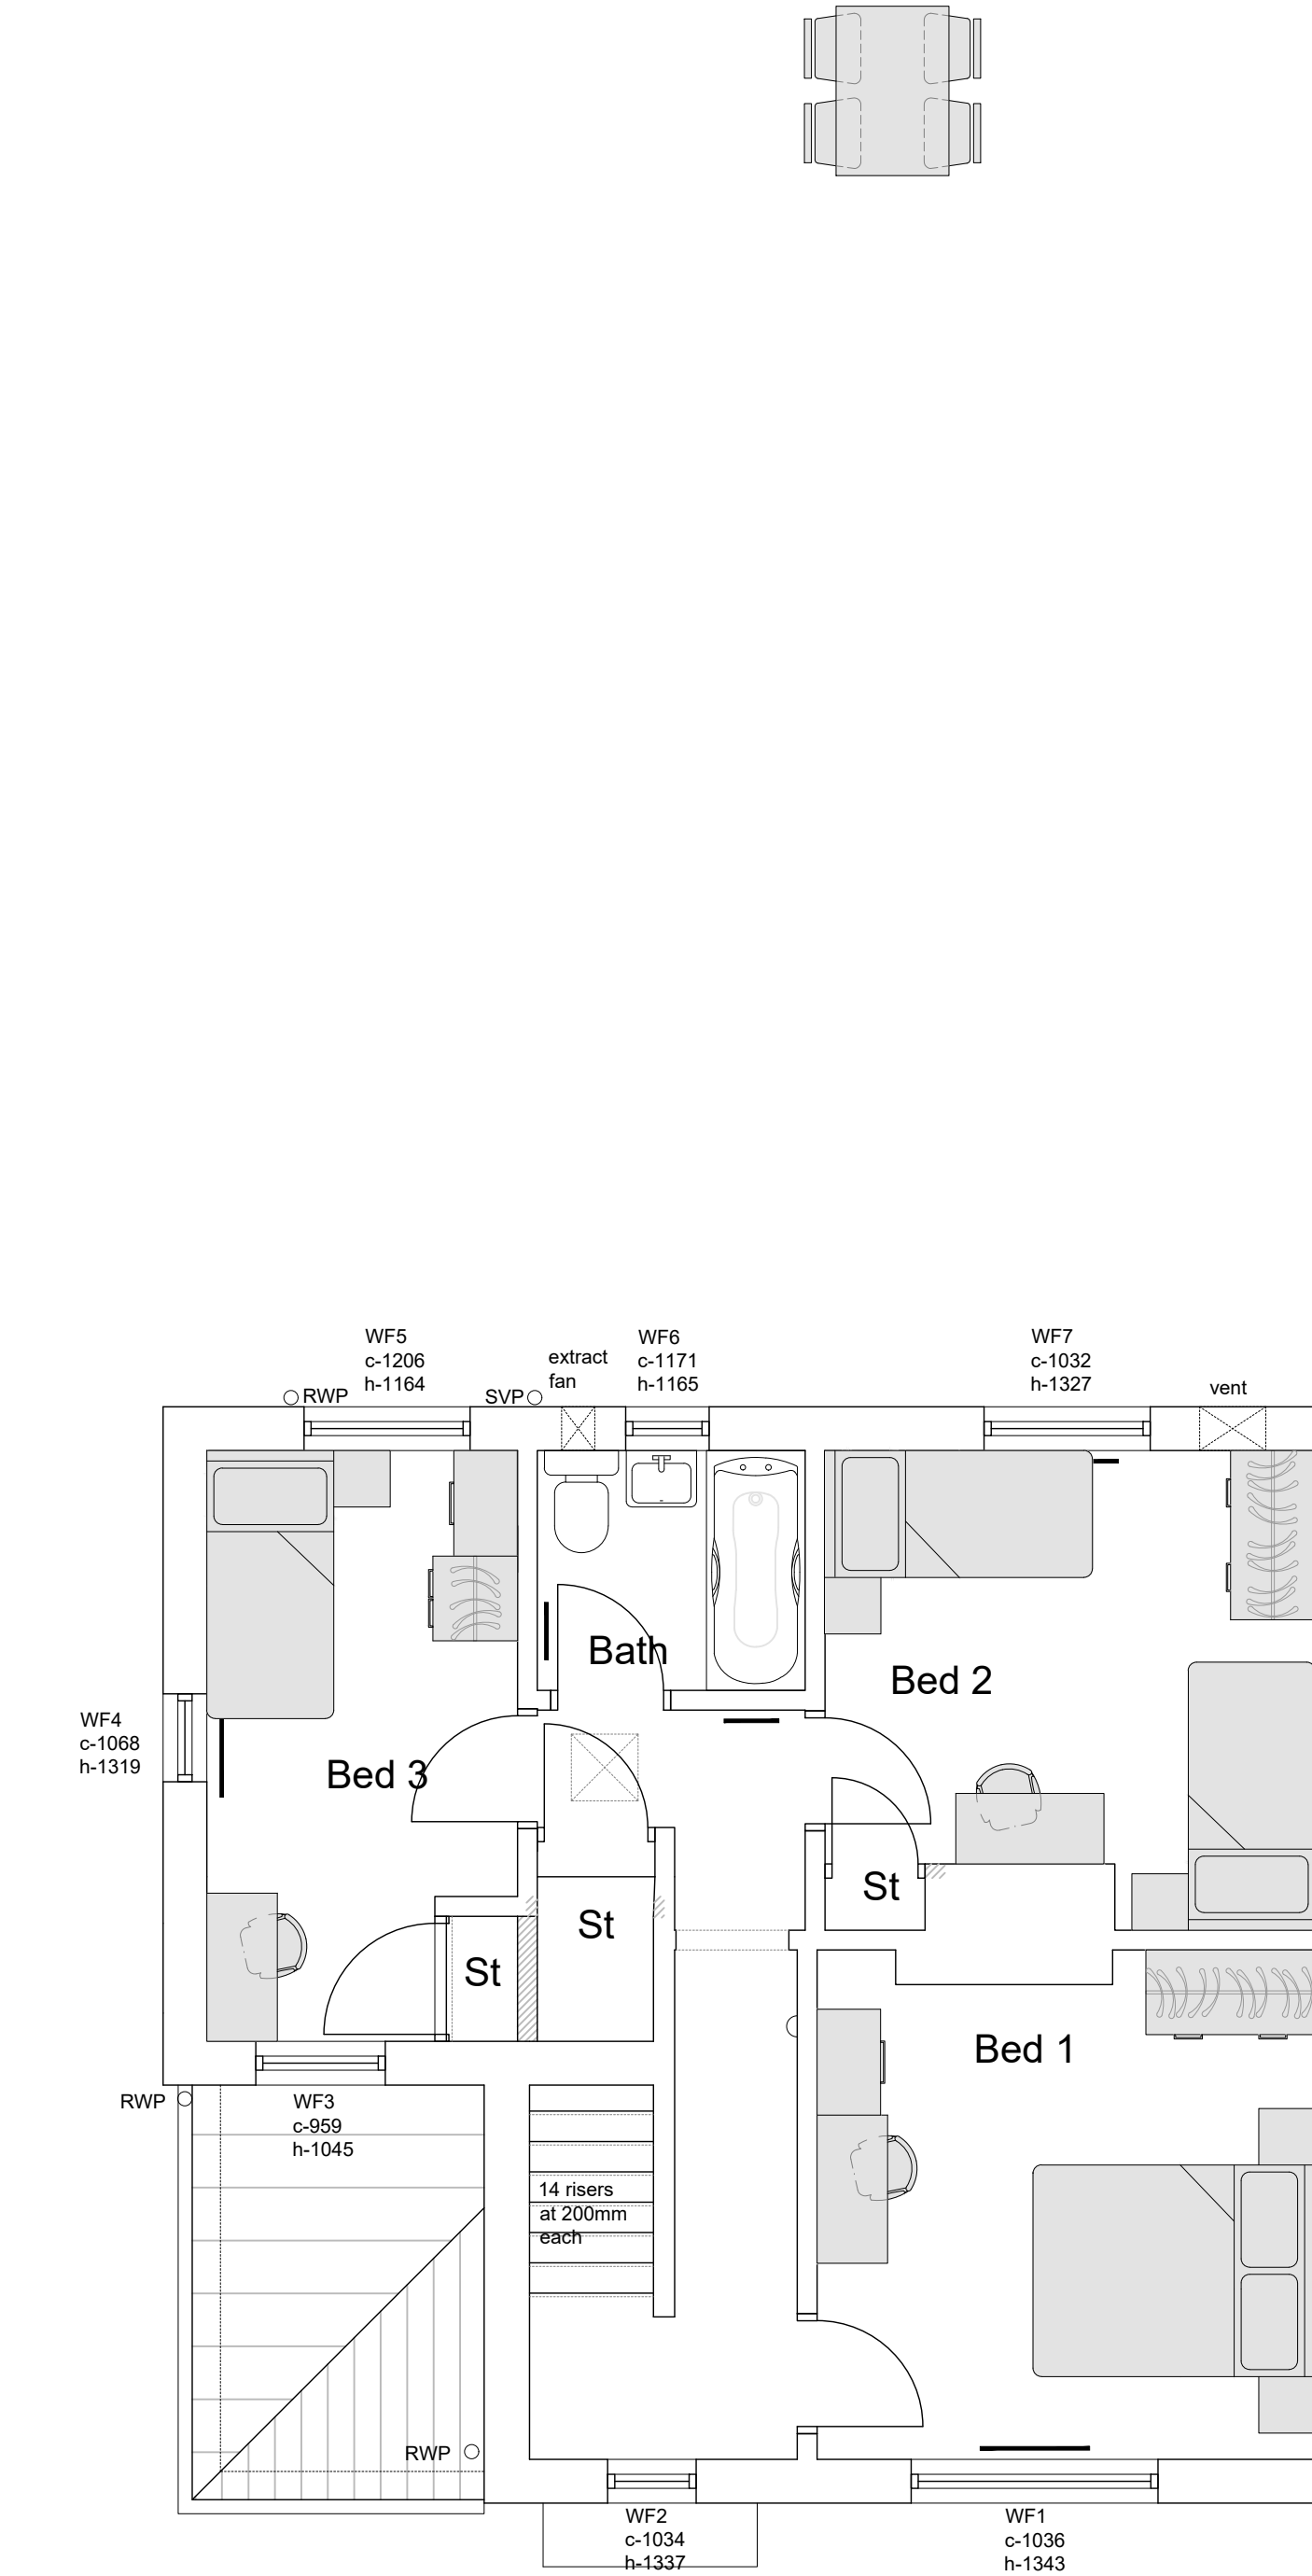

Proposed First Floor Plan



Proposed Front Elevation

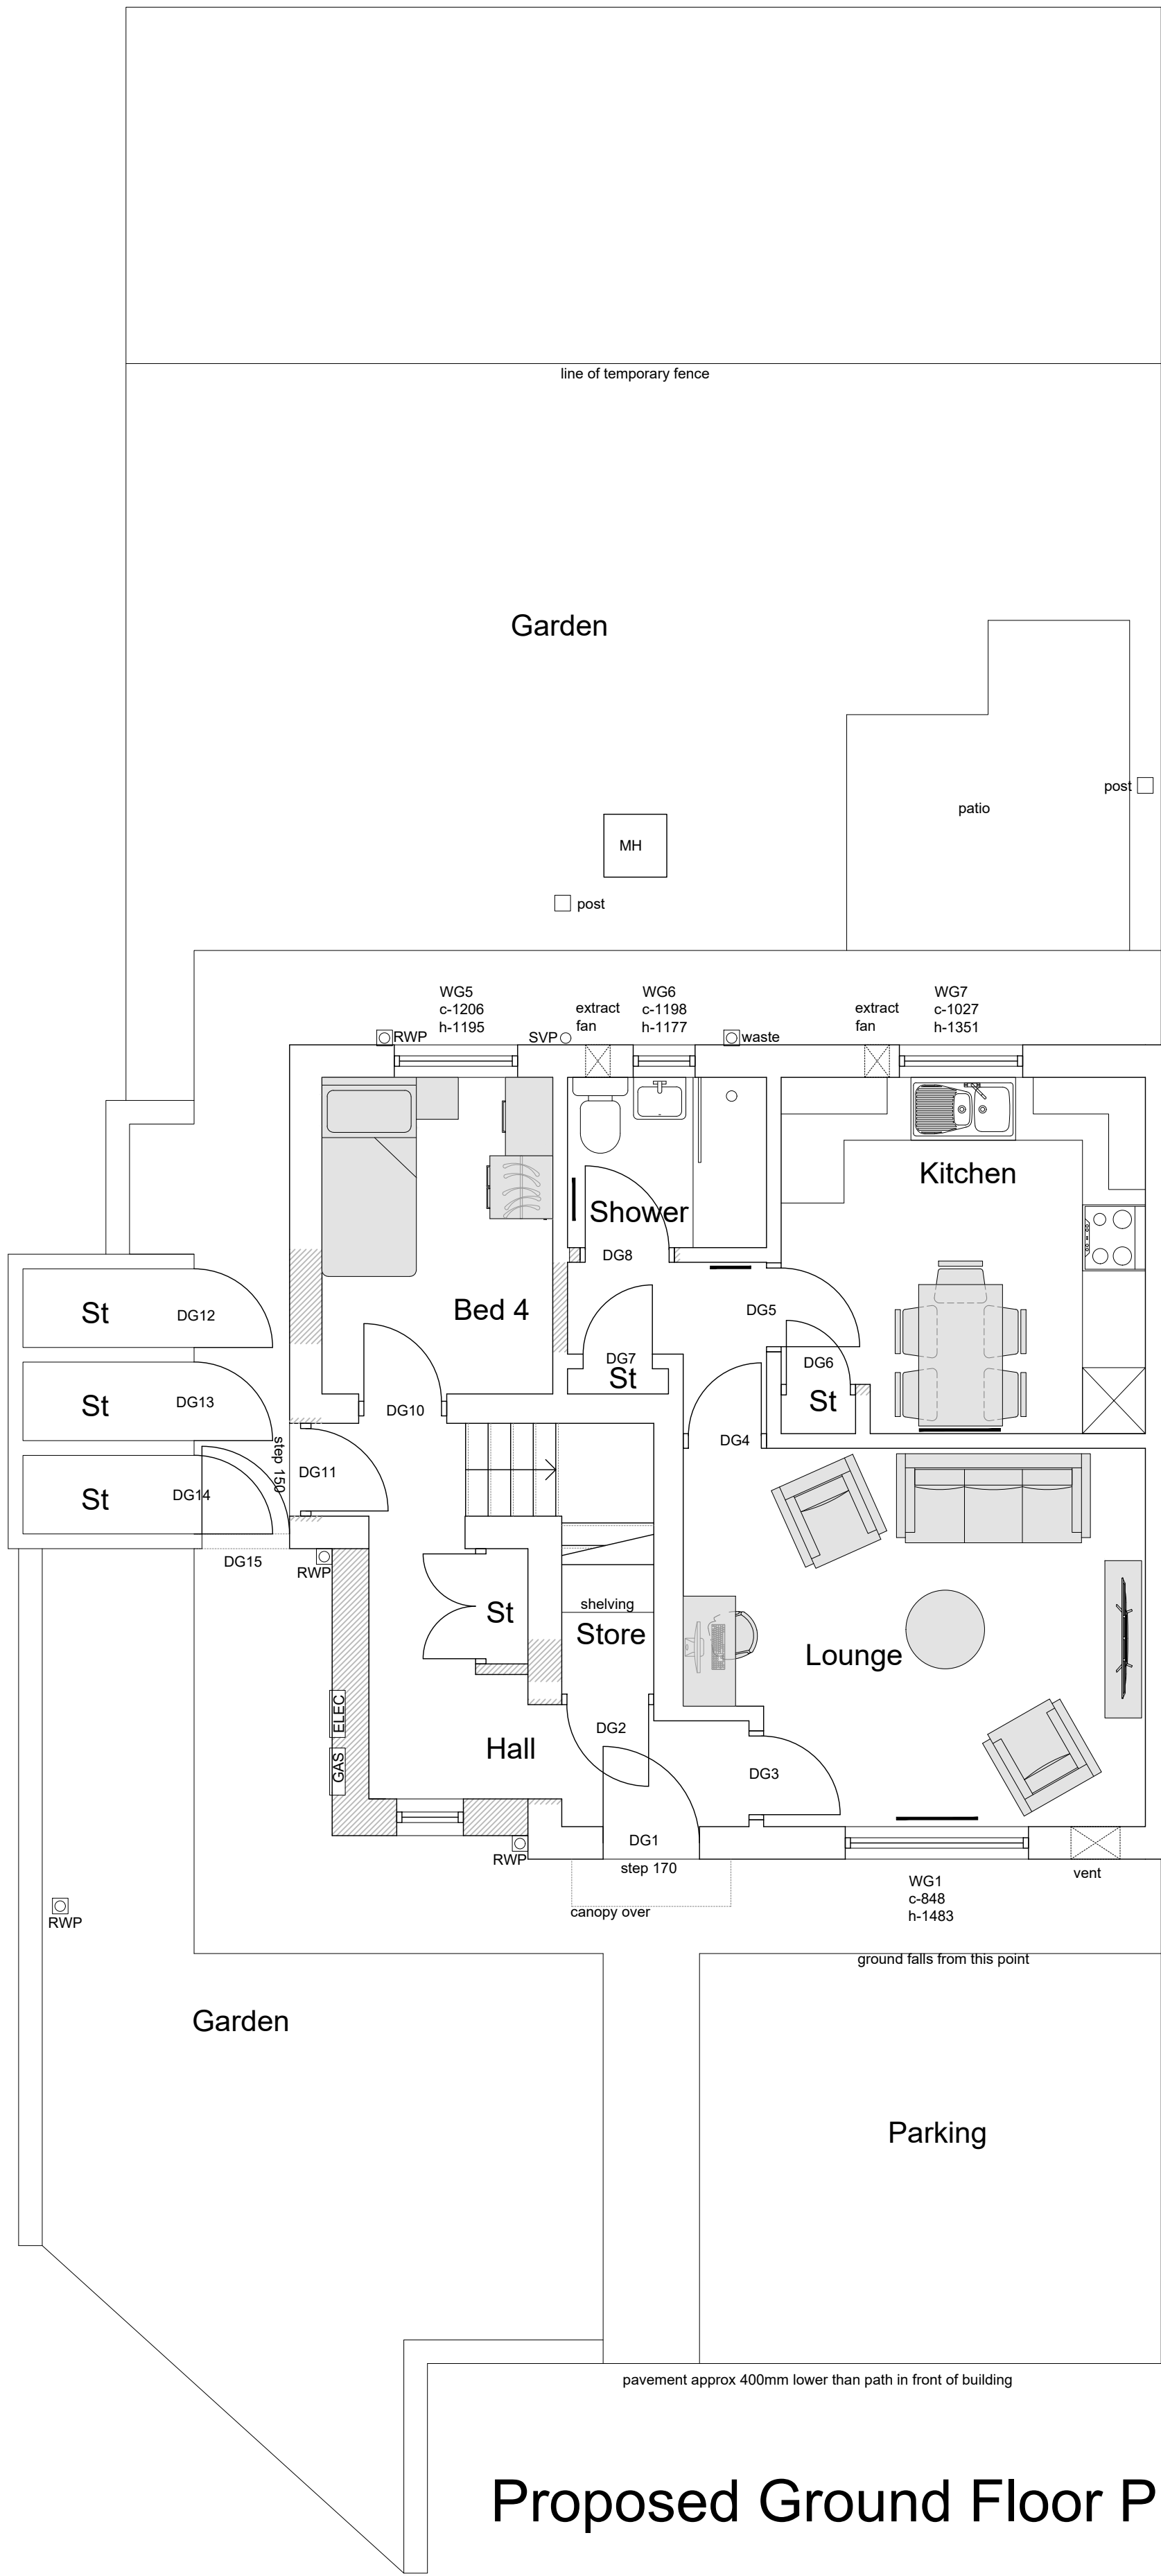

Proposed Rear Elevation



Proposed Side Elevation

General Notes

01: Dimensions must not be scaled from this drawing. If in doubt, please ask.
02: All dimensions are in millimetres unless noted otherwise.
03: All dimensions should be verified on site before proceeding with the work.
04: TADW Architects shall be notified in writing of any discrepancies.
05: © TADW Limited (UK) 2015

Legend

P2	Dining / bed 4 revised	2.4.24	MH	BB
P1	Issued for comment	28.3.24	MH	BB
Issue	Description	Date	Drawn	Checked

Drawing Status

P - Planning | T - Tender | C - Construction | R - As Record

For Approval

tadw

architects

Six St, Petersgate Stockport, Cheshire SK1 1HD
Ph 0161 477 6158 Fx 0161 480 8342 mail@tadw.co.uk www.tadw.co.uk

Client

Rochdale Boroughwide Housing

Job

99 Curzon Close

Title

Proposed Plans and Elevations

Scale

1:50 @ A1

Note - Prints from PDF files may not be to scale, check accuracy against scale

1

2

3

5m

1:50

Job Number

241343

Drawing Number

03

Issue

P2