


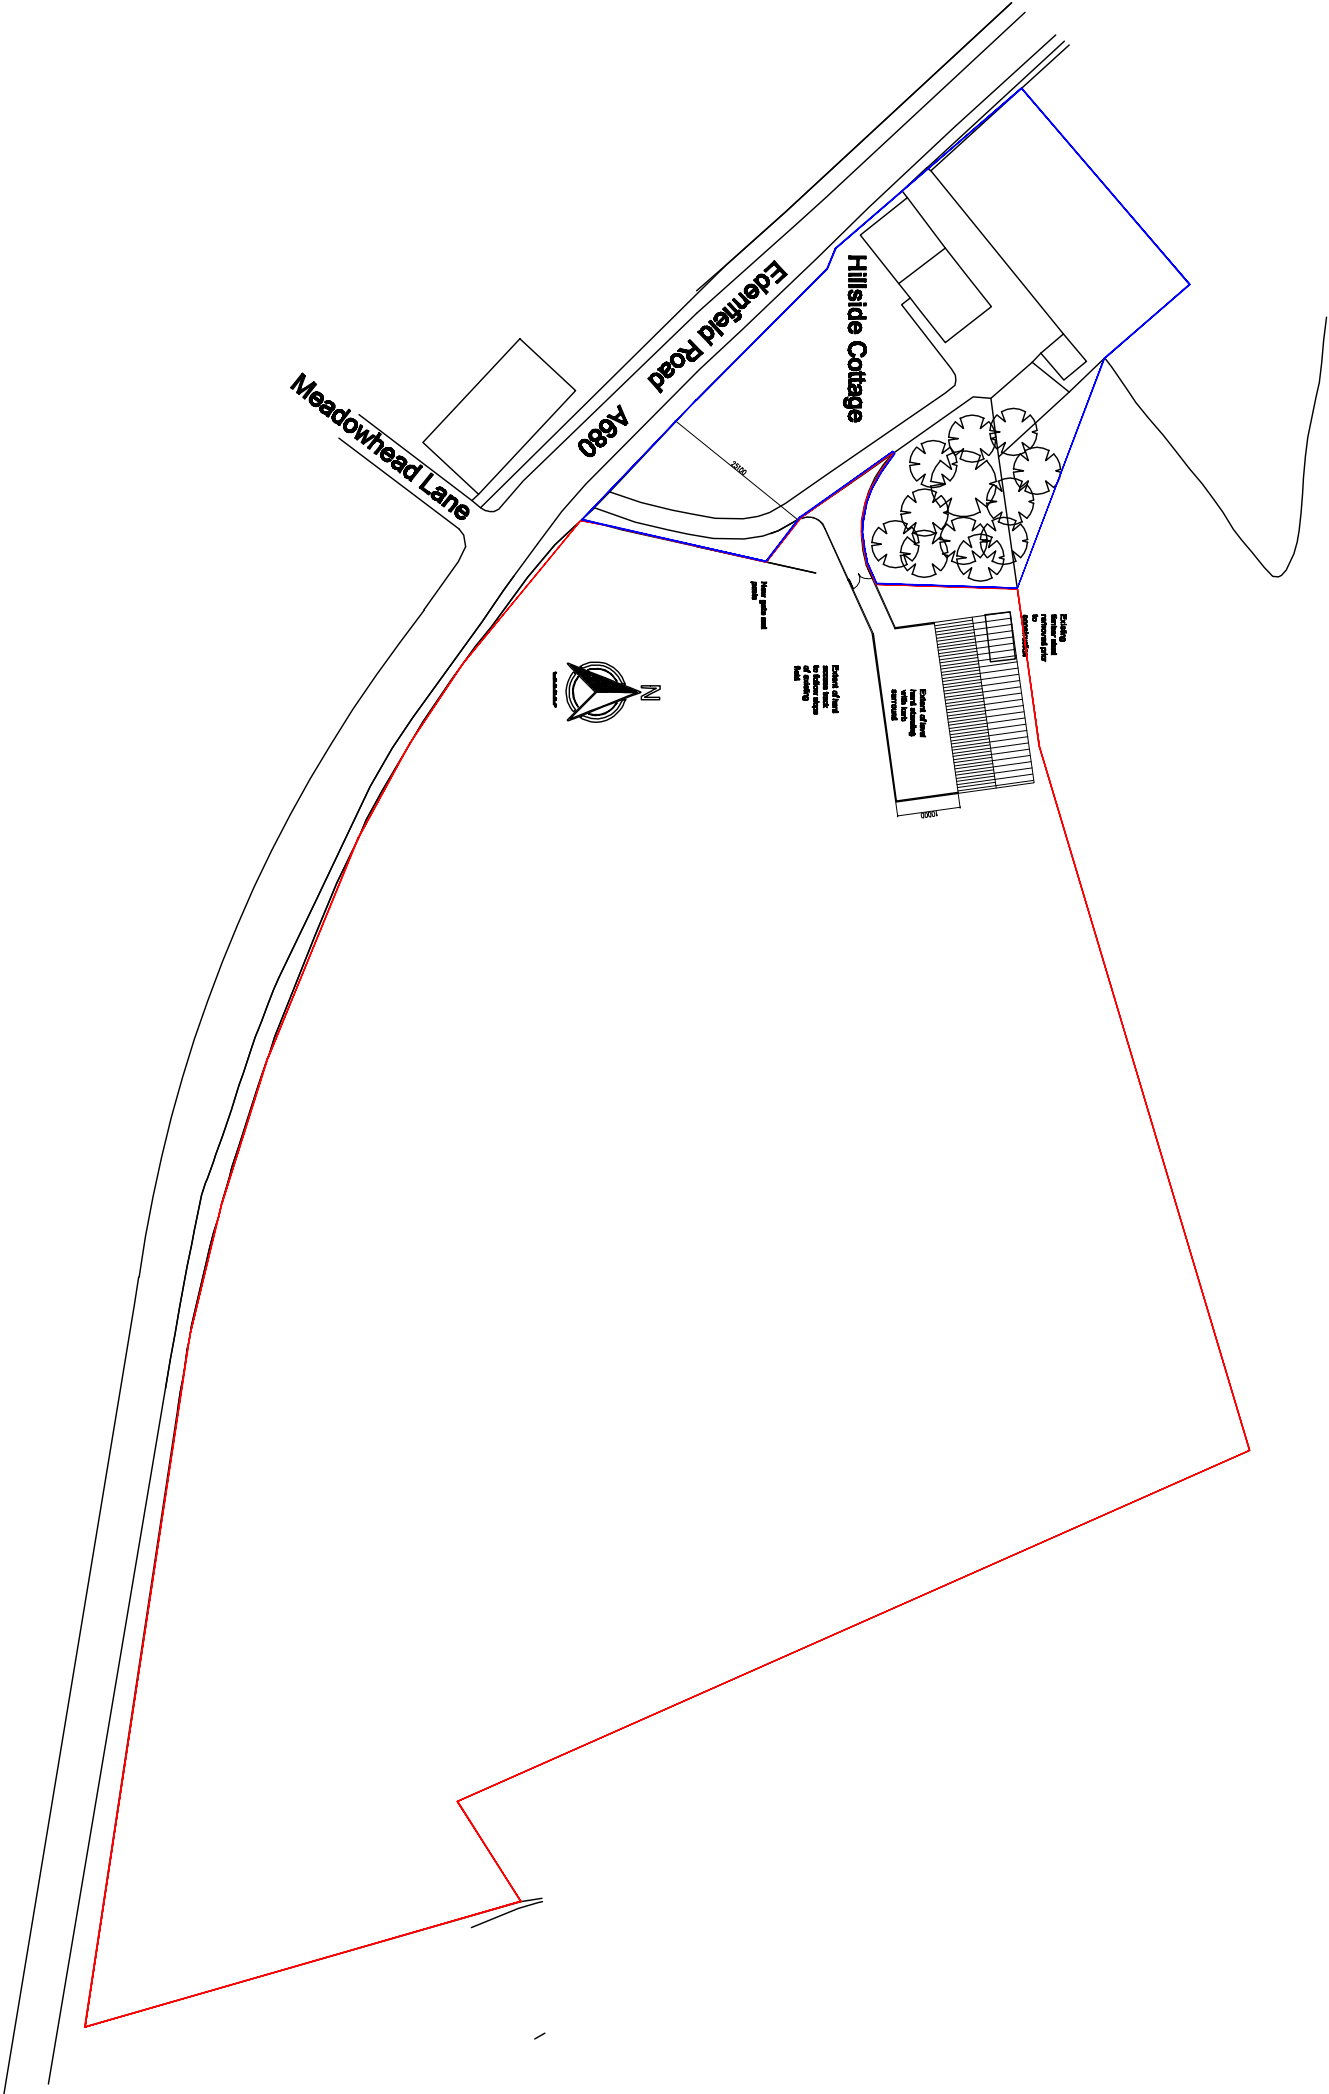

client

Mr M Dawson

project

Proposed agricultural building at land adjacent to hillside cottage
Sparrow Row, Nordon, Rochdale, OL12 7TU

Drawing

Proposed site plan

drawing number

2025-001-002

revision

date

Drawn By

PLANZ
K. Myhill