




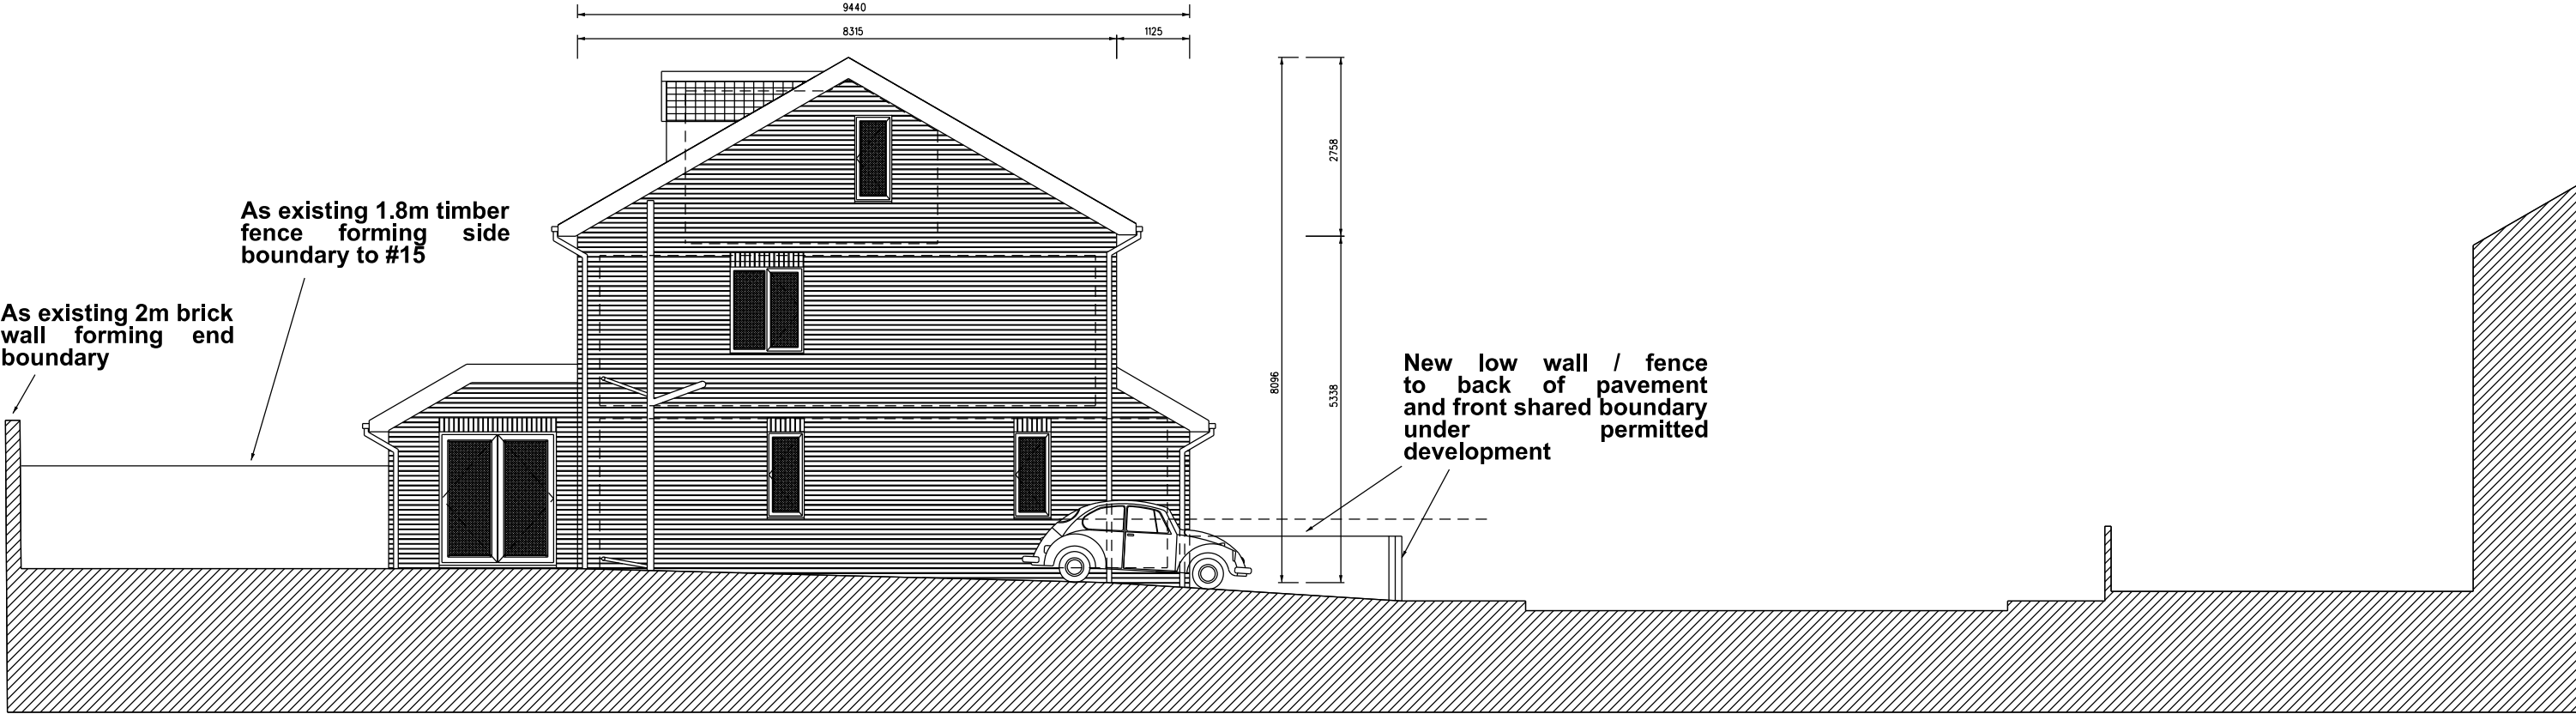

PROPOSED SIDE ELEVATION (FACING #15 HILLCREST ROAD)

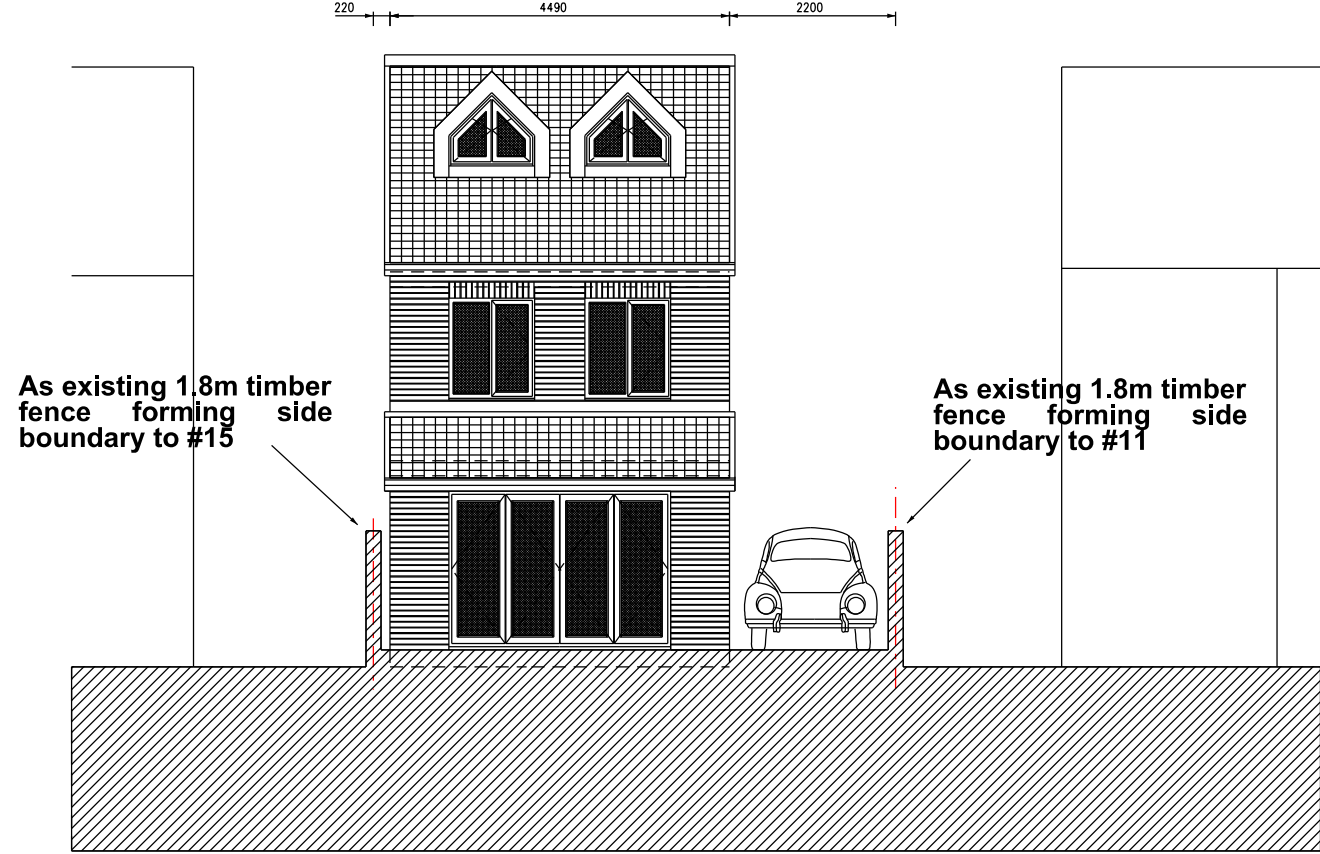

PROPOSED REAR ELEVATION

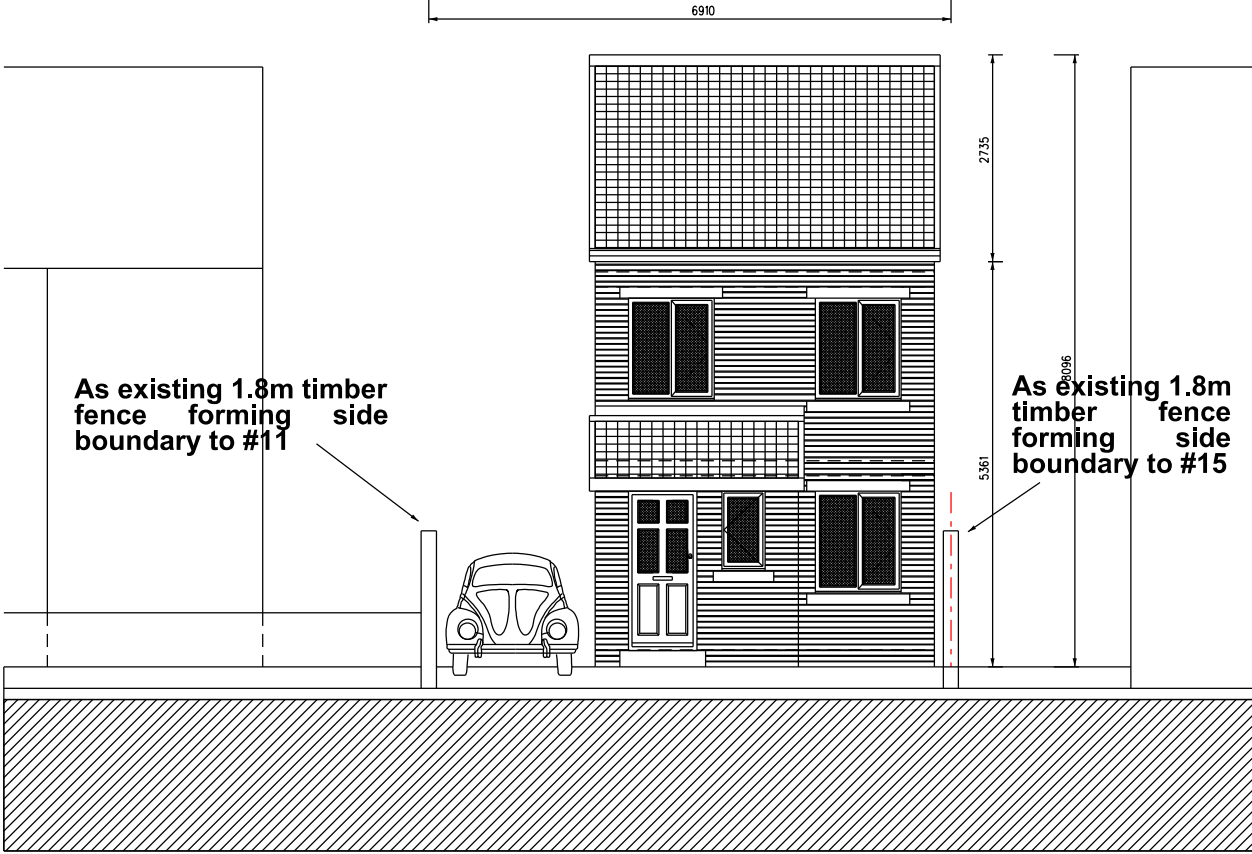

PROPOSED FRONT ELEVATION TO HILLCREST ROAD

REVISIONS
Rev A: Rear Extension Added 21Nov22
Rev B: Planning Notes 16Jan23

REVISION NOTES

PROJECT AND DETAILS:
Land adjacent 15 Hillcrest Road
SCALABLE IN METRES
0.50 1.0 2.0 3.0 4.0 5.0 6.0 10.0

AT:	Rochdale, OL11 2QE
FOR:	L Wells

SCALE:	1:50 @ A1 1:100 @ A3
DRAWN:	IB
DATE:	17 Nov 22

A B									
DWG TITLE: As Proposed Elevations									
DWG NO: 499-PL06									

