

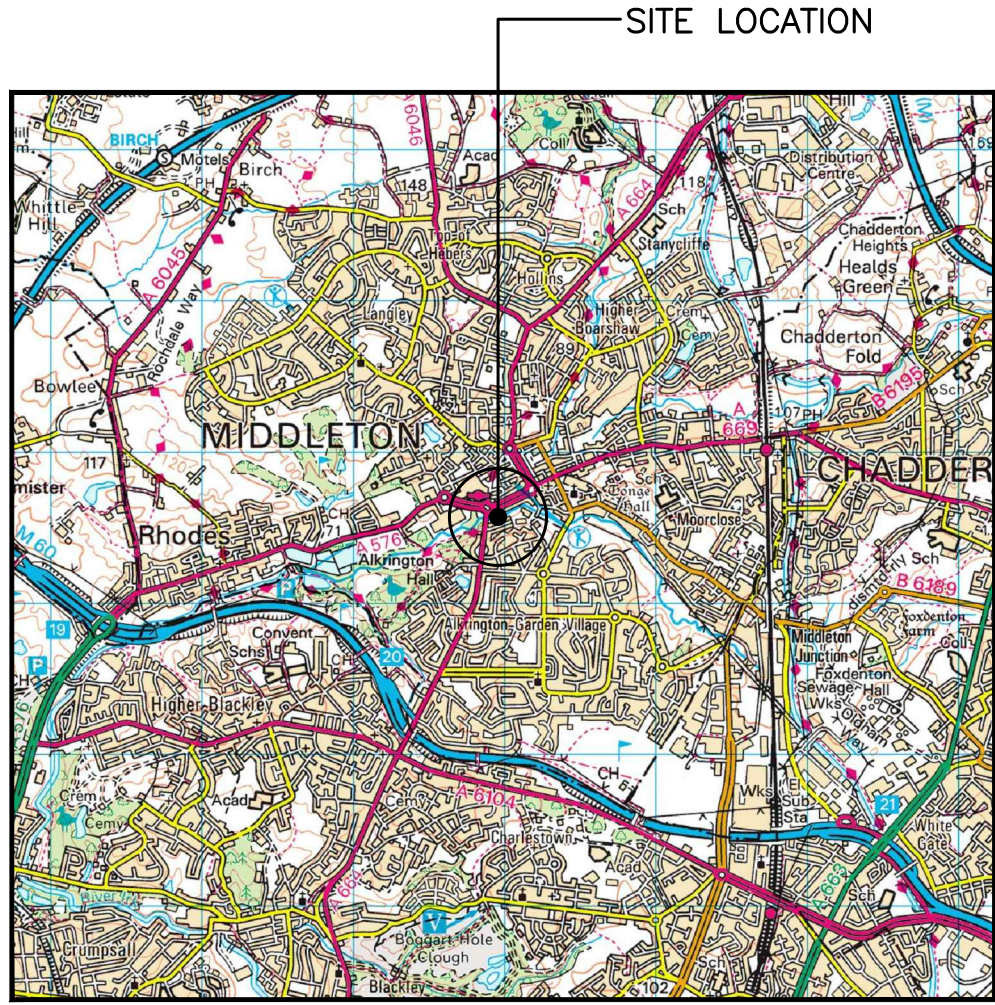


SITE LOCATION
(Scale 1:50000)

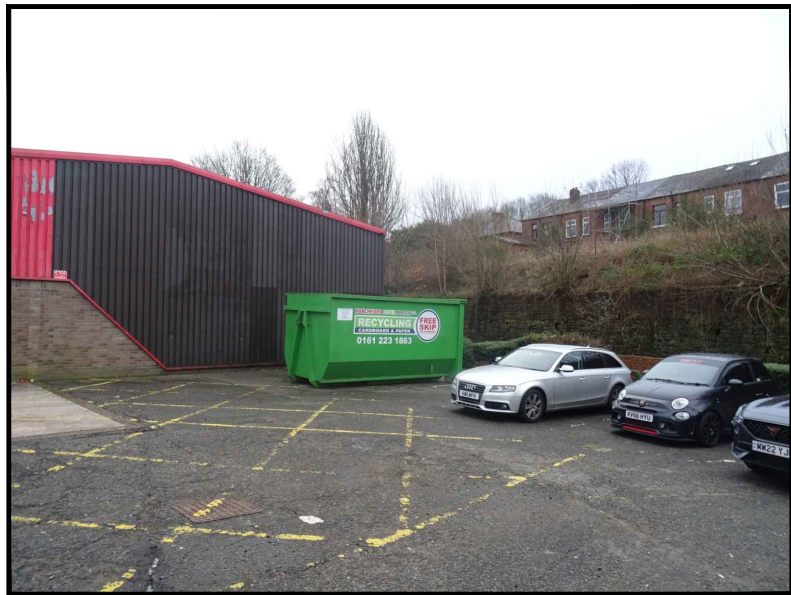

SITE PHOTOGRAPH


The drawings comply with VM02 & Vodafone Standard ICNIRP guidelines.
Designed in accordance with CORNERSTONE document: SDN0009 v5.0

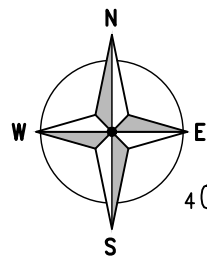

405700

405600

405500

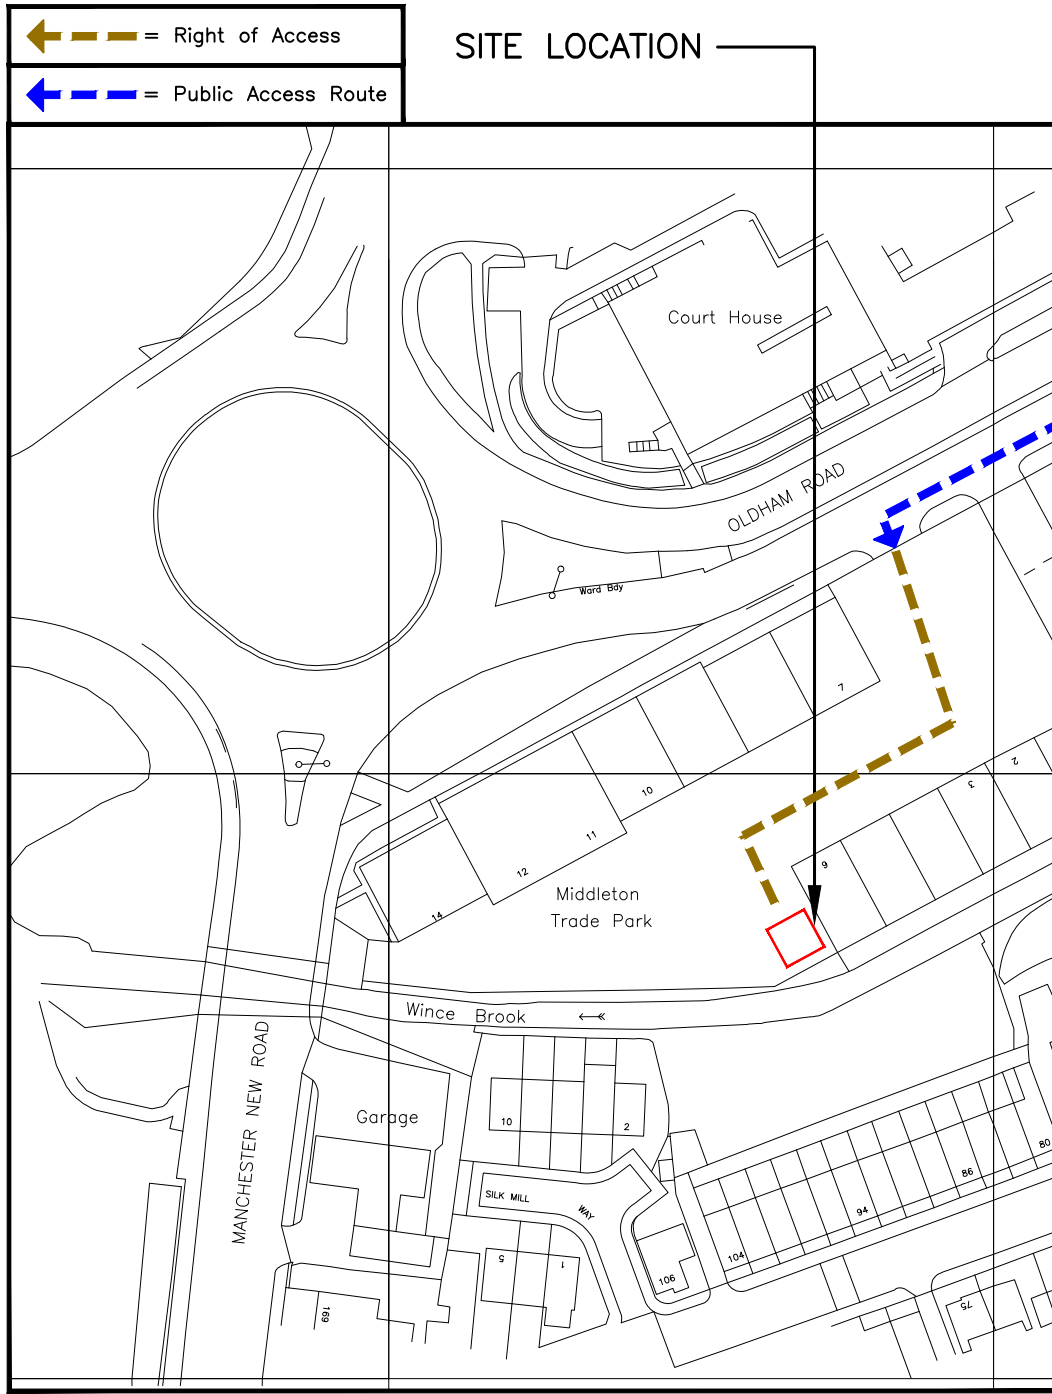


386900

387000

DETAILED SITE LOCATION
(Scale 1:1250)

Based upon Ordnance Survey map extract
with the permission of the Controller of
Her Majesty's Stationary Office.
Crown copyright.
Licence No. 100022432

 

ALL DIMENSIONS ARE IN mm UNLESS NOTED OTHERWISE

N.G.R | E: 386968 N: 405575

DIRECTIONS TO SITE:
HEAD SOUTH-EAST ON M60. AT JUNCTION 20,
TAKE THE A664 EXIT TO MIDDLETON
/BLACKLEY. TURN LEFT ONTO MANCHESTER
NEW RD/A664. AT ROUNDABOUT TAKE 3RD
EXIT. AT ROUNDABOUT TAKE 4TH EXIT ON TO
OLDHAM ROAD. AFTER APPROX 200m TURN
LEFT IN TO MIDDLETON TRADE PARK. SITE IS
LOCATED APPROX 50m ON LEFT HAND SIDE

A	Issued for Approval	KS	EH	02.02.23
REV	MODIFICATION	BY	CH	DATE


Unit E, Madison Place, Northampton Road,
Manchester, M40 5AG
Tel: 0161 785 4500
Fax: 0161 785 4501
Web: www.clarke-telecom.com

Cell Name	Opt.
MIDDLETON TRADEPARK GF	A

Cell ID No		
CORNERSTONE	VM02	VF
E370552		
307253_00	023237	20465

Site Address / Contact Details	
MANCHESTER NEW ROAD MIDDLETON GREATER MANCHESTER M24 1QJ	

Drawing Title: SITE LOCATION MAPS				
Purpose of issue: PLANNING				Dwg Rev:
Drawing Number: 100				A
Surveyed By: SSH		Original Sheet Size: A3		Pack Issue:
Drawn: KS	Date: 02.02.23	Checked: EH	Date: 02.02.23	A

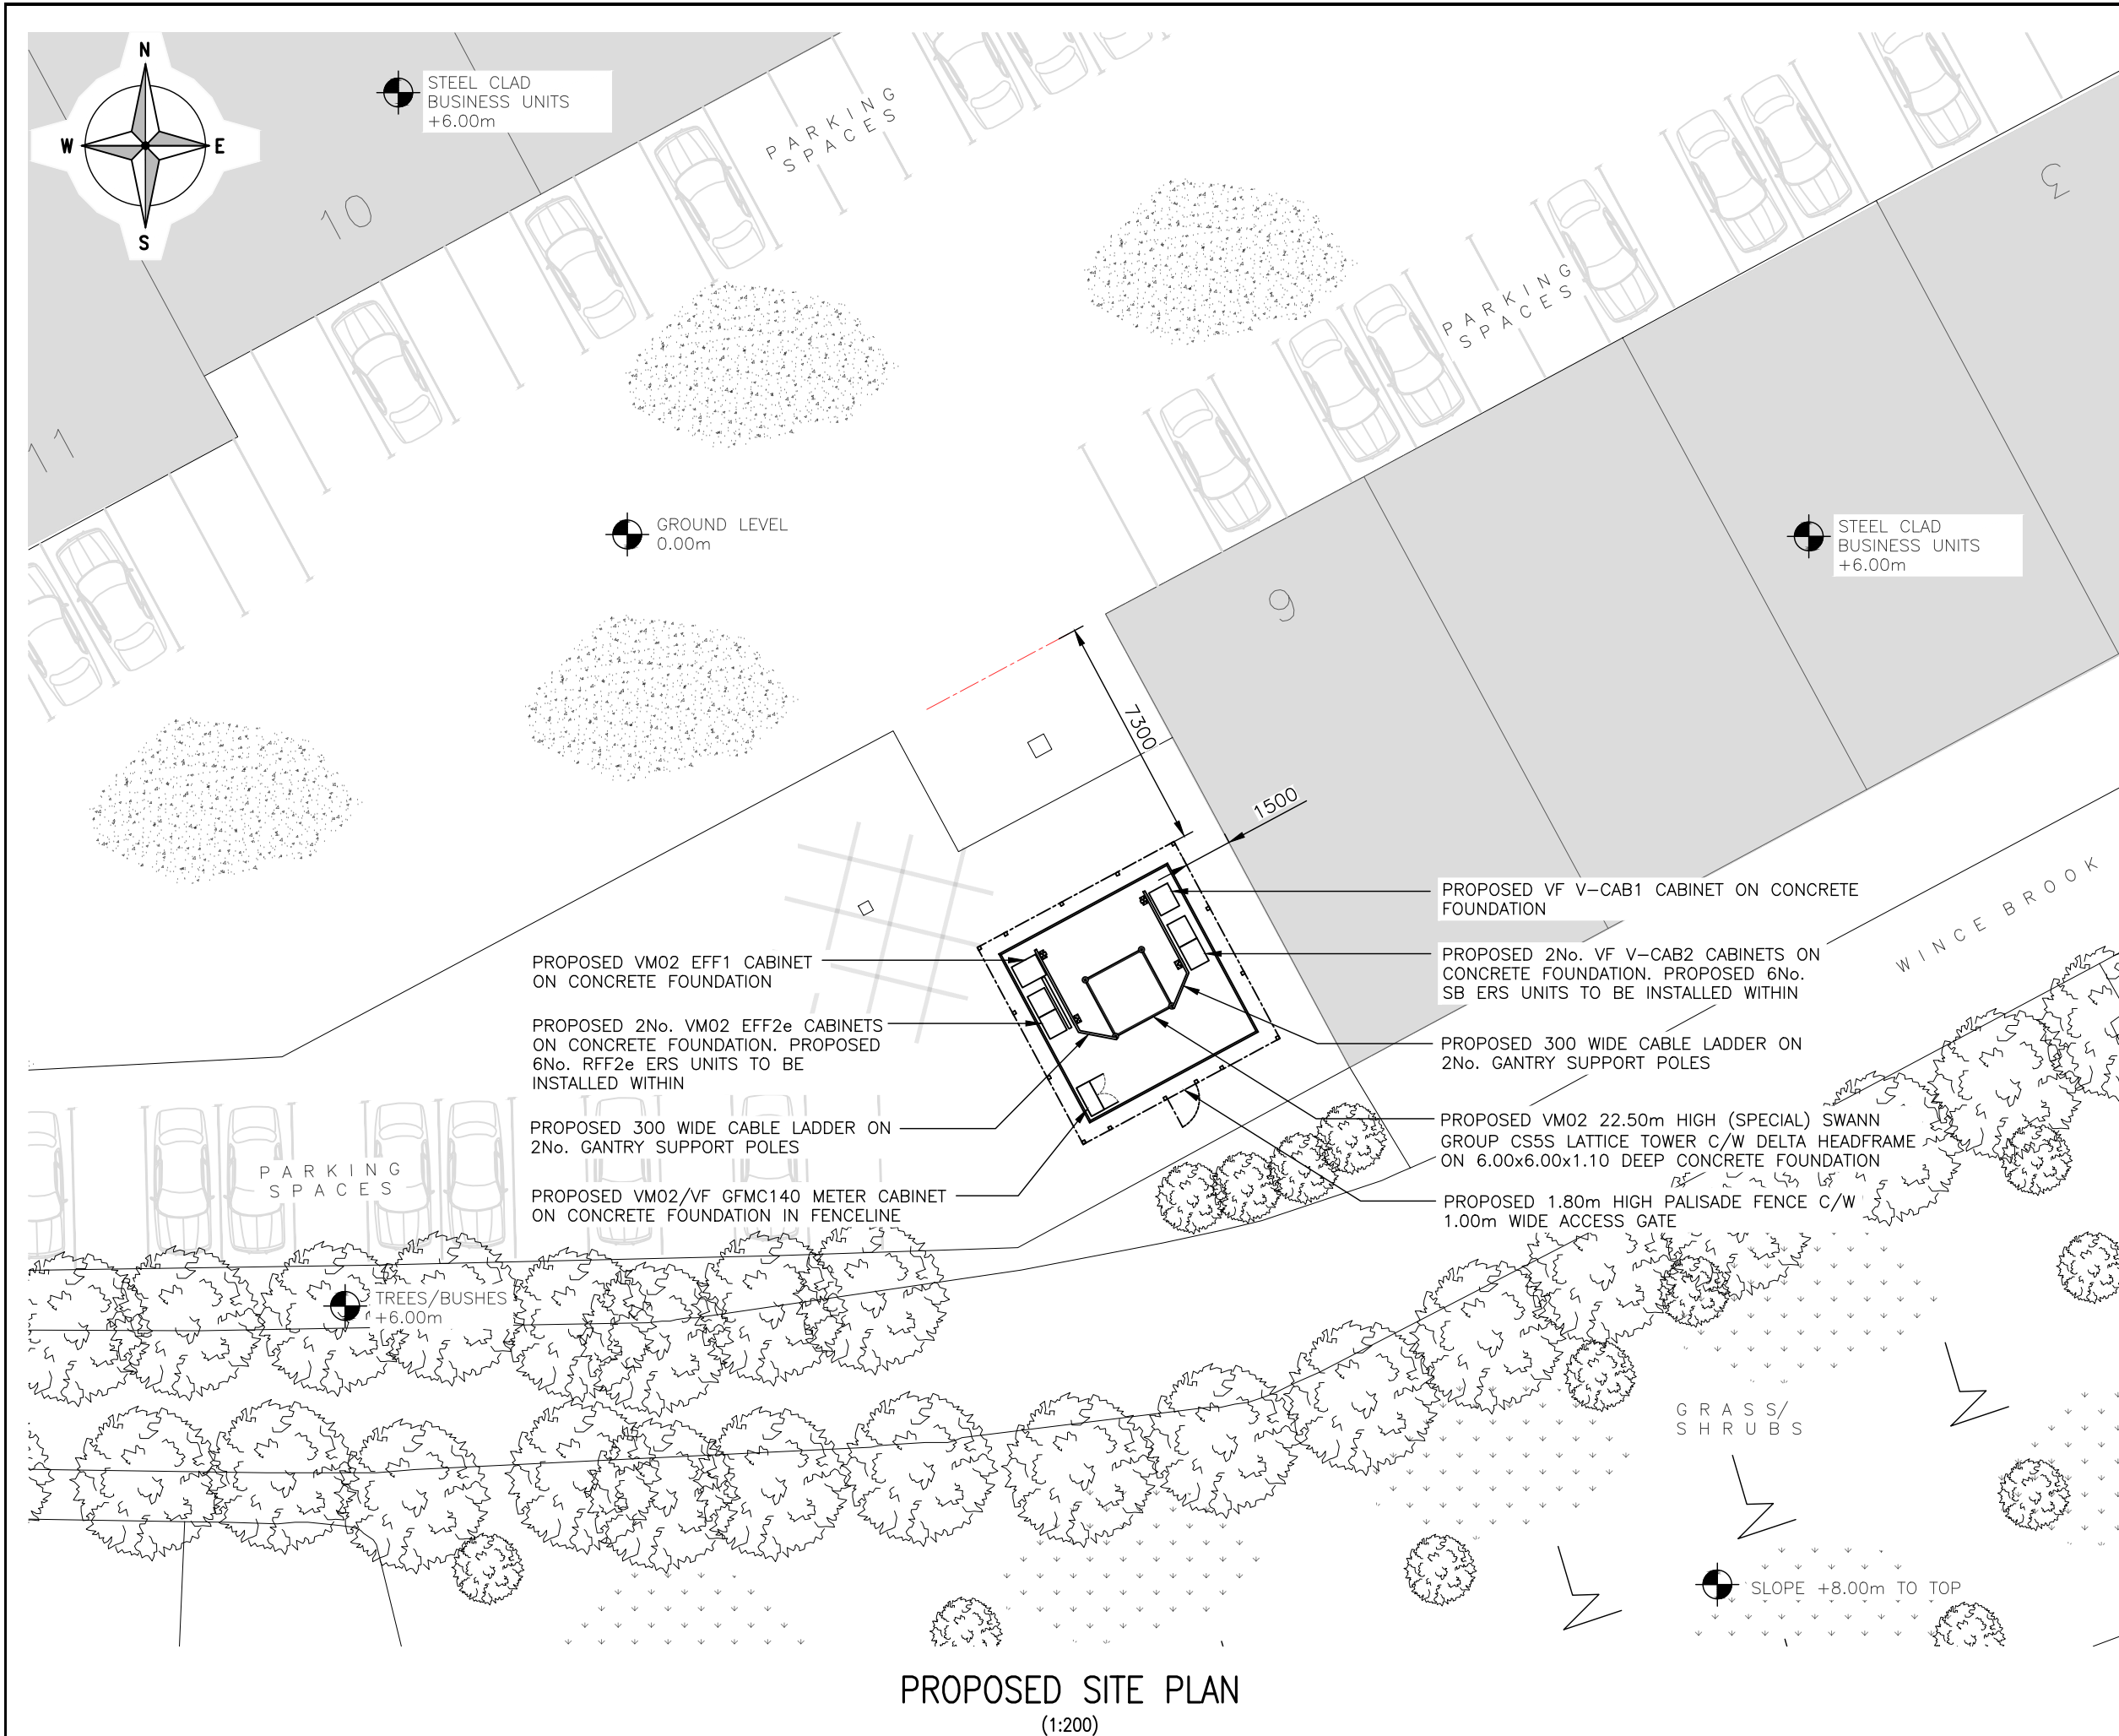

PROPOSED SITE PLAN
(1:200)

The drawings comply with VM02 & Vodafone Standard ICNIRP guidelines.
Designed in accordance with CORNERSTONE document: SDN0009 v5.0

ALL DIMENSIONS ARE IN mm UNLESS NOTED OTHERWISE

N.G.R

E: 386968

N: 405575

NOTES:

A	Issued for Approval	KS	EH	02.02.23	
REV	MODIFICATION	BY	CH	DATE	

Unit E, Madison Place, Northampton Road,
Manchester, M40 5AG
Tel: 0161 785 4500
Fax: 0161 785 4501
Web: www.clarke-telecom.com

cornerstone

Cell Name			Opt.
MIDDLETON TRADEPARK GF			A
Cell ID No			
CORNERSTONE	VM02	VF	
E370552			
307253_00	023237	20465	

Site Address / Contact Details

MANCHESTER NEW ROAD
MIDDLETON
GREATER MANCHESTER
M24 1QJ

Drawing Title:
PROPOSED SITE PLAN

Purpose of issue:		Dwg Rev:
PLANNING		
Drawing Number:		
201		A
Surveyed By:	Original Sheet Size:	Pack Issue:
SSH	A3	
Drawn:	Date:	Checked:
KS	02.02.23	EH
		Date:
		02.02.23
		A

SDNT0005 Version 1.2

