


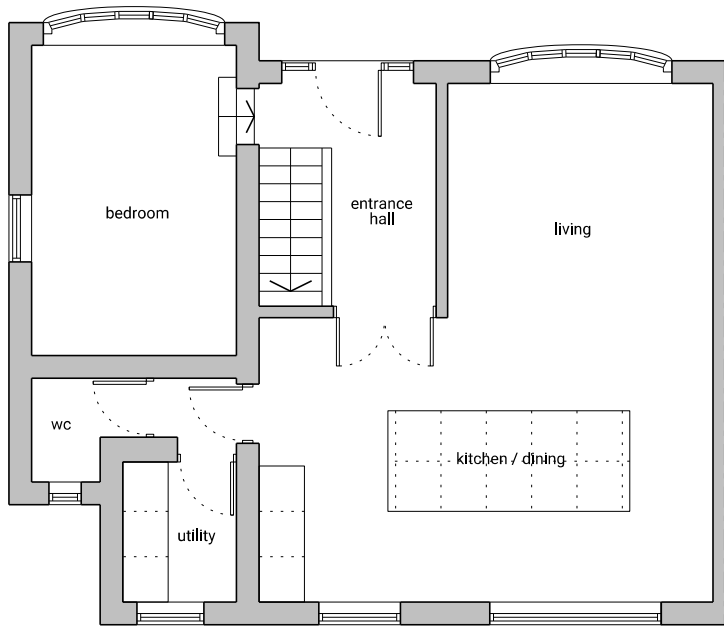
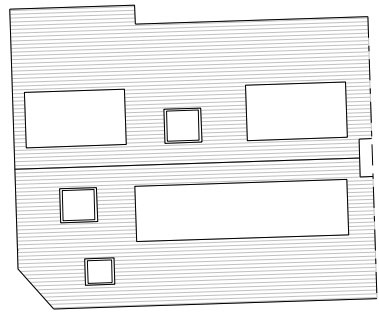


 


**GROUND FLOOR PLAN**  
scale 1:100

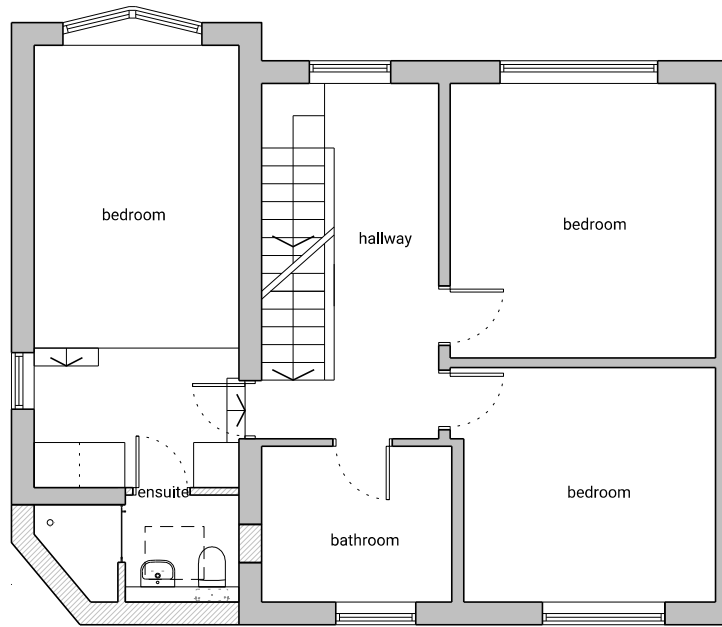


**ROOF PLAN**  
scale 1:200

 

**FIRST FLOOR PLAN**  
scale 1:100

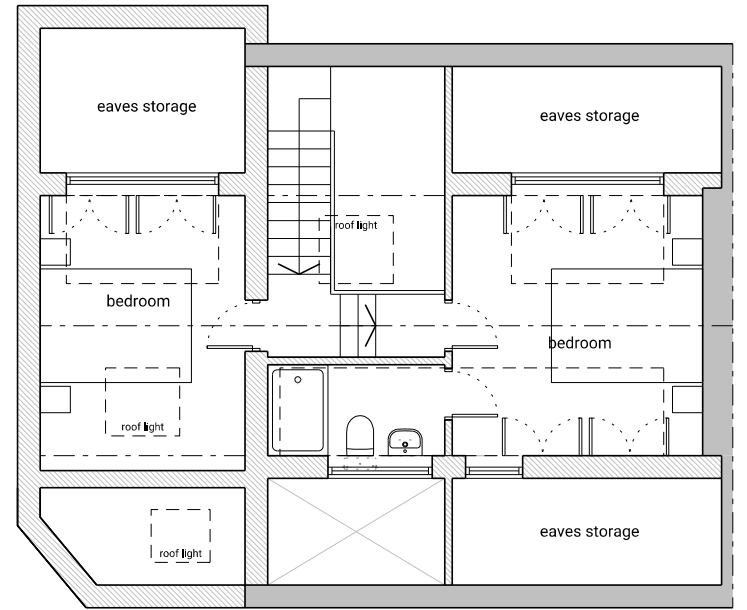

**SECOND FLOOR PLAN**  
scale 1:100

 

revision: P01  
date: 20231211  
note: planning



**project**  
roof extension to house at 18 lake drive, middleton  
**job no.**  
150  
**title**  
proposed floor plans  
**scale**  
as noted @ A3  
**drawing no.**  
**al(05)0011**

LIND Studio Ltd  
www.lindstudio.co.uk  
hello@lindstudio.co.uk