




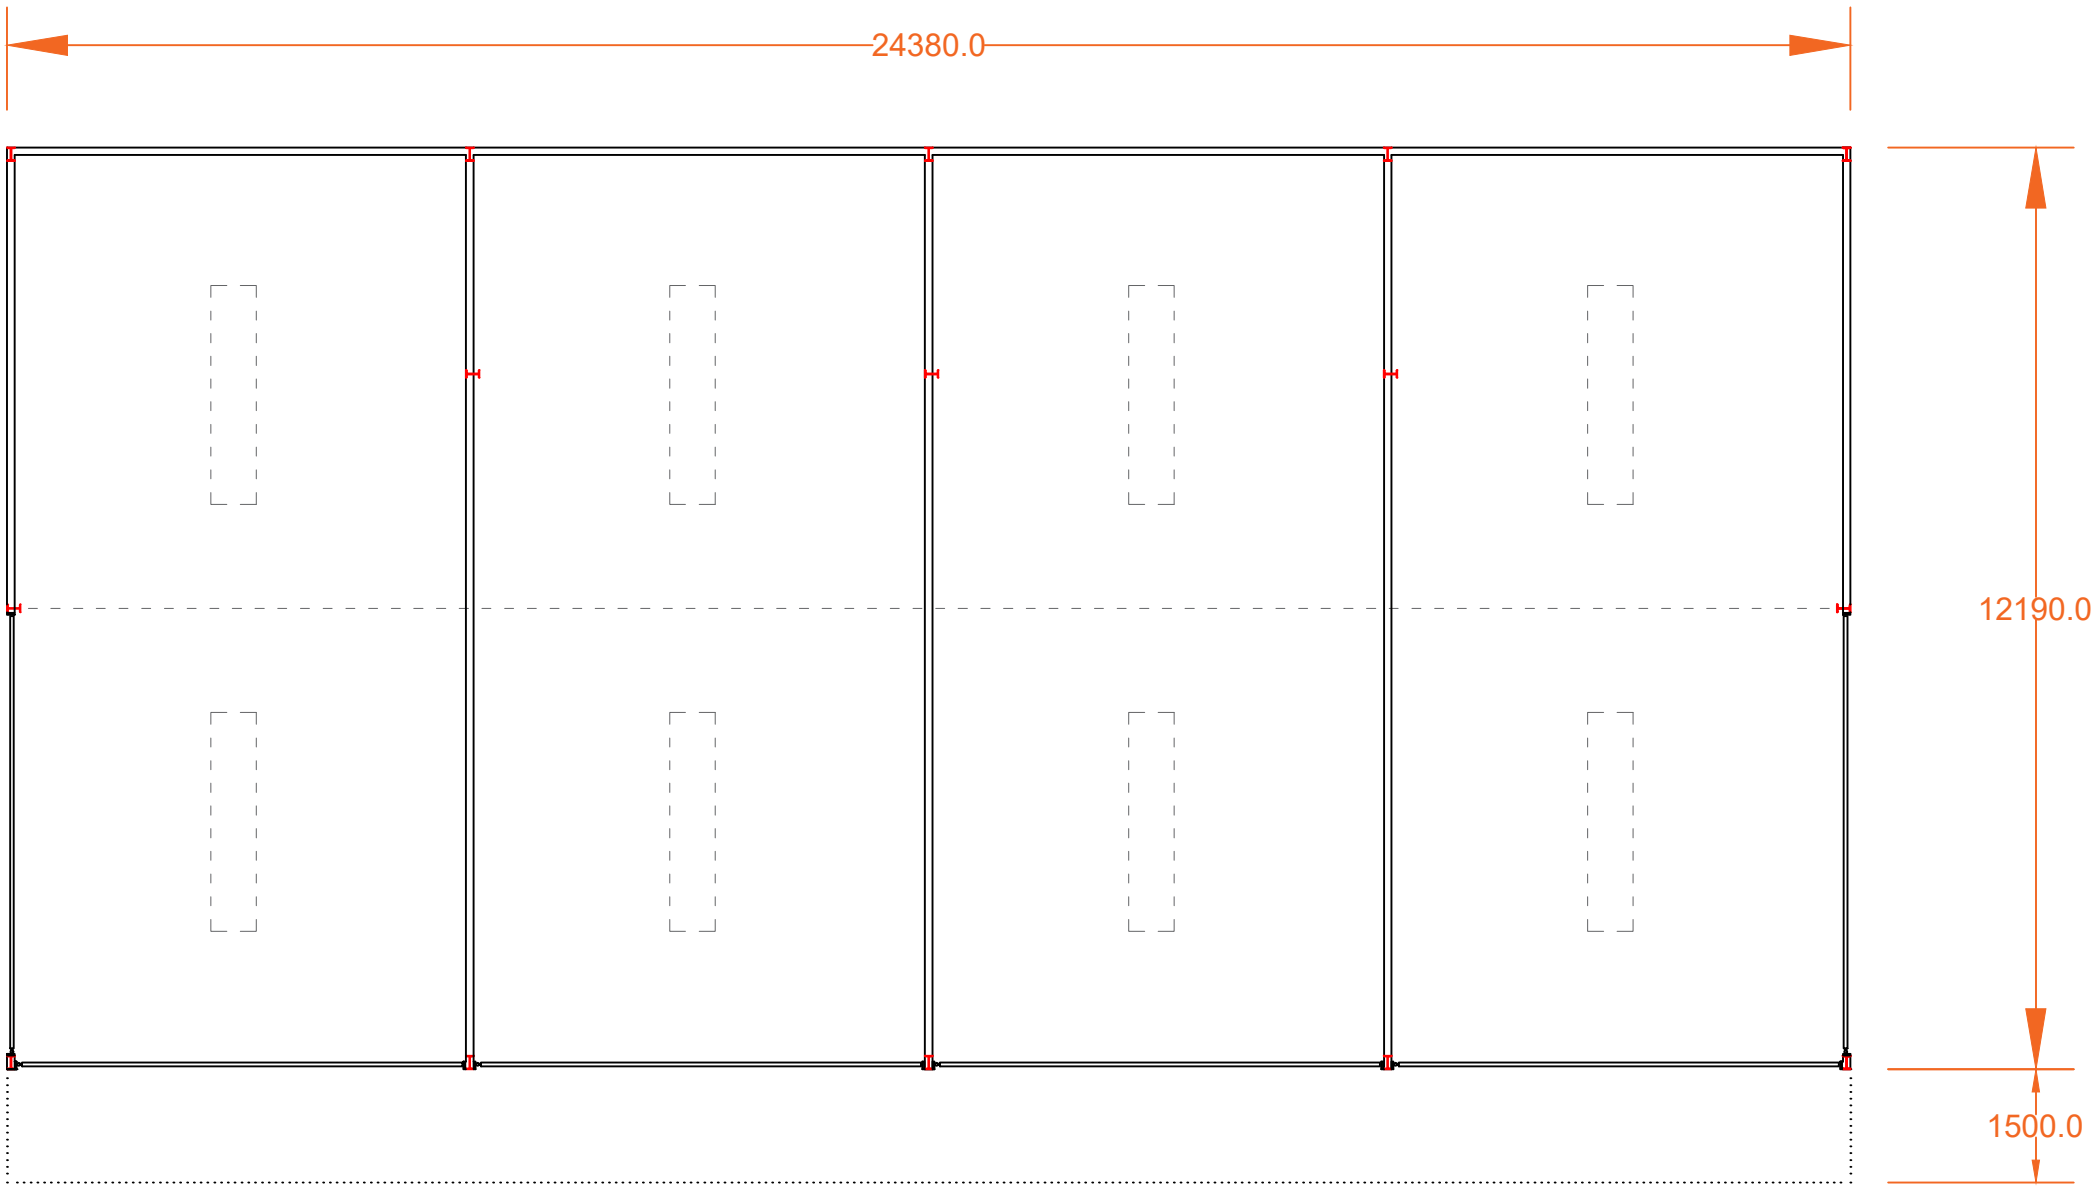


Proposed Floor Plan
Scale (1:100)

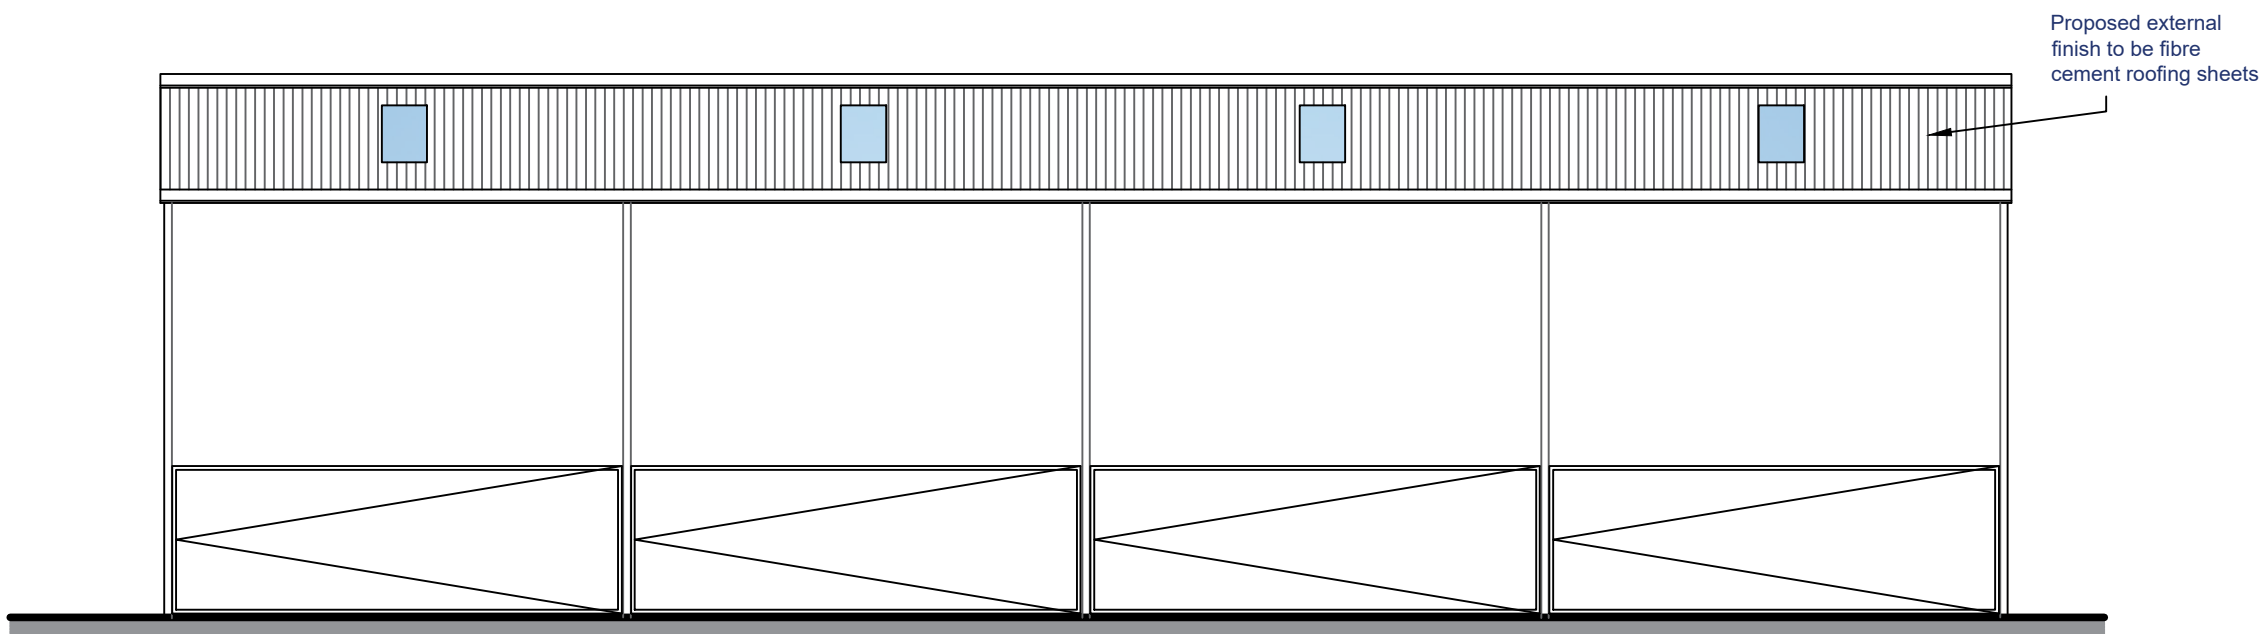


Proposed Front Elevation
Scale (1:100)

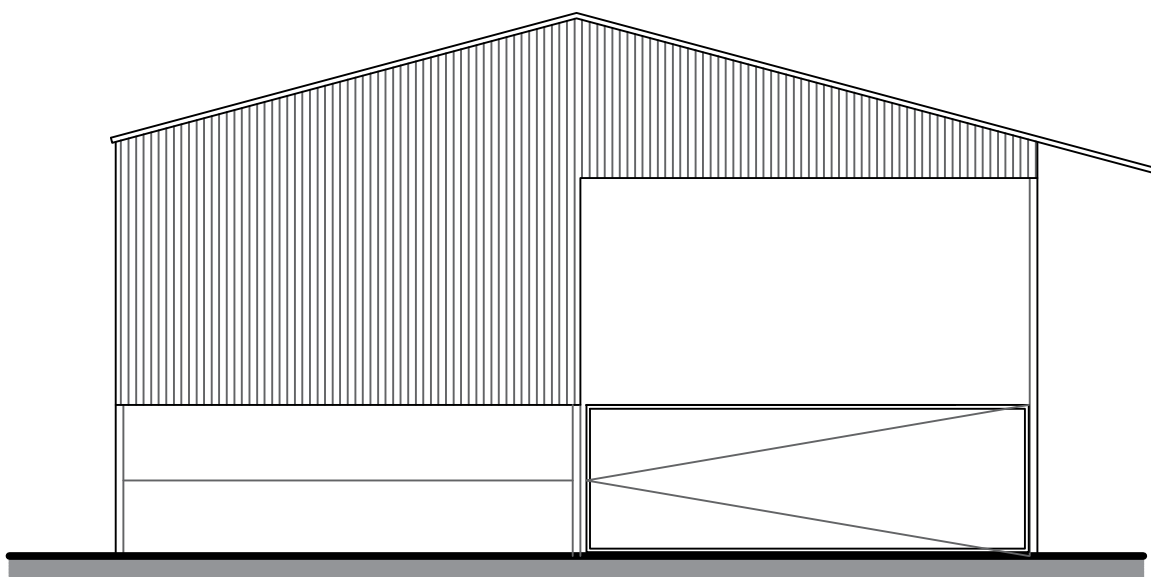

Proposed East Elevation
Scale (1:100)


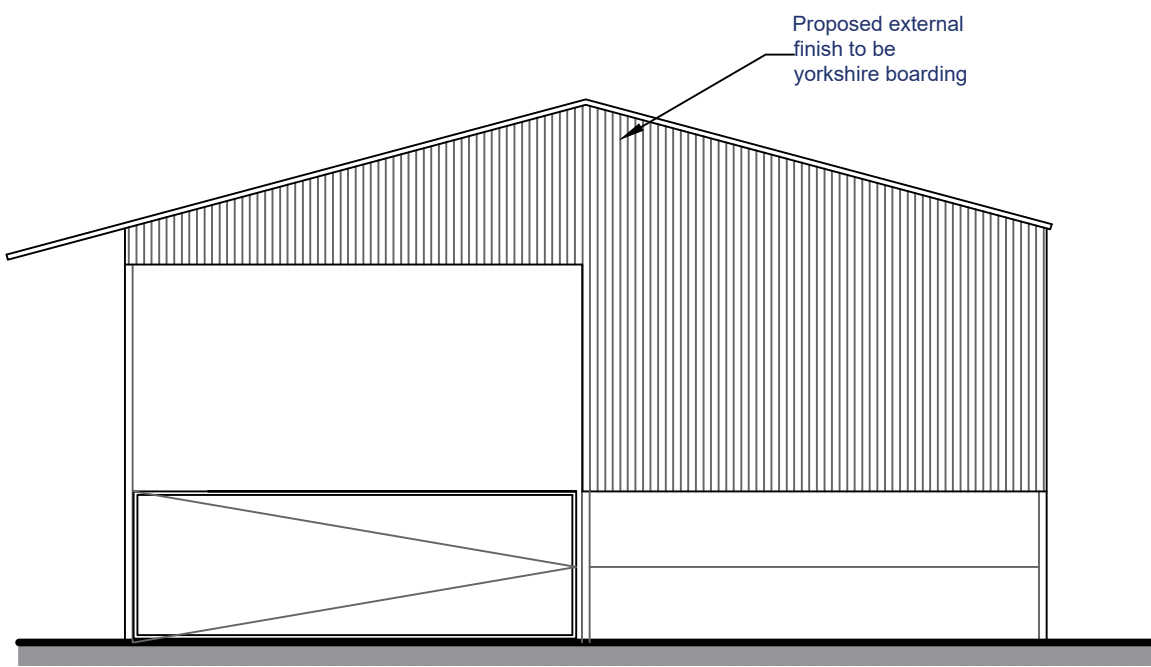


Proposed West Elevation
Scale (1:100)

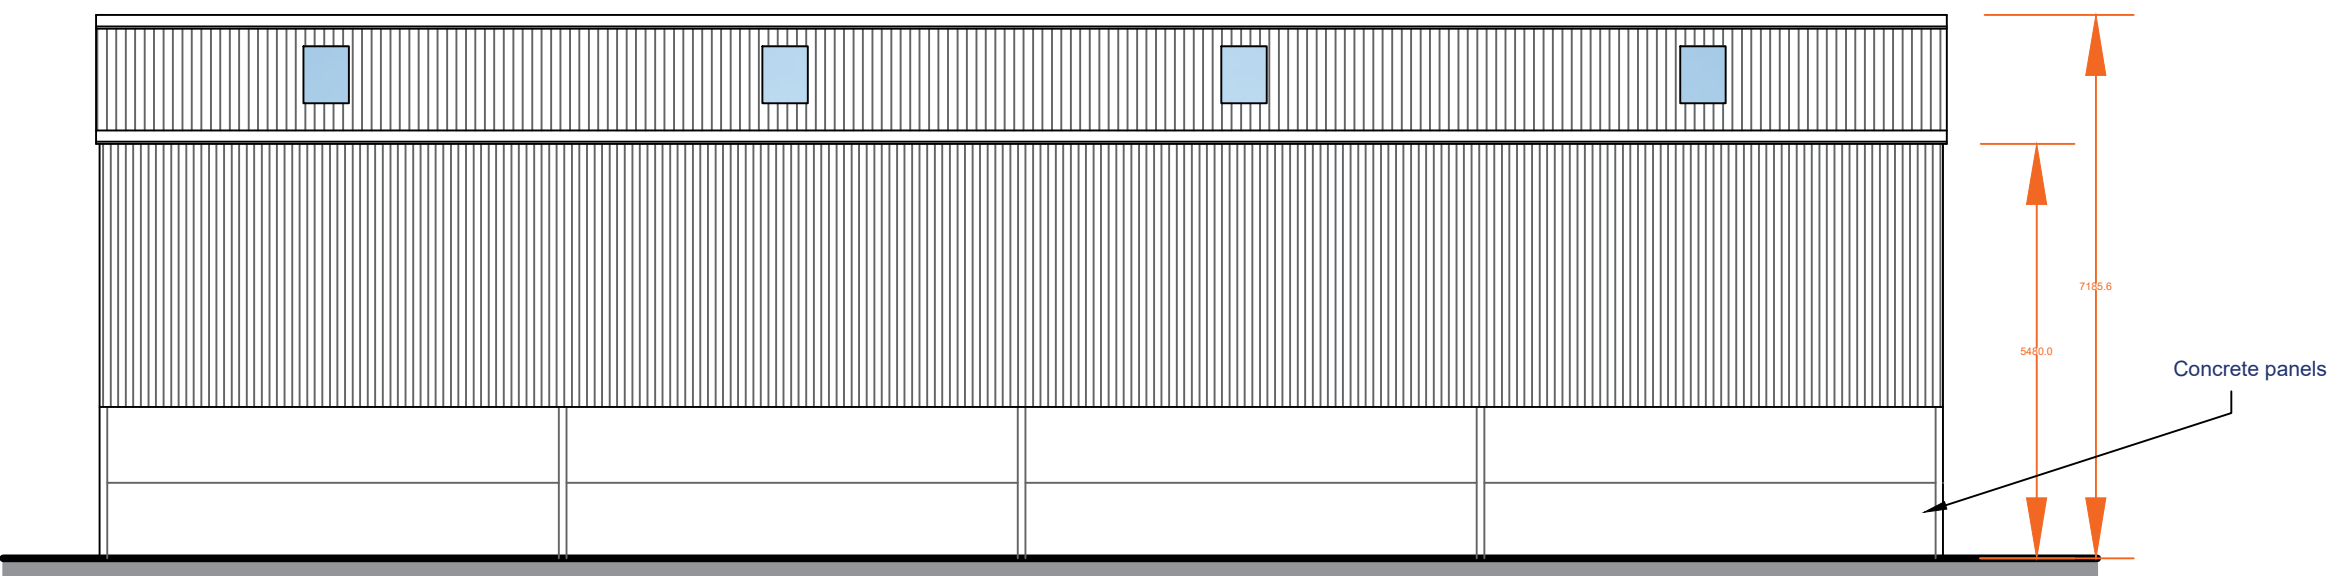

Proposed South Elevation
Scale (1:100)

Location Plan
Scale (1:1250)
©Crown Copyright and database rights 2023 OS Licence No 100041041

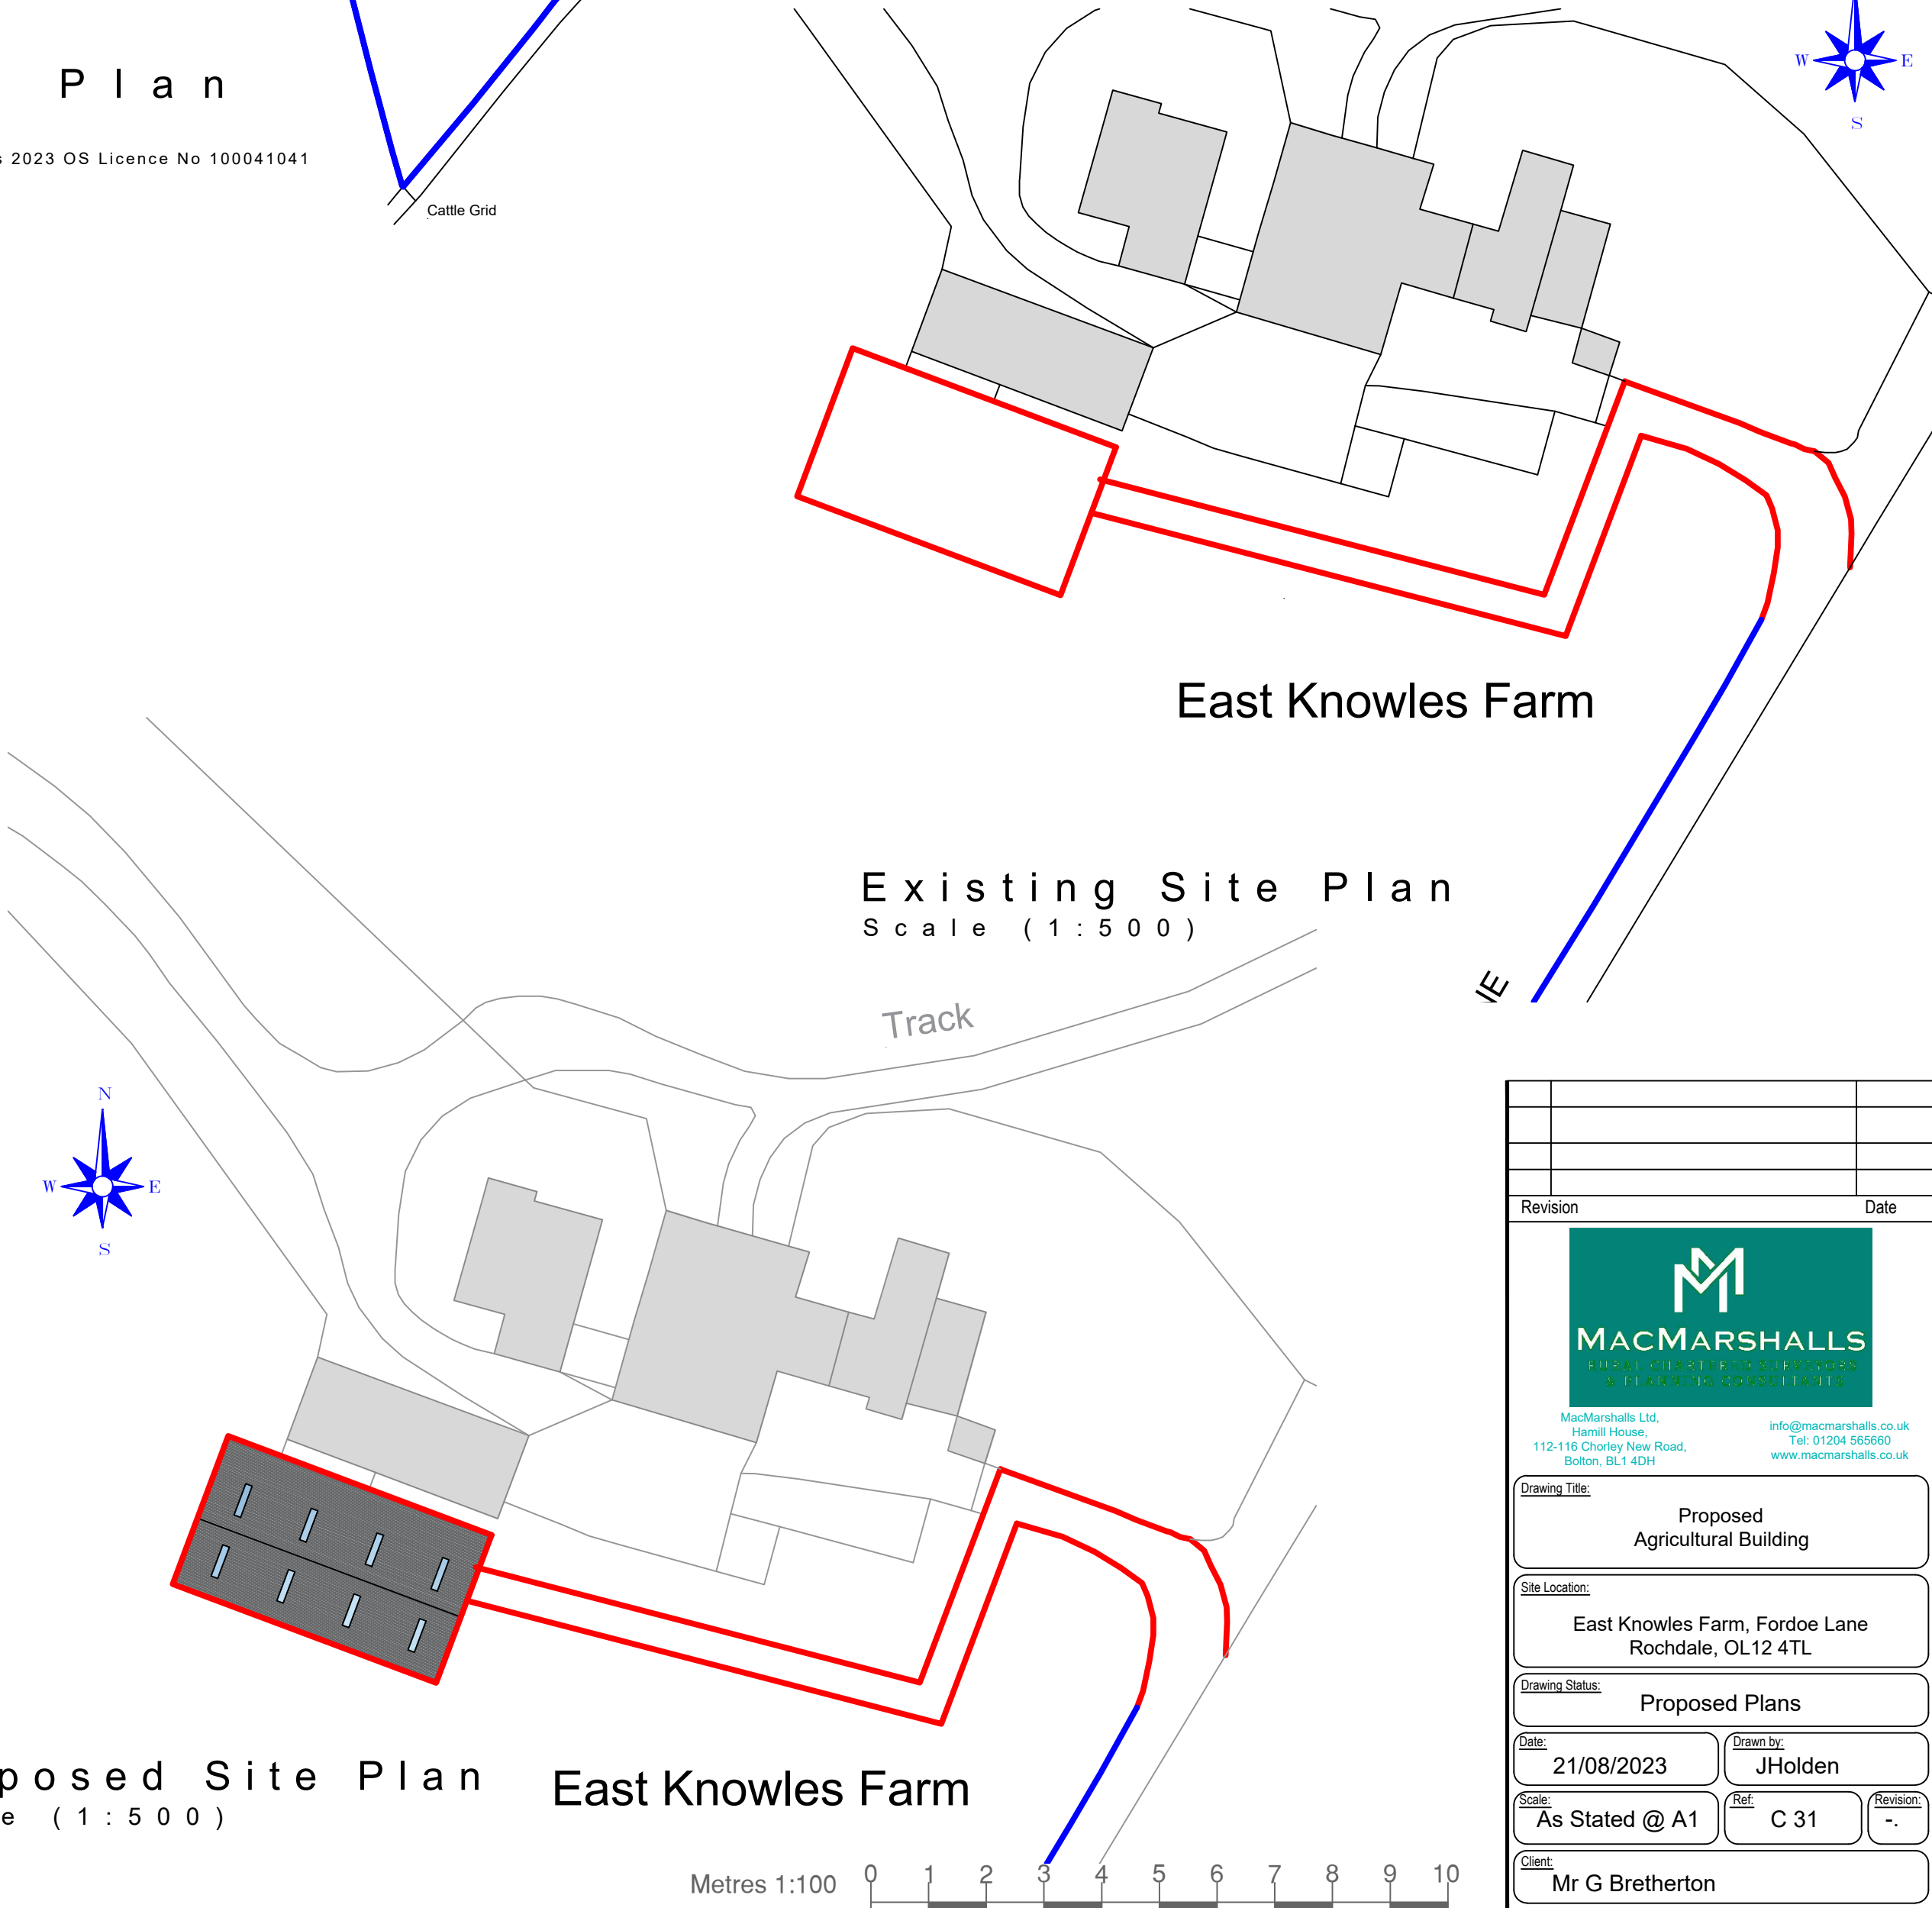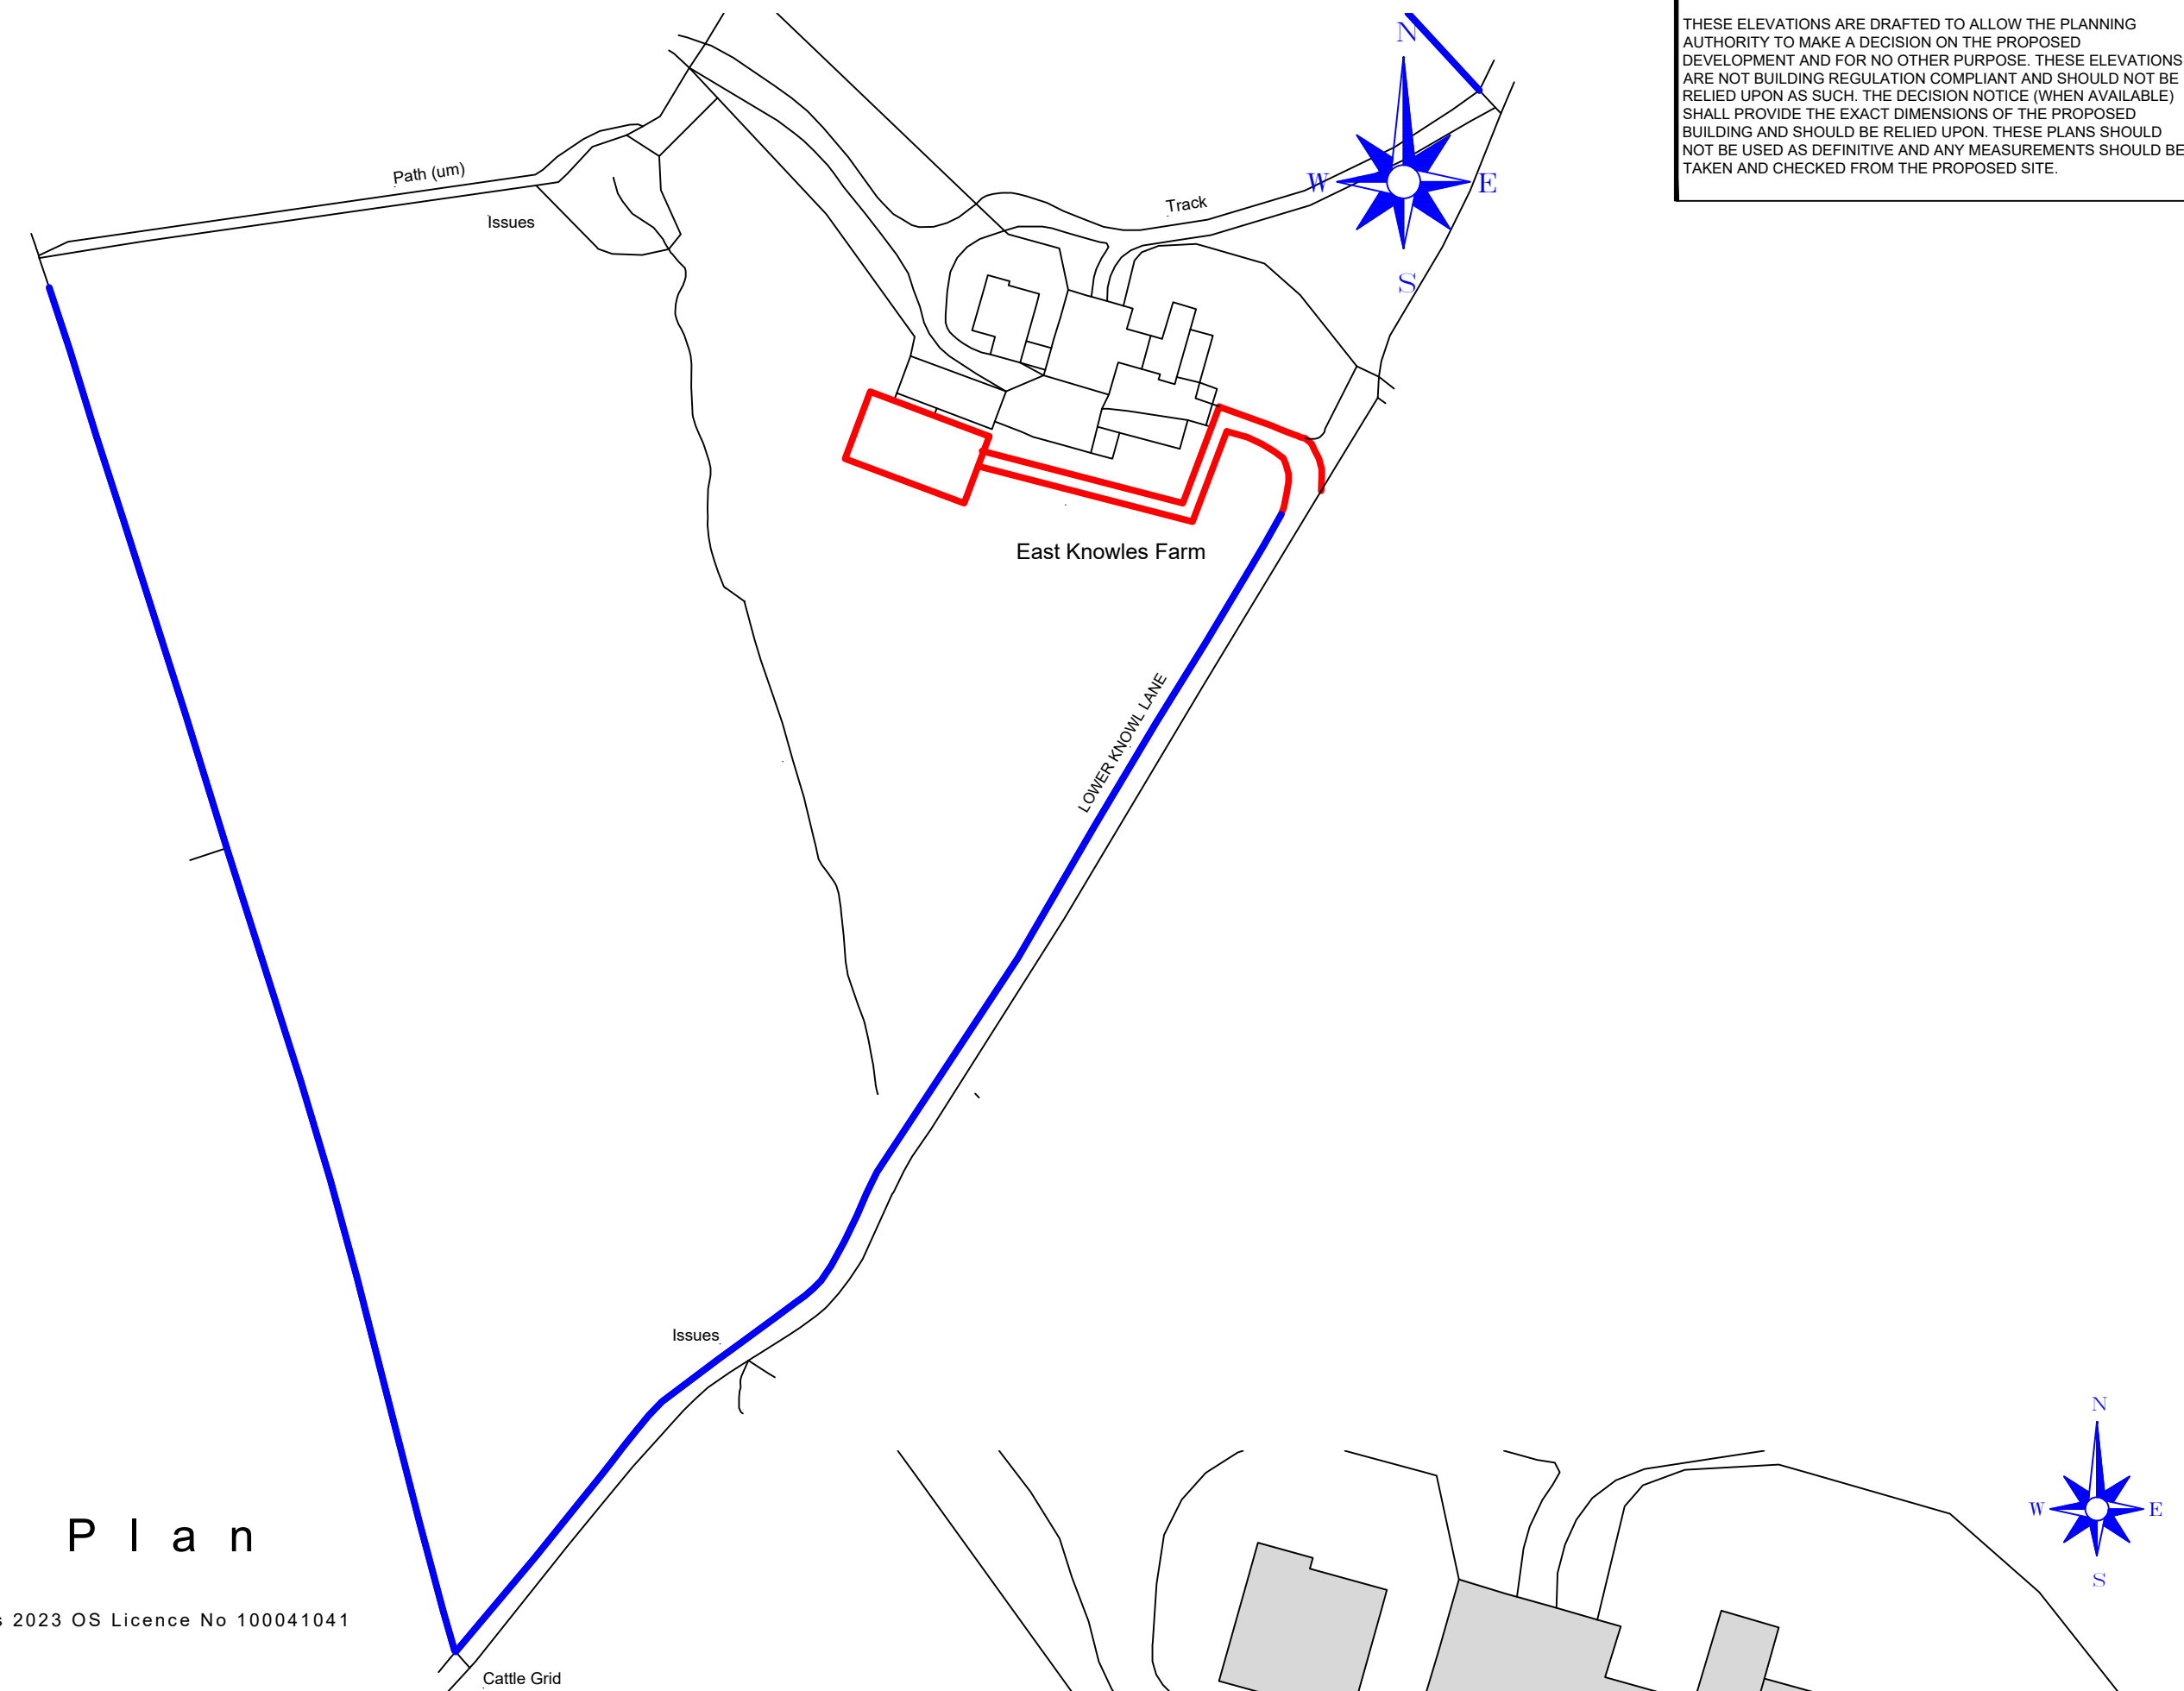

IMPORTANT NOTES

DO NOT SCALE FROM THIS PLAN

THESE ELEVATIONS ARE DRAFTED TO ALLOW THE PLANNING AUTHORITY TO MAKE A DECISION ON THE PROPOSED DEVELOPMENT AND FOR NO OTHER PURPOSE. THESE ELEVATIONS ARE NOT BUILDING REGULATION COMPLIANT AND SHOULD NOT BE RELIED UPON AS SUCH. THE DECISION NOTICE (WHEN AVAILABLE) SHALL PROVIDE THE EXACT DIMENSIONS OF THE PROPOSED BUILDING AND SHOULD BE RELIED UPON. THESE PLANS SHOULD NOT BE USED AS DEFINITIVE AND ANY MEASUREMENTS SHOULD BE TAKEN AND CHECKED FROM THE PROPOSED SITE.

Revision	Date

MACMARSHALLS
PLANNING, SURVEYING, ARCHITECTURE & INTERIOR DESIGN
WITH A PASSION FOR CONTEMPORARY DESIGN

MacMarshalls Ltd,
Harold House,
112-116 Chorley New Road,
Bolton, BL1 4DH

info@macmarshalls.co.uk
Tel: 01204 565660
www.macmarshalls.co.uk

Drawing Title: Proposed Agricultural Building	
Site Location: East Knowles Farm, Fordoe Lane Rochdale, OL12 4TL	
Drawing Status: Proposed Plans	
Date: 21/08/2023	Drawn by: JHolden
Scale: As Stated @ A1	Ref: C 31
Client: Mr G Bretherton	