

1. **Introduction**
 2. **Background**
 3. **Methodology**
 4. **Results**
 5. **Discussion**
 6. **Conclusion**
 7. **References**
 8. **Appendix**
 9. **Index**
 10. **Table of Contents**

1. ALL DIMENSIONS IN MM UNLESS OTHERWISE NOTED.

**CK Hutchison
Networks (UK)
Limited**
450 Longwater Avenue,
Green Park,
Reading,
RG30 3UR


Great British Communications
Lapwing House, Block 3 Forward Point,
Tan House Lane, Widnes, Cheshire, WAB 0SL
t. 44 (0)151 420 4128
www.gbcservices.co.uk


3UK Nominal ID: MAN21918

Title: 001 DRAWING REGISTER

Purpose of Issue:	PLANNING
-------------------	----------


Drawing No:	Issue:
MAN21918_MAN651_TBC_M1370_GA_REV_A	A

SITE LOCATION

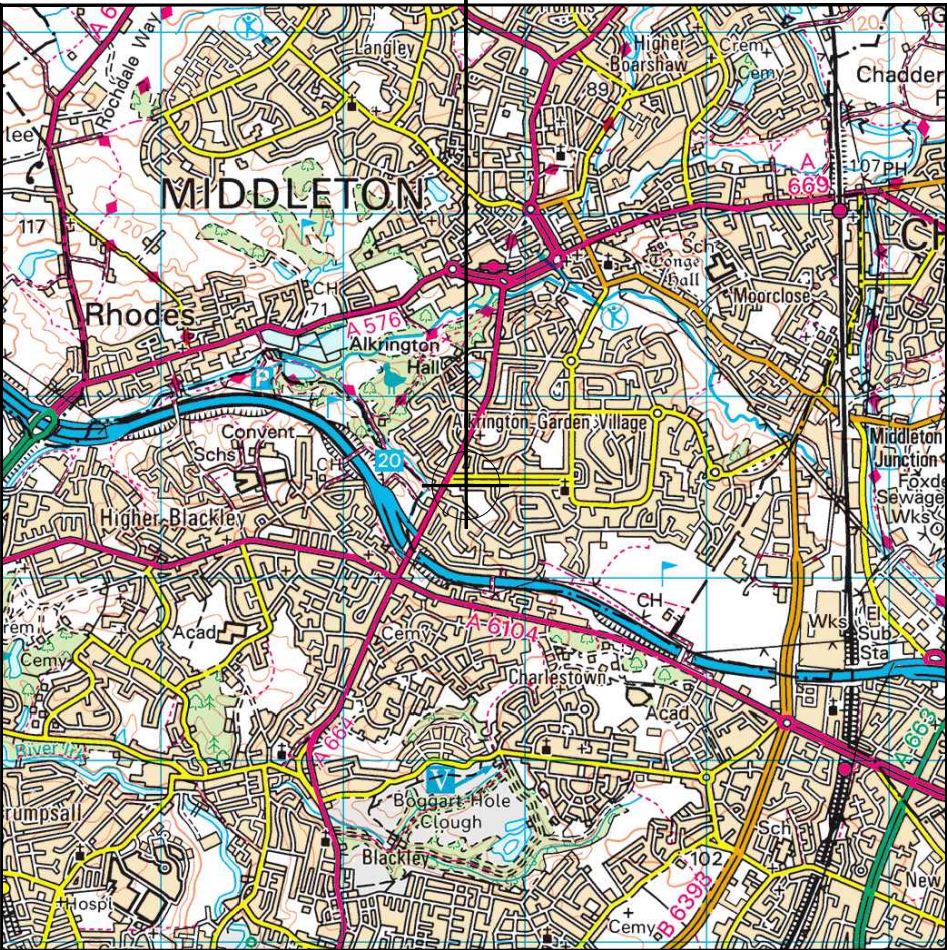

Reproduced by permission of Ordnance Survey on behalf of the Controller of Her Majesty's Stationery Office
All rights reserved. © Crown Copyright licence no. 100022432


SITE AREA PLAN

 

SITE PHOTOGRAPH




SITE LOCATION

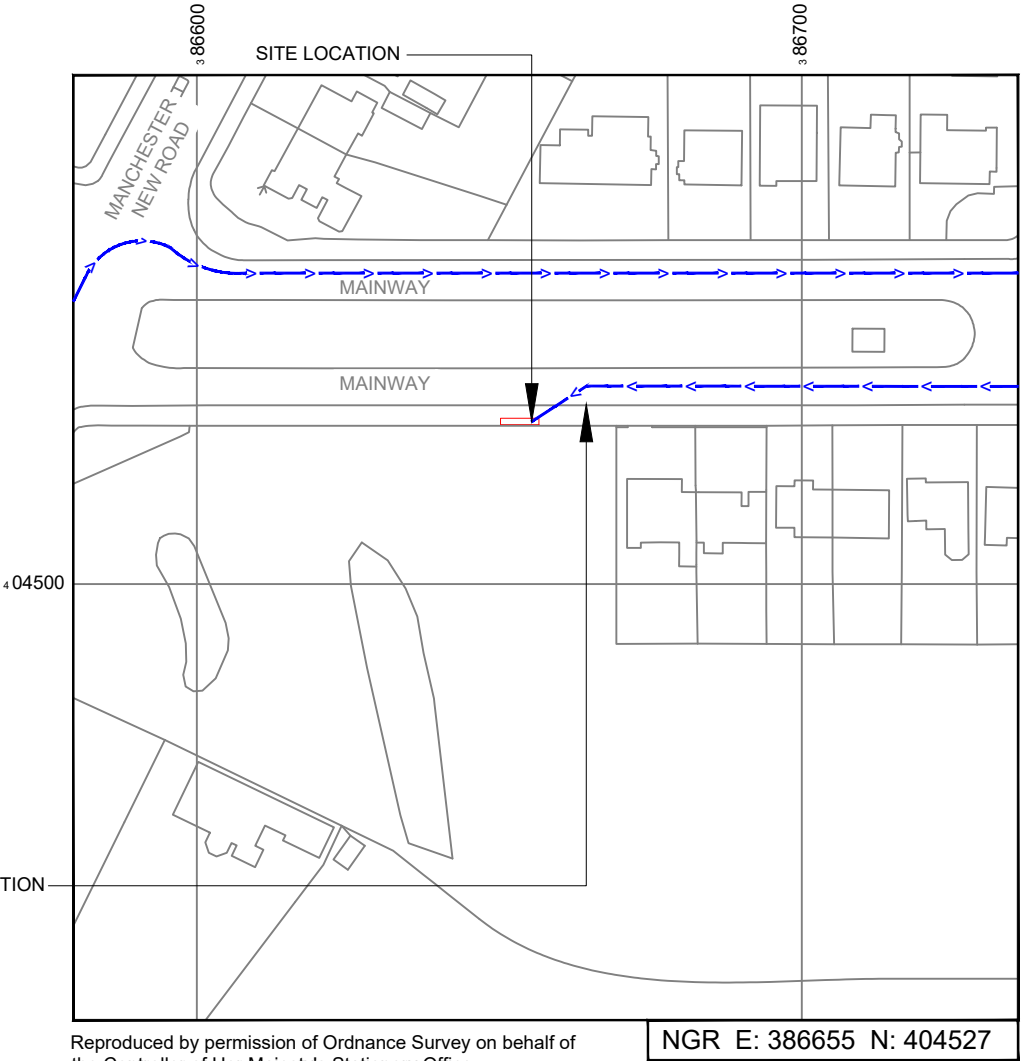

Reproduced by permission of Ordnance Survey on behalf of the Controller of Her Majesty's Stationery Office
All rights reserved. © Crown Copyright licence no. 100022432

SITE LOCATION PLAN

 

GOOGLE MAPS QR CODE

GOOGLE MAPS - <https://tinyurl.com/3w8ryp7f>

STREETVIEW - <https://tinyurl.com/4f7zve4u>

NOTES:

1. ALL DIMENSIONS IN MM UNLESS OTHERWISE NOTED.

Access Route To Site:

Directions To Site: - Follow M60 to Semple Wy/A6104 in Chadderton. Take exit 21 from M60 16 min (16.6 mi). Head south-east on M60 4.5 mi. Keep right to stay on M60 11.8 mi. At junction 21, exit towards A663/Rochdale/A627(M)/Chadderton 0.2 mi. Turn left onto the A6104 slip road to Hollinwood/Oldham/A62/Manchester/A663 85 ft. Continue on A6104. Drive to Mainway in Middleton 10 min (3.0 mi). Turn left onto Semple Wy/A6104 194 ft. Use any lane to turn right onto Hollinwood Ave/A6104 0.9 mi. At the roundabout, take the 3rd exit onto Victoria Ave E/A6104 1.4 mi. Turn right onto Rochdale Rd/A664. Continue to follow A664 0.4 mi. Turn right onto Mainway 0.1 mi. Make a U-turn. Destination will be on the left 344 ft.

A	Issued for Planning	JWO	RWB	14.11.22
REV	MODIFICATION	BY	CH	DATE

CK Hutchison
Networks (UK)
Limited

450 Longwater Avenue,
Green Park,
Reading,
RG30 3UR

Design Consultant & Principal Contractor:



Great British Communications
Lapwing House, Block 3 Forward Point,
Tan House Lane, Widnes, Cheshire, WAB 0SL
t. 44 (0)151 420 4128
www.gbcservices.co.uk

Site Name: MAINWAY

3UK Nominal ID: MAN21918

Address: MAINWAY
MIDDLETON, ROCHDALE
MANCHESTER
GREATER MANCHESTER
M24 1PP

Title: 002 SITE LOCATION PLAN



Project: UNILATERAL SW

Purpose of Issue: PLANNING


MBNL/TM/H3G Cell ID:
MAN651/TBC/M1370

Drawing No: MAN21918_MAN651_TBC_M1370_GA_REV_A

Issue: A

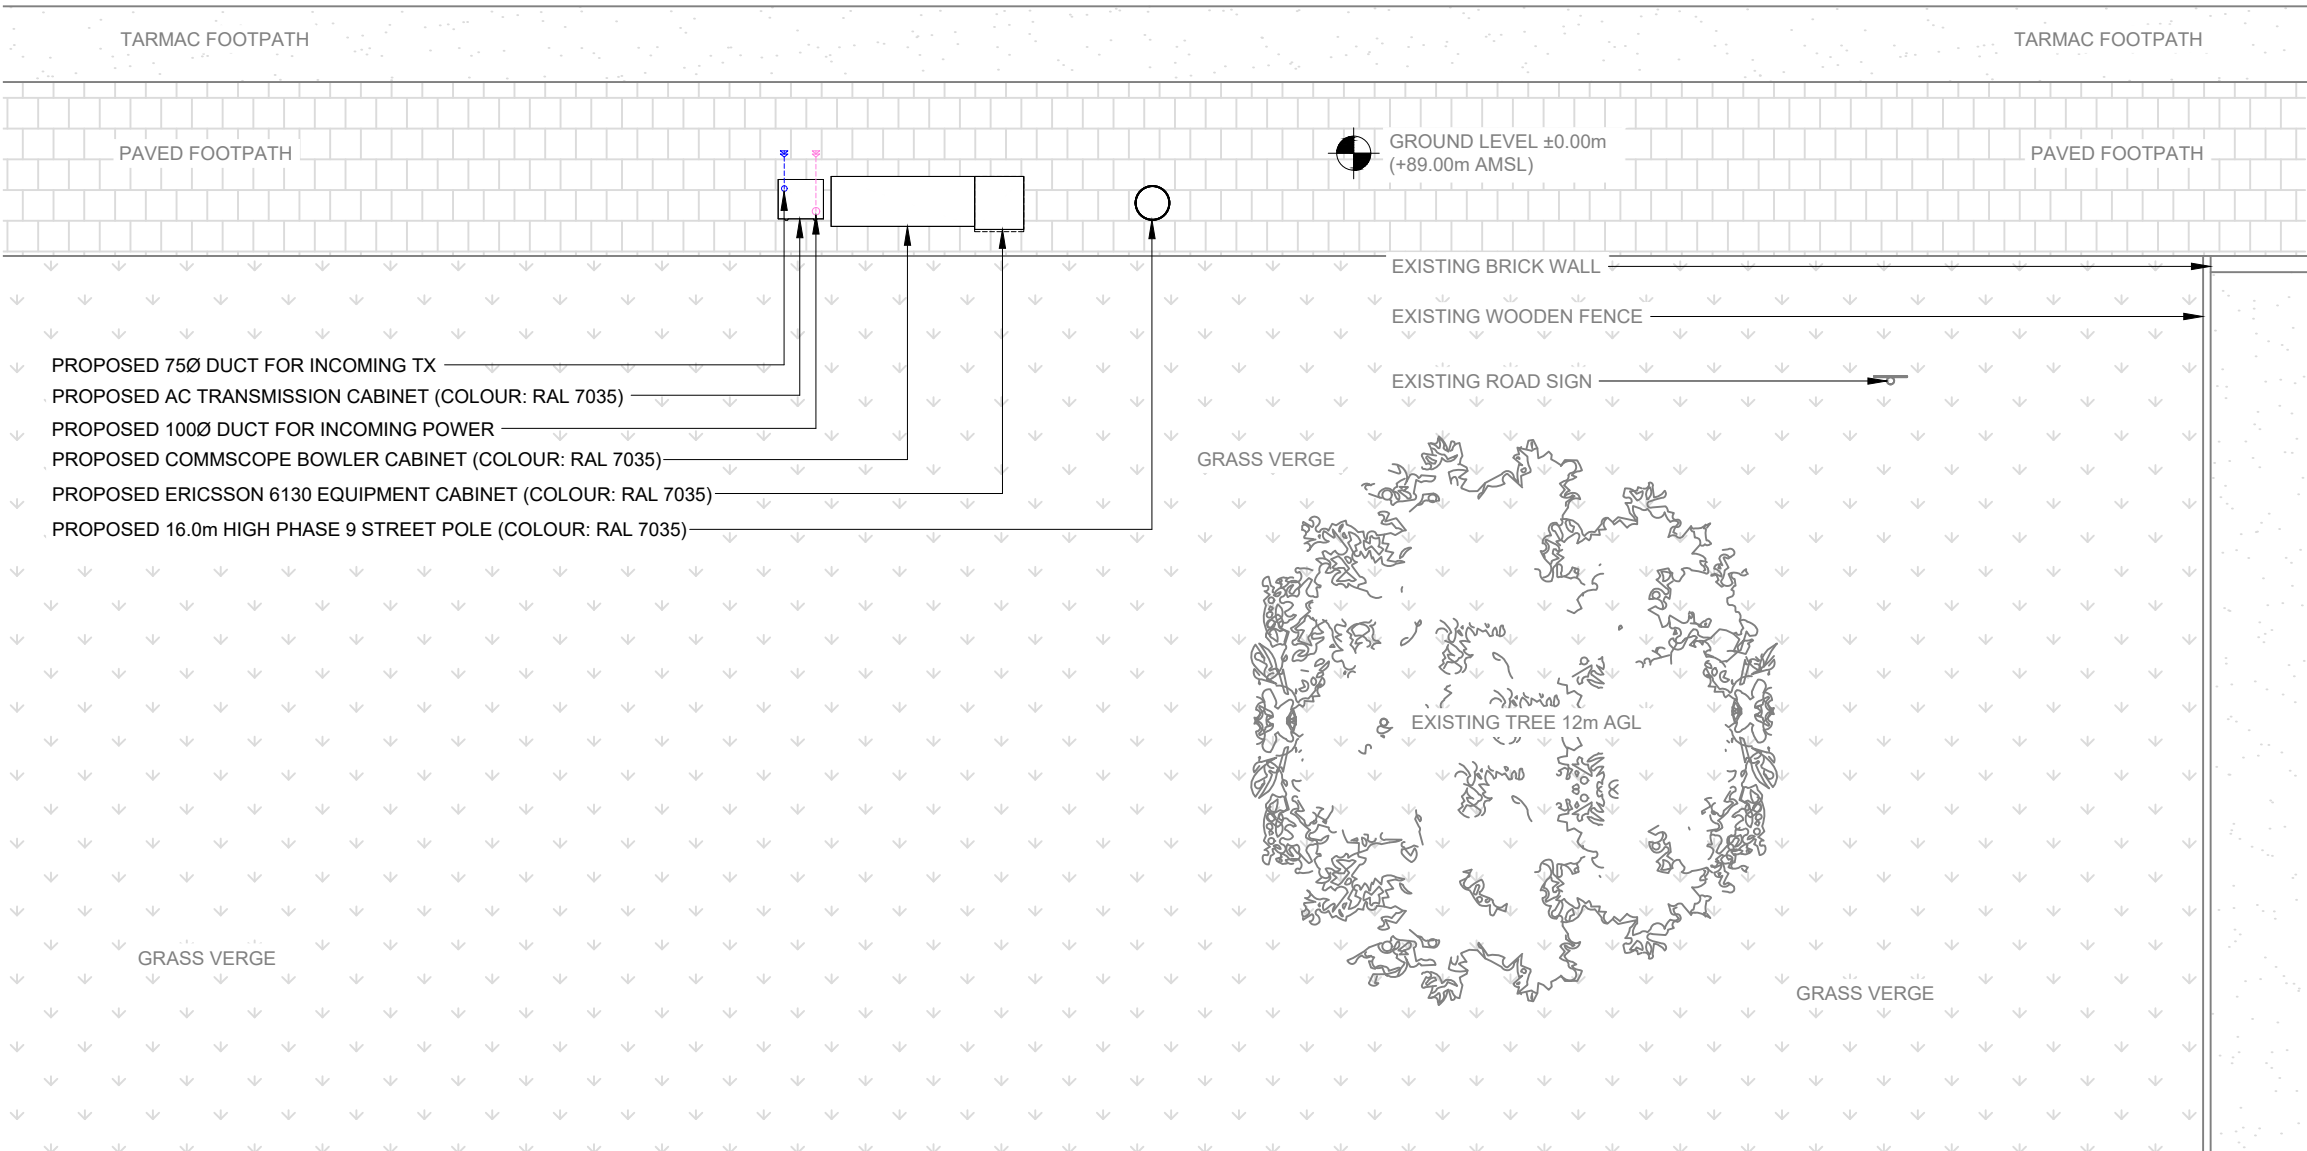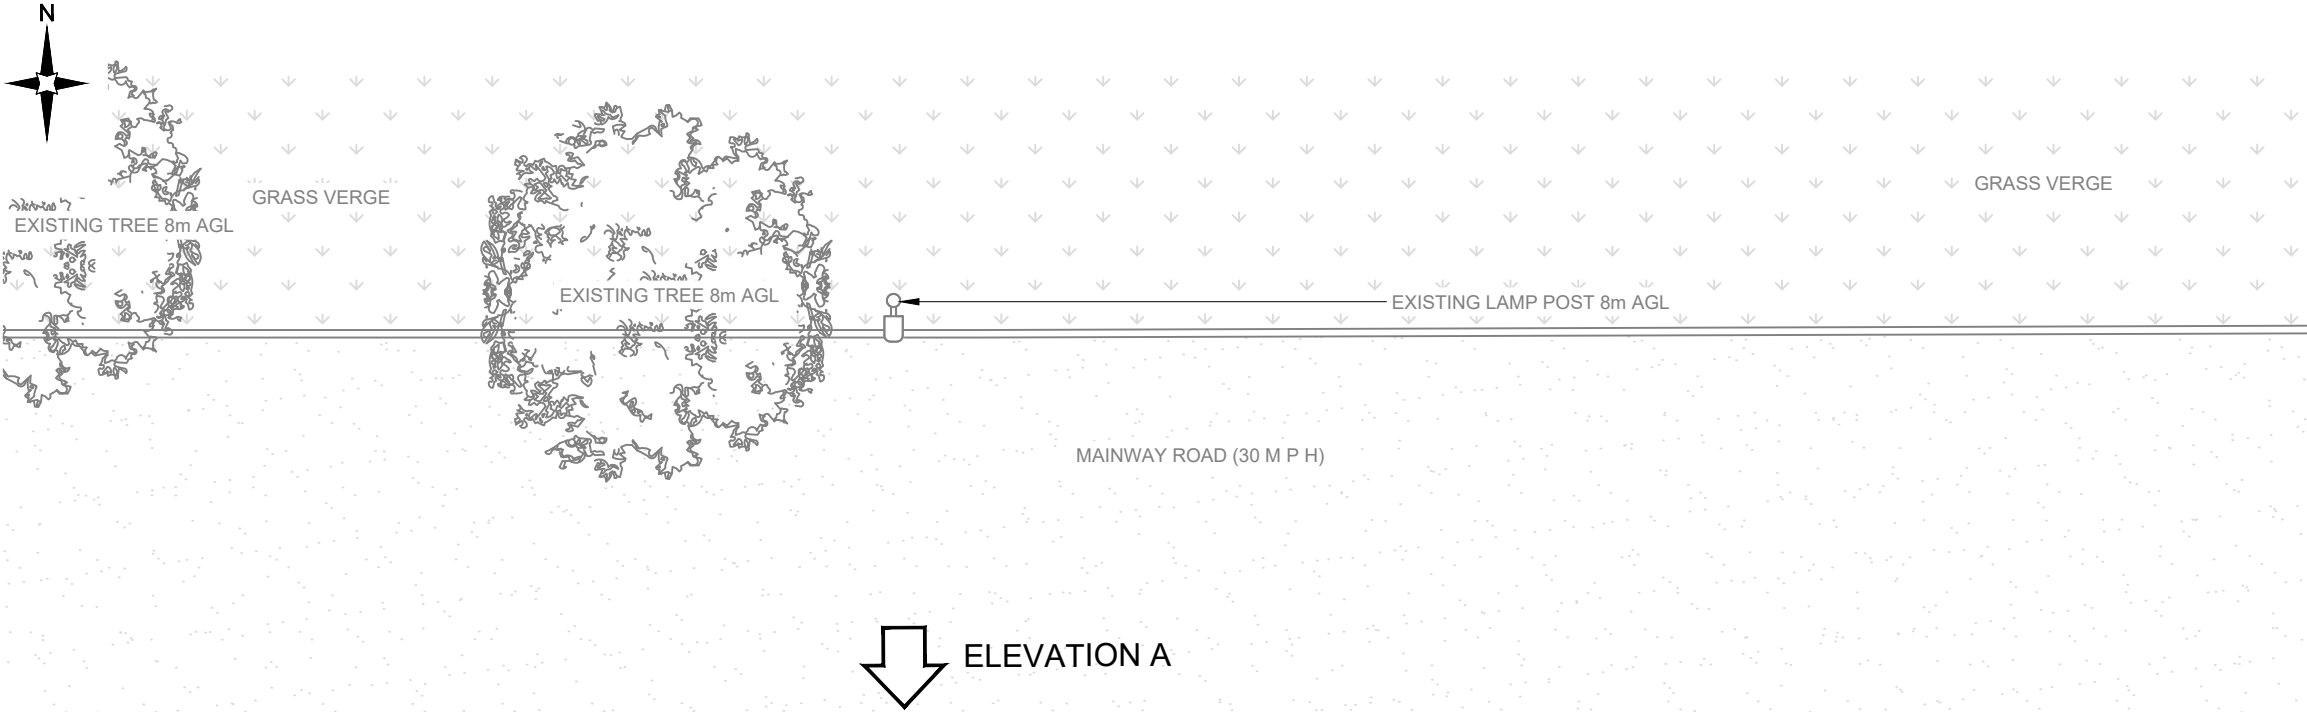

PROPOSED SITE PLAN

 

NOTES:
1. ALL DIMENSIONS IN MM UNLESS OTHERWISE NOTED.

A	Issued for Planning	JWO	RWB	14.11.22
REV	MODIFICATION	BY	CH	DATE

CK Hutchison Networks (UK) Limited

450 Longwater Avenue,
Green Park,
Reading,
RG30 3UR

Design Consultant & Principal Contractor:

GBC

Great British Communications
Lapwing House, Block 3 Forward Point,
Tan House Lane, Widnes, Cheshire, WAB 0SL
t. 44 (0)151 420 4128
www.gbcservices.co.uk

Site Name:

MAINWAY

3UK Nominal ID:

MAN21918

Address:

MAINWAY
MIDDLETON, ROCHDALE
MANCHESTER
GREATER MANCHESTER
M24 1PP

Title:

215 PROPOSED SITE PLAN

Project:

UNILATERAL SW

Purpose of Issue:

PLANNING

MBNL/TM/H3G Cell ID:


MAN651/TBC/M1370

Drawing No:

MAN21918_MAN651_TBC_M1370_GA_REV_A

Issue:

A

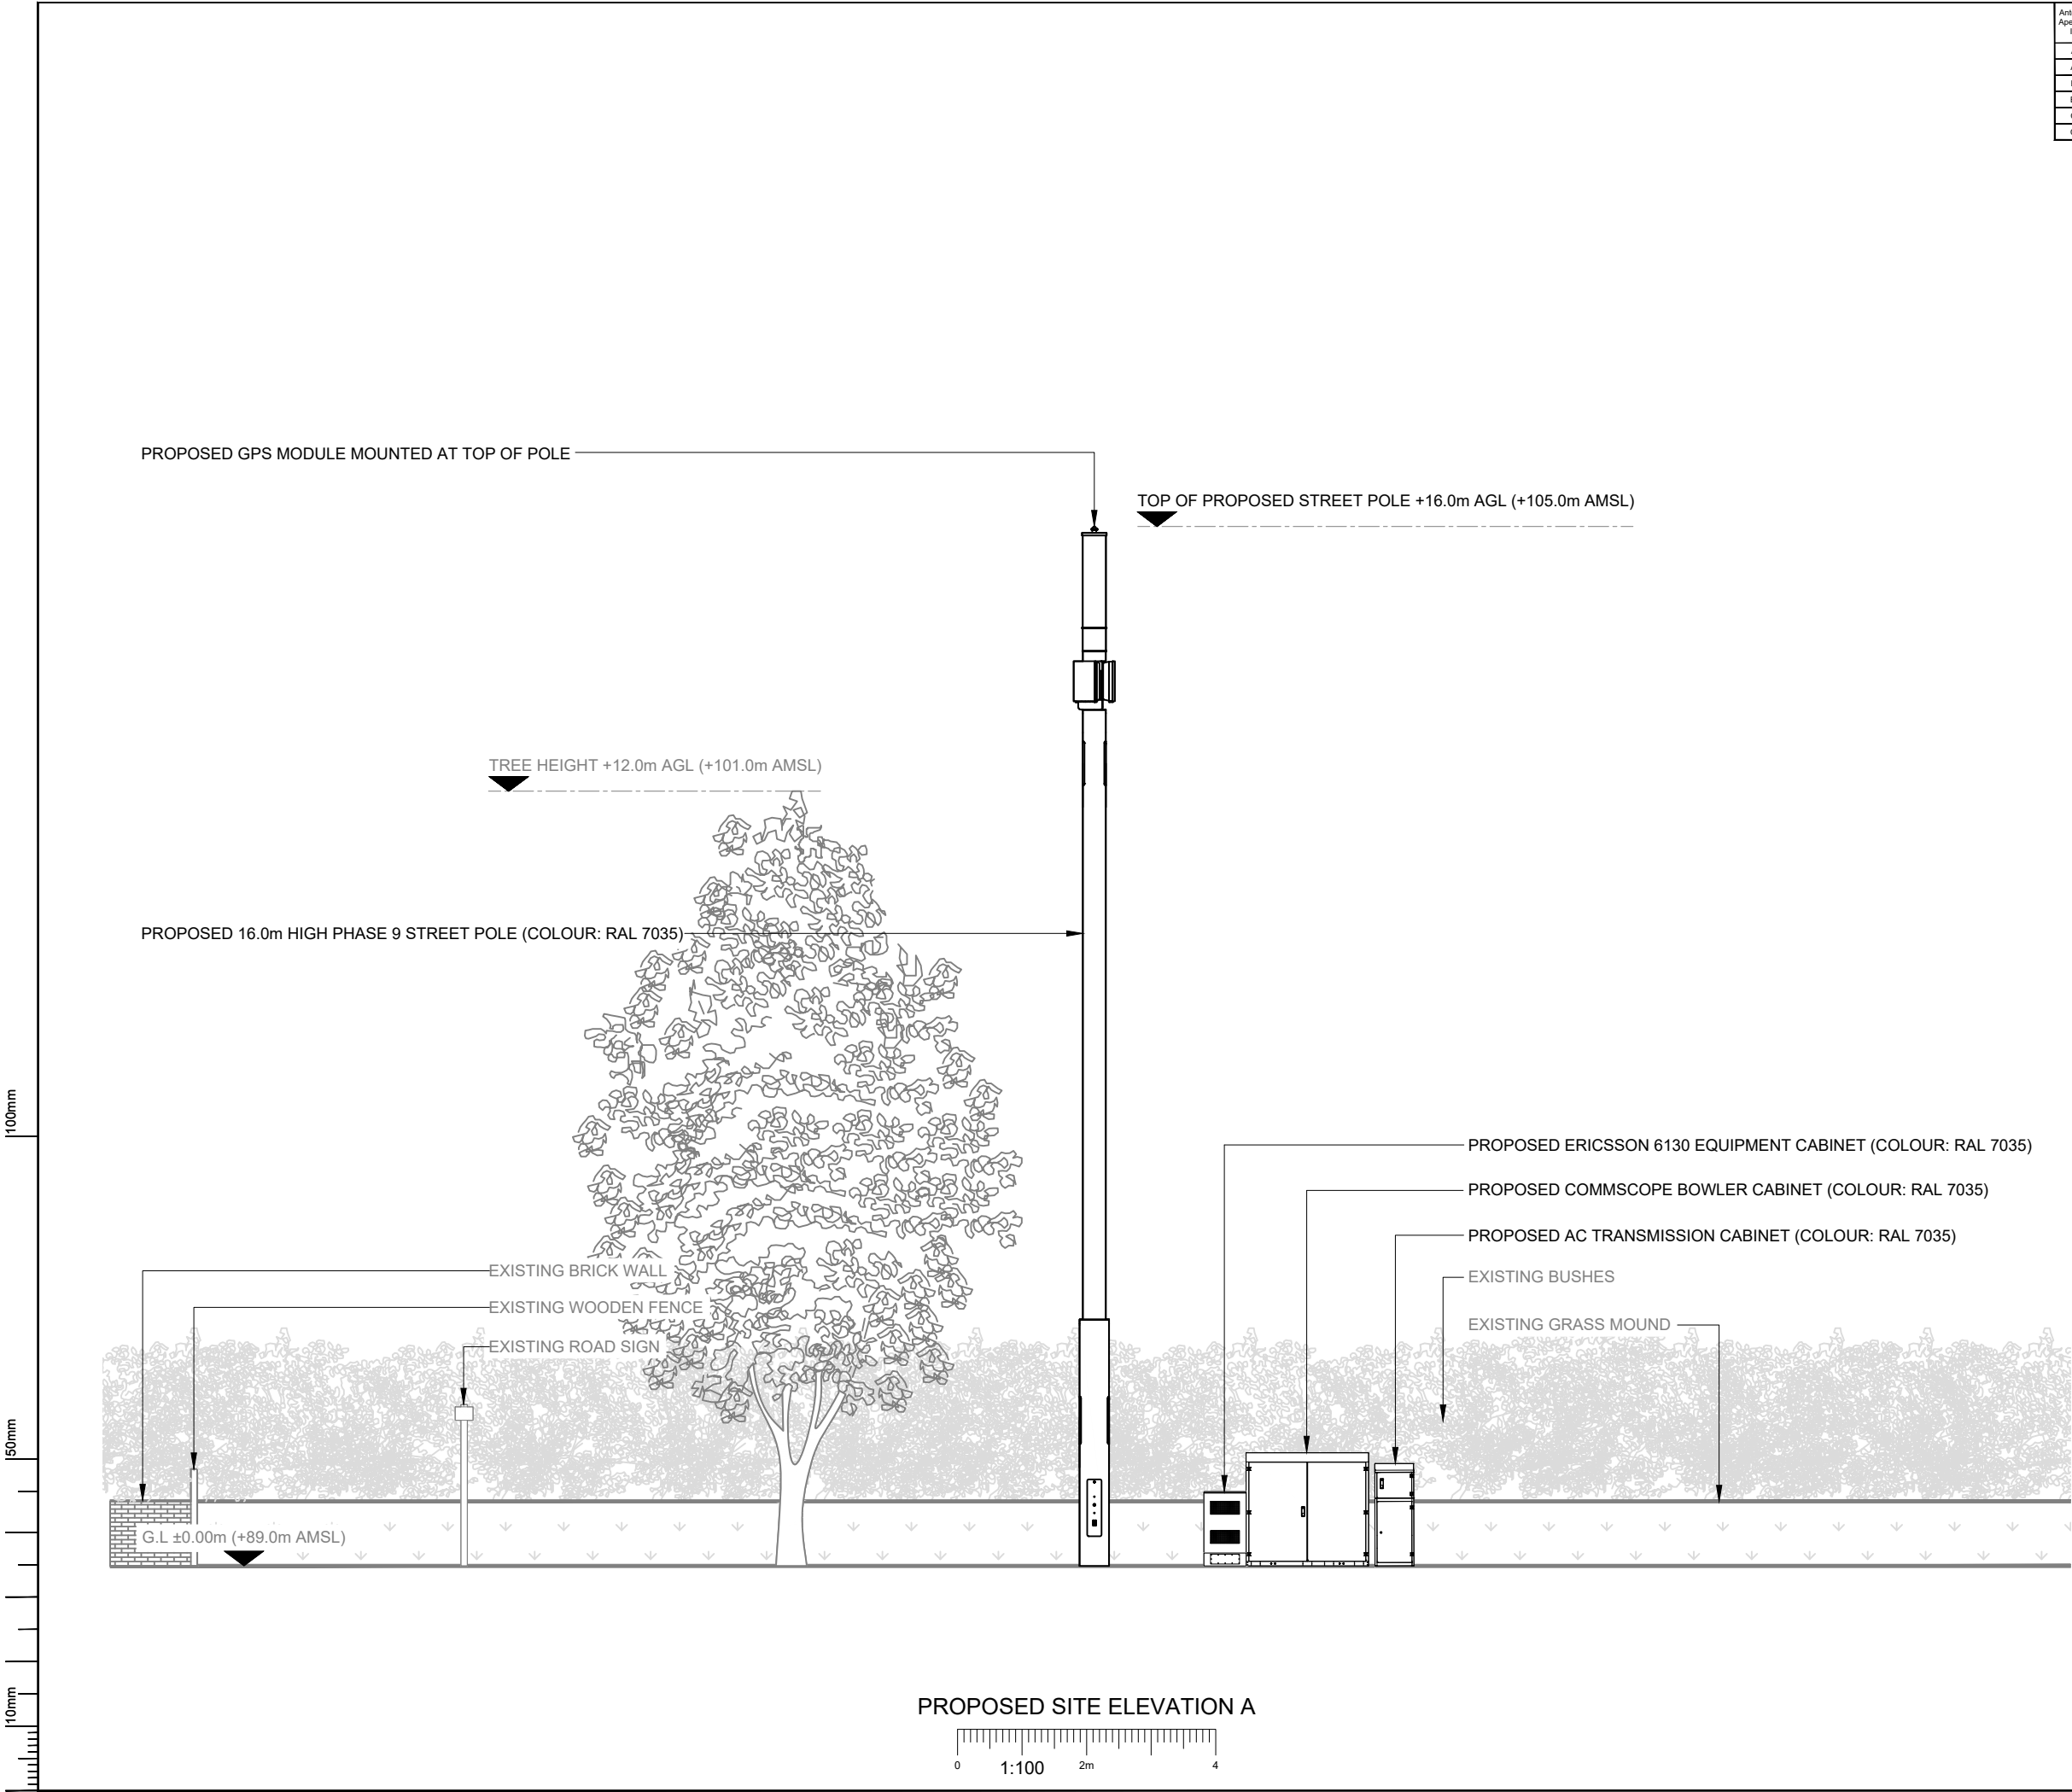

Antenna Aperture ID	Proposed 4G/5G Bearing
A1	30°
A2	30°
B1	150°
B2	150°
C1	270°
C2	270°

NOTES:

1. ALL DIMENSIONS IN MM UNLESS OTHERWISE NOTED.

A	Issued for Planning	JWO	RWB	14.11.22
REV	MODIFICATION	BY	CH	DATE

CK Hutchison
Networks (UK)
Limited

450 Longwater Avenue,
Green Park,
Reading,
RG30 3UR

Design Consultant & Principal Contractor:



Great British Communications
Lapwing House, Block 3 Forward Point,
Ton House Lane, Widnes, Cheshire, WAB 0SL
t. 44 (0)151 420 4128
www.gbcservices.co.uk

Site Name:
MAINWAY

3UK Nominal ID:
MAN21918

Address:
MAINWAY
MIDDLETON, ROCHDALE
MANCHESTER
GREATER MANCHESTER
M24 1PP

Title:
265 PROPOSED SITE ELEVATION

Project:
UNILATERAL SW

Purpose of Issue:
PLANNING

MBNL/TM/H3G Cell ID:
MAN651/TBC/M1370

Drawing No:
MAN21918_MAN651_TBC_M1370_GA_REV_A

Issue:
A