




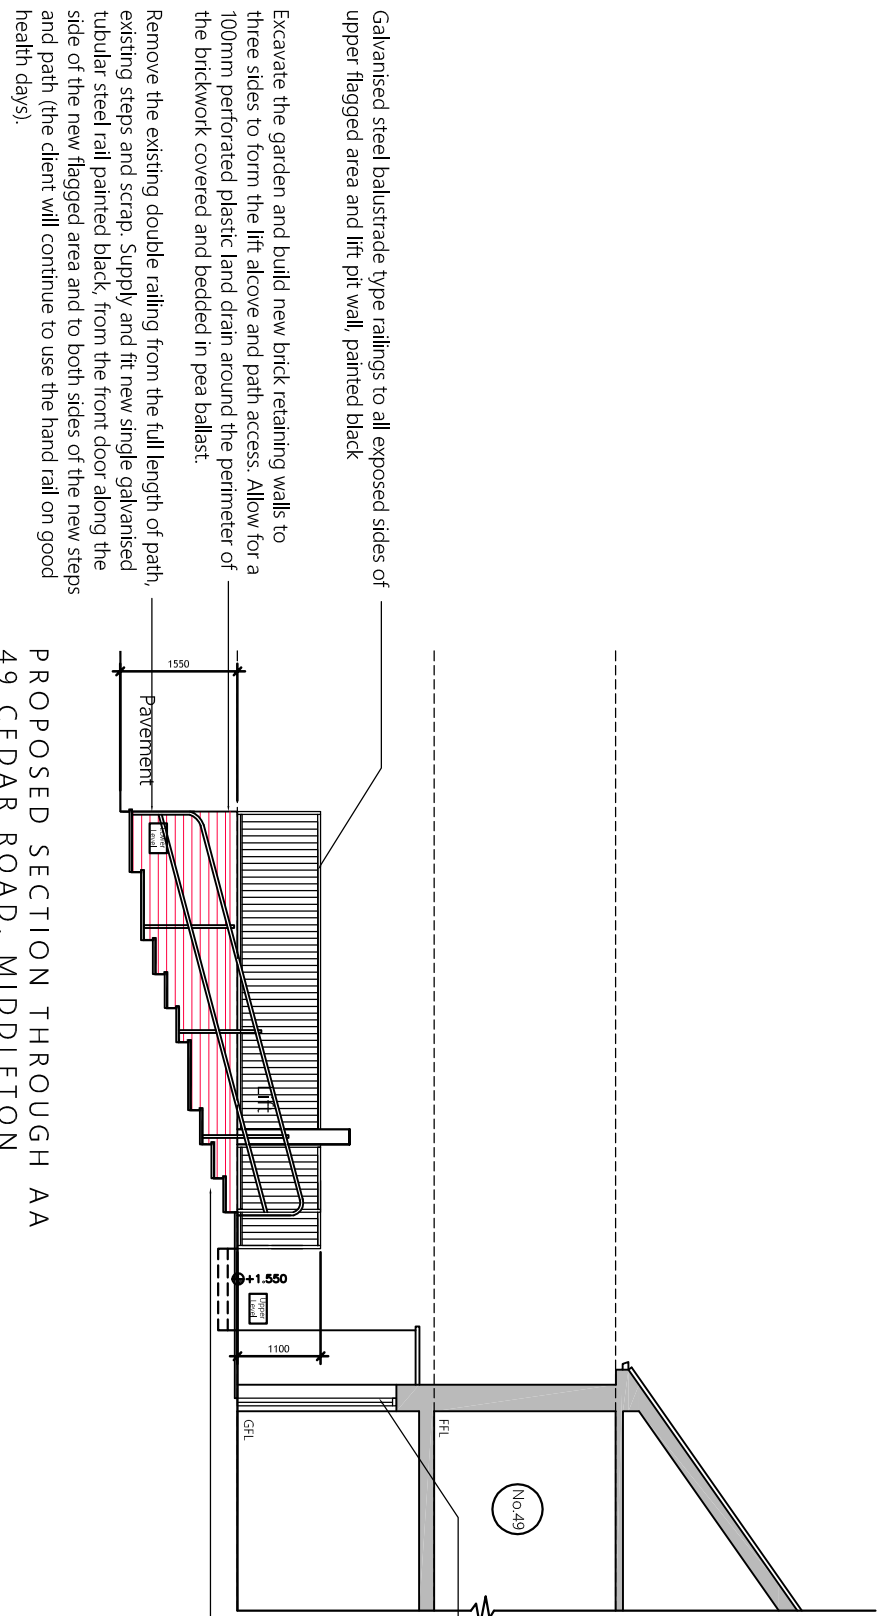


PROPOSED SECTION THROUGH AA
49 CEDAR ROAD, MIDDLETON

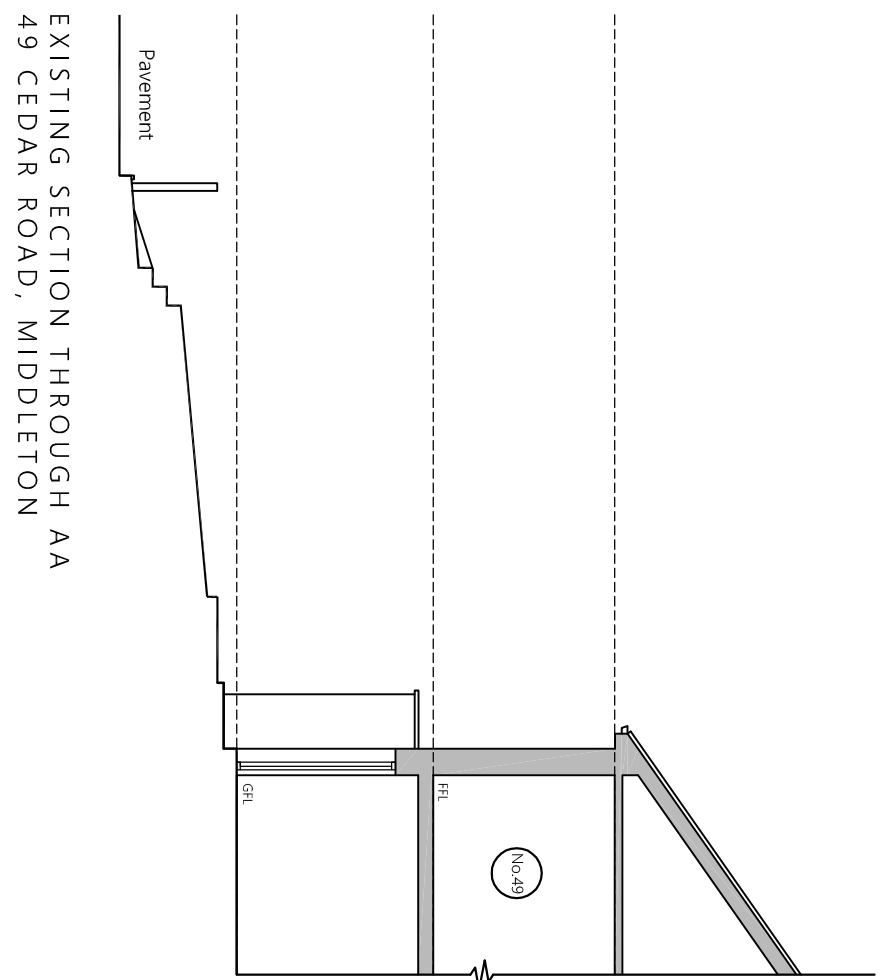


EXISTING SECTION THROUGH AA
49 CEDAR ROAD, MIDDLETON

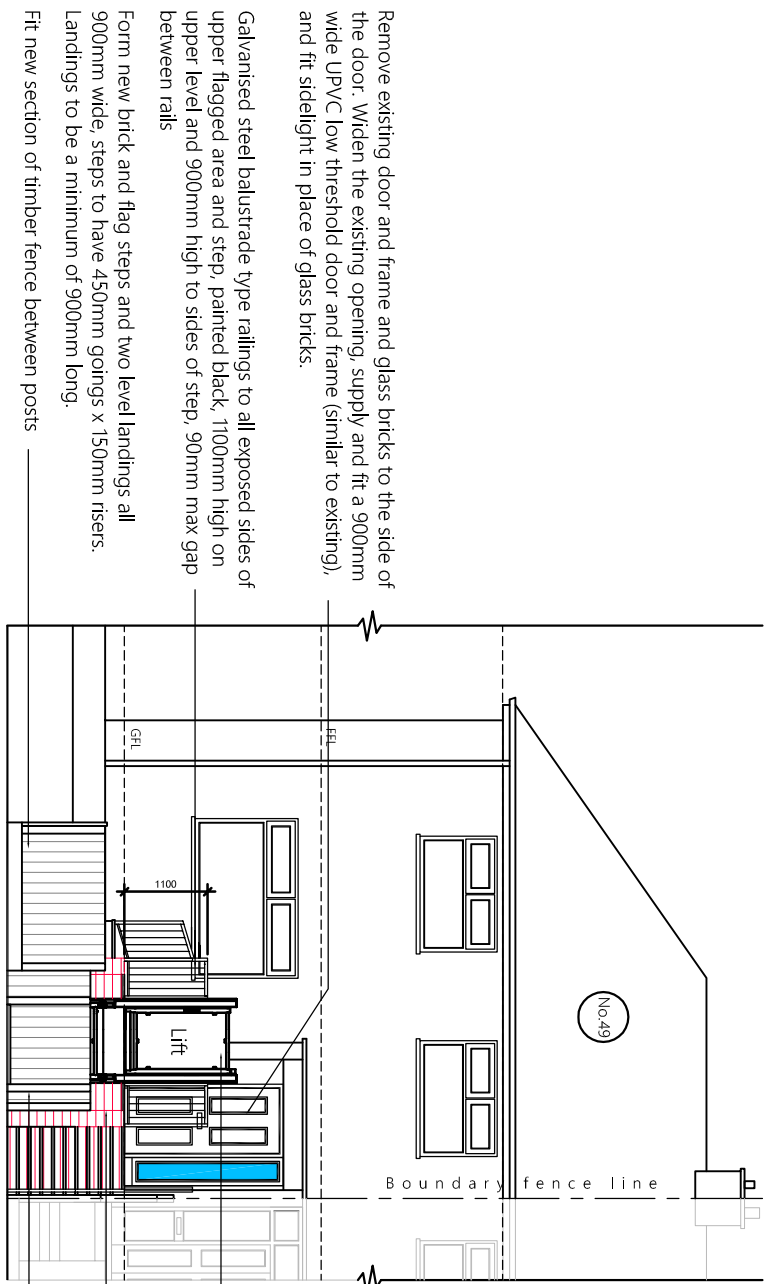


PROPOSED SOUTH ELEVATION
49 CEDAR ROAD, MIDDLETON

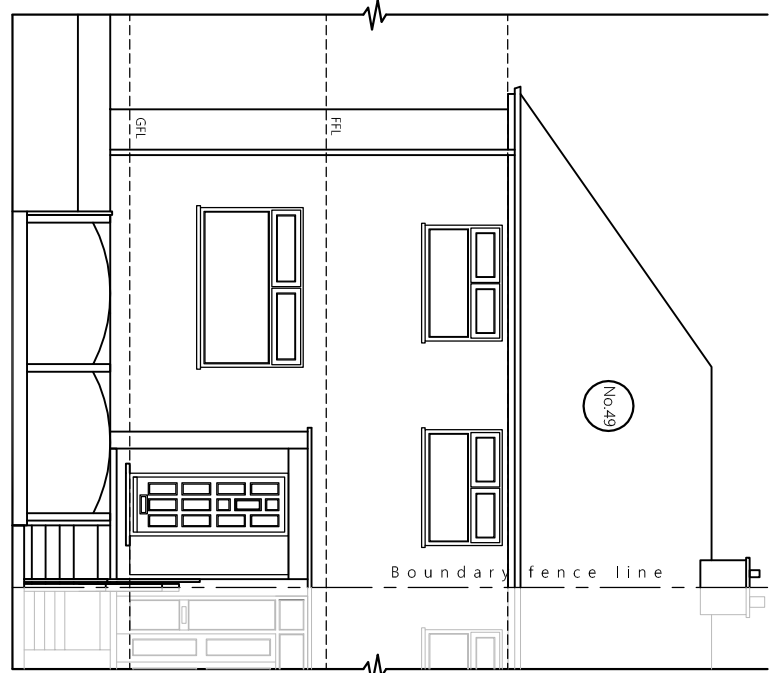


EXISTING SOUTH ELEVATION
49 CEDAR ROAD, MIDDLETON

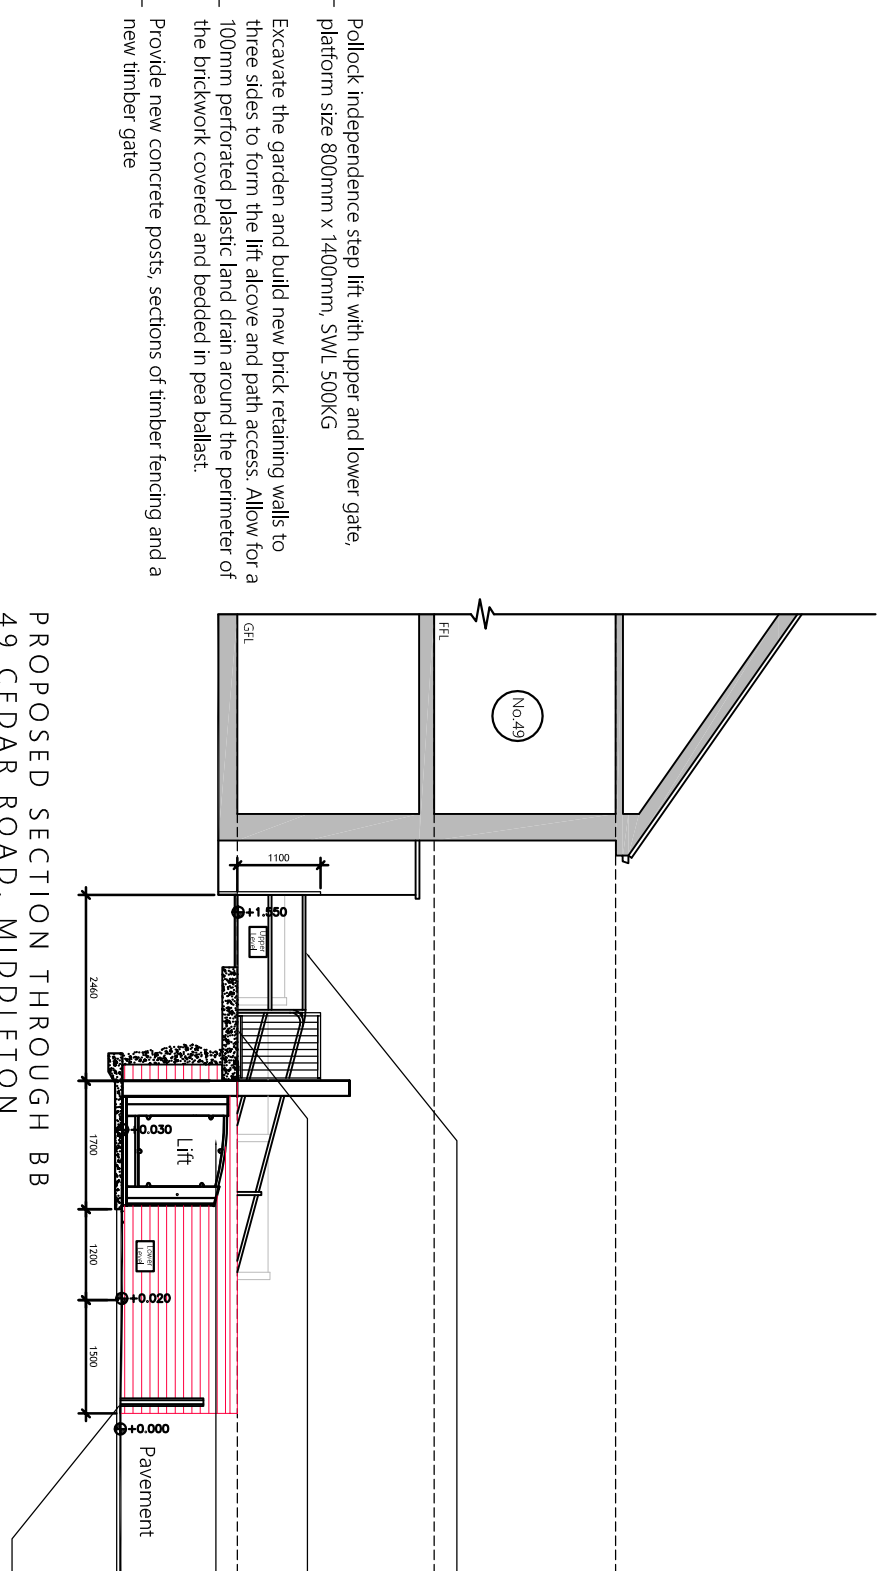

PROPOSED SECTION THROUGH BB
49 CEDAR ROAD, MIDDLETON

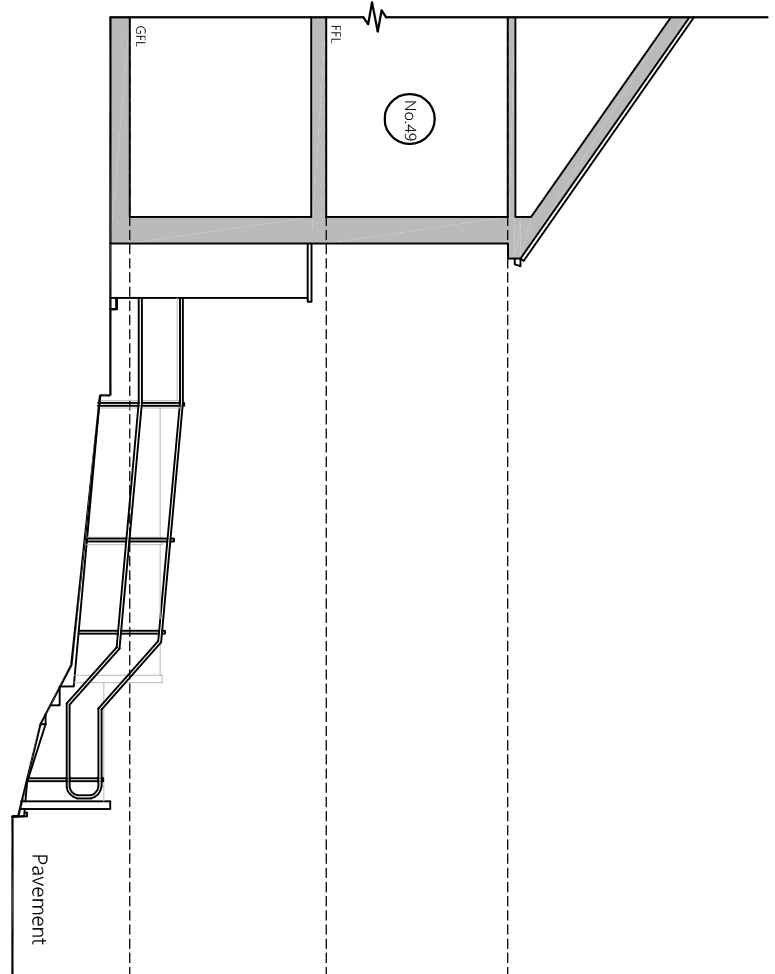

EXISTING SECTION THROUGH BB
49 CEDAR ROAD, MIDDLETON

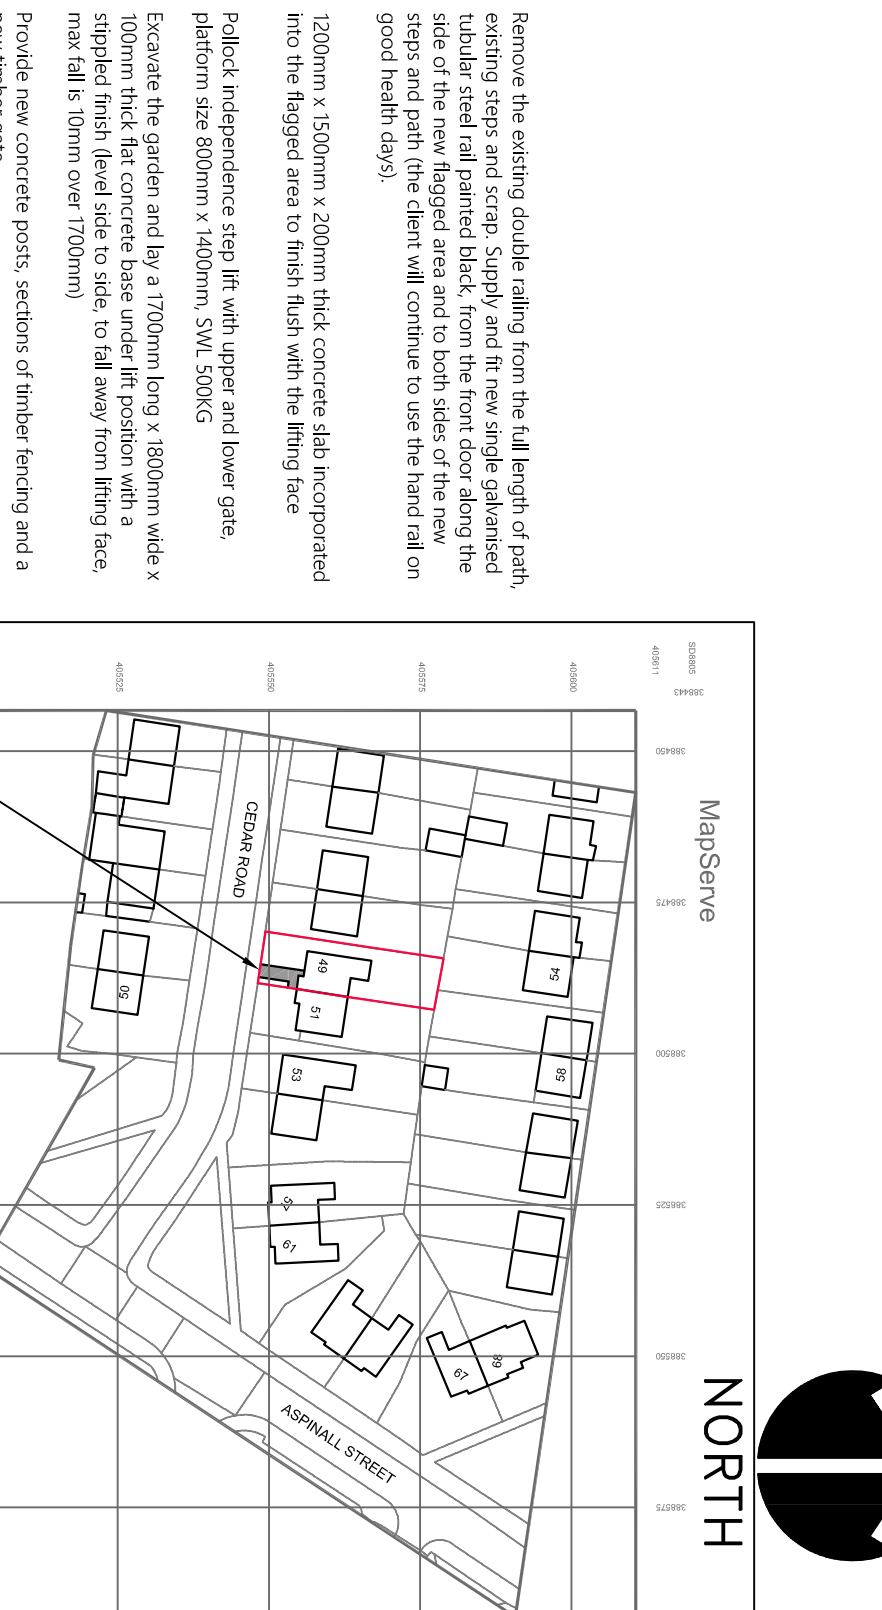

Site Location Scale 1:1250



Block Plan Scale 1:500

