




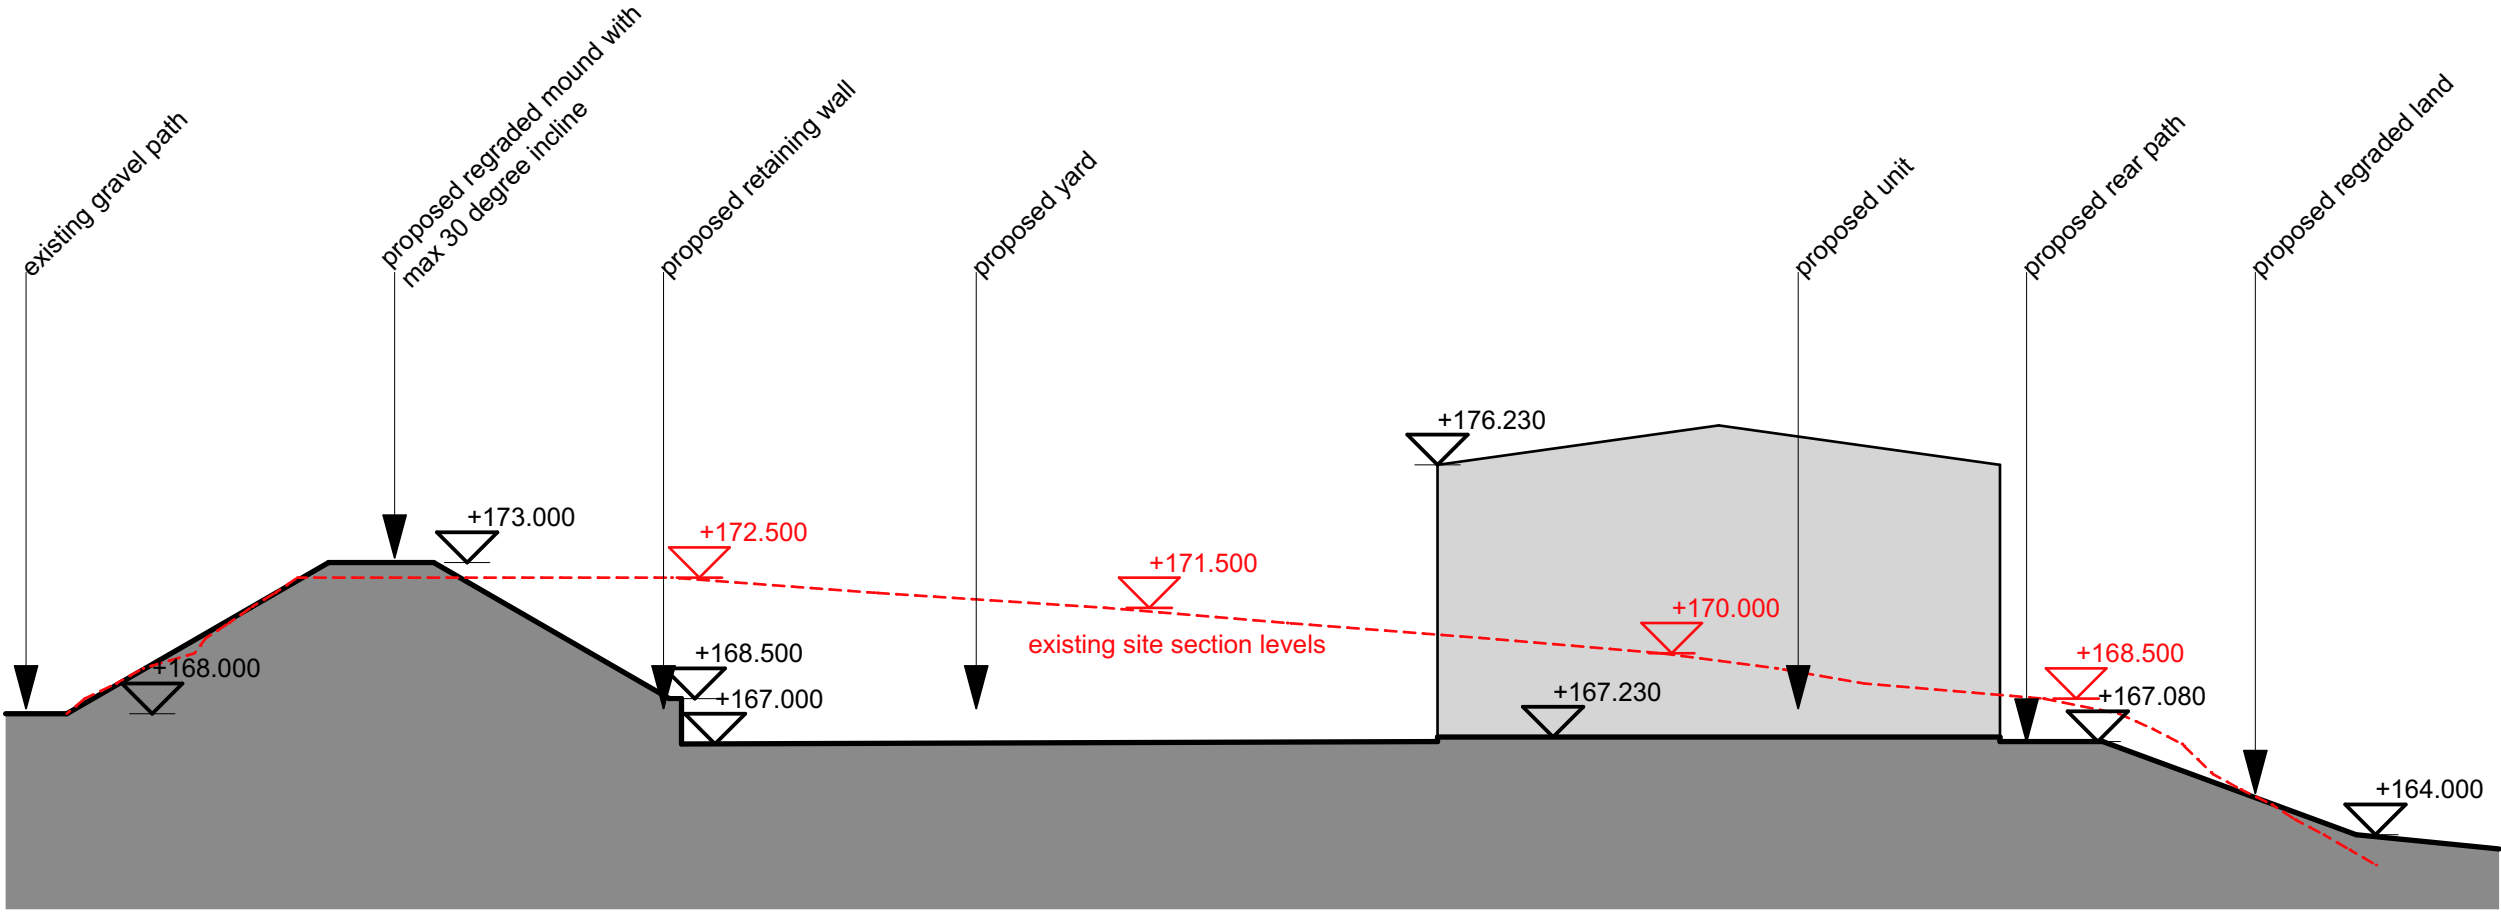

section A-A 1:250

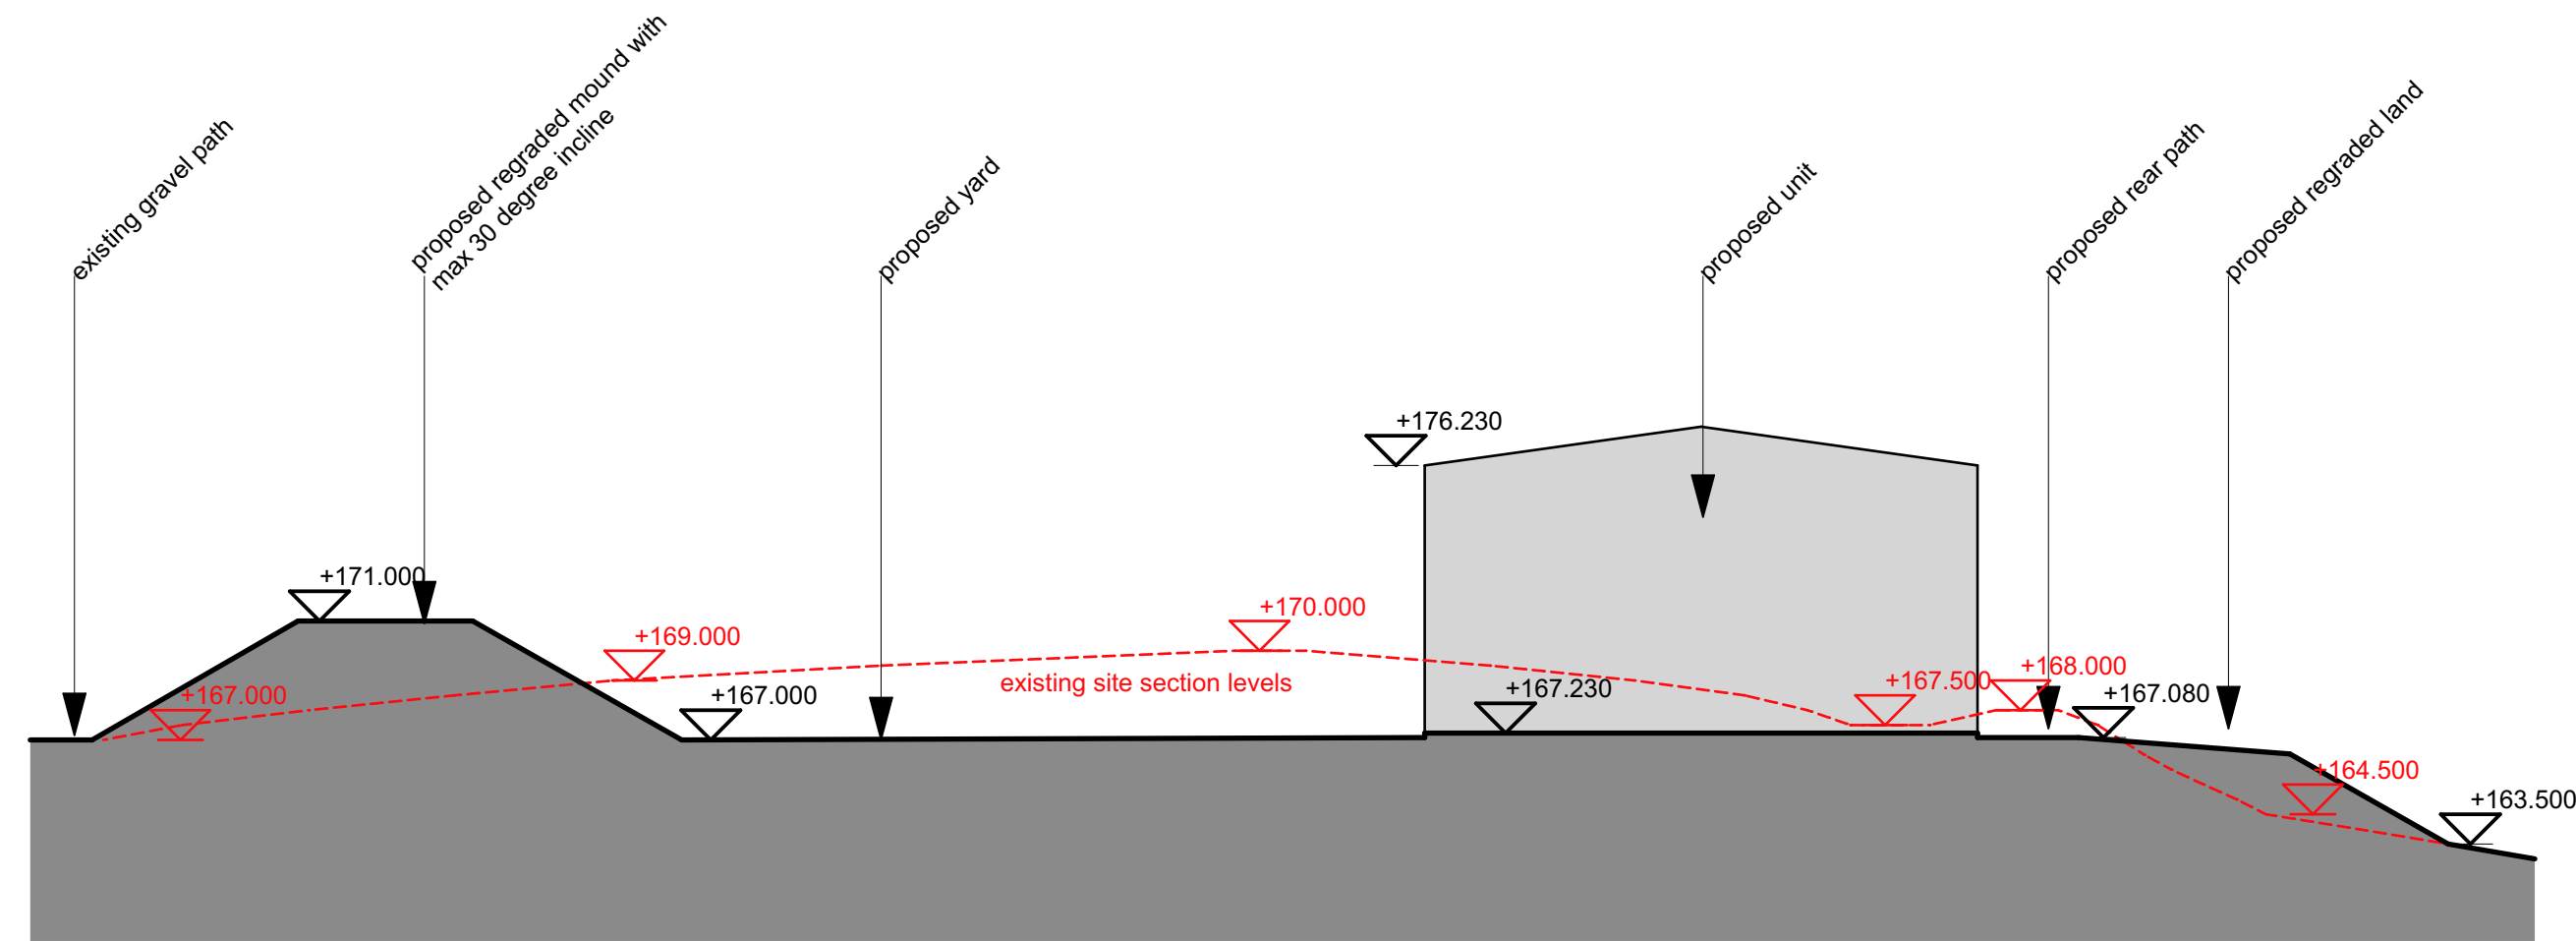


section B-B 1:250

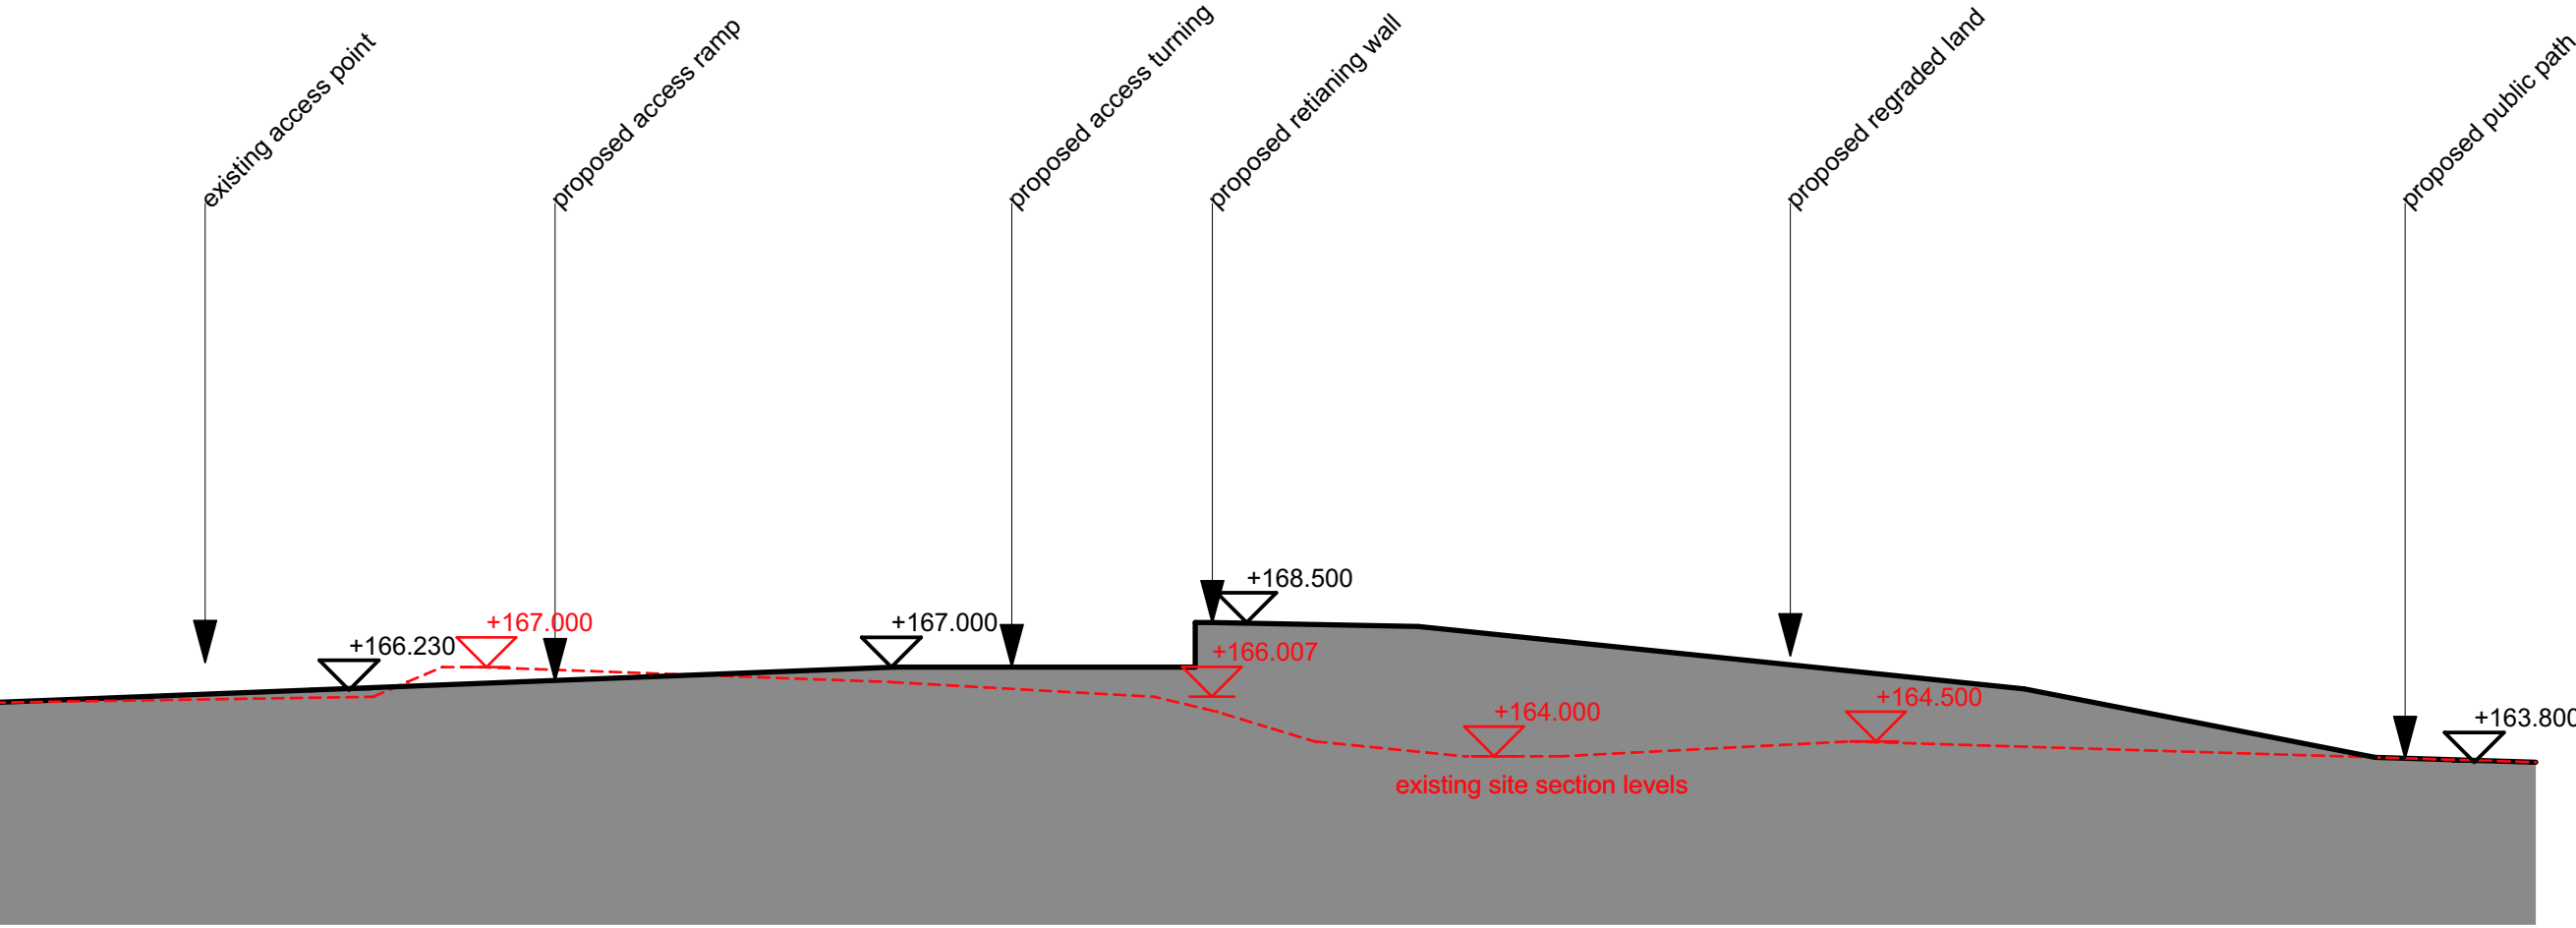

section C-C 1:250



site plan 1:500

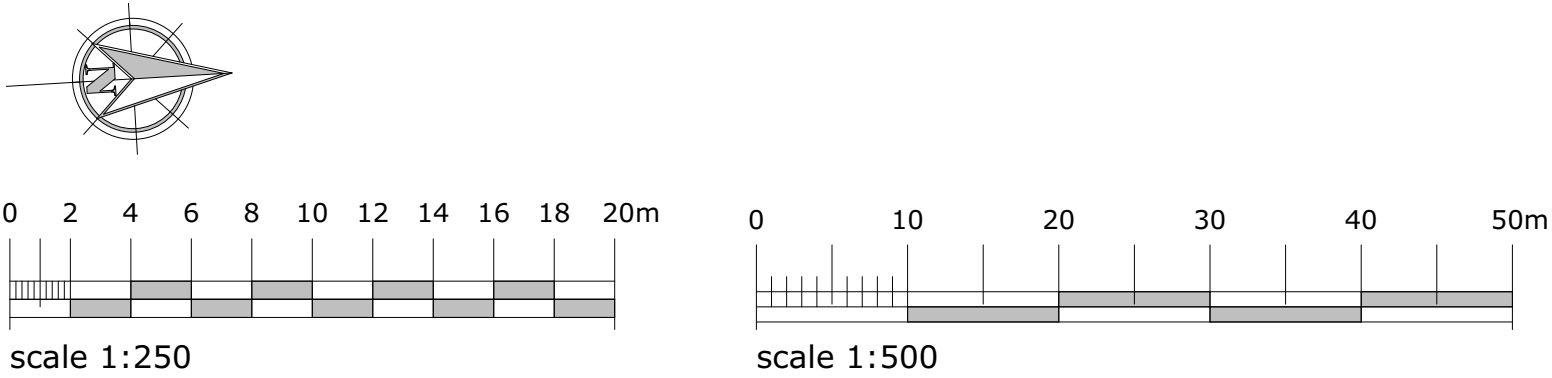

campbelldriverpartnership
architects

client: supashed

project: genesis business park

cowm top lane rochdale

sheet: proposed site sections

job no:	22.113	dwg no:	009	A
---------	--------	---------	-----	---

scale: 1:250, 1:500 @ A1
date: 27.01.23
drawn: lg
capricorn park
blackwater road
blackburn bb1 5qr
t: 01254 297700
e: design@cdpartnership.co.uk