



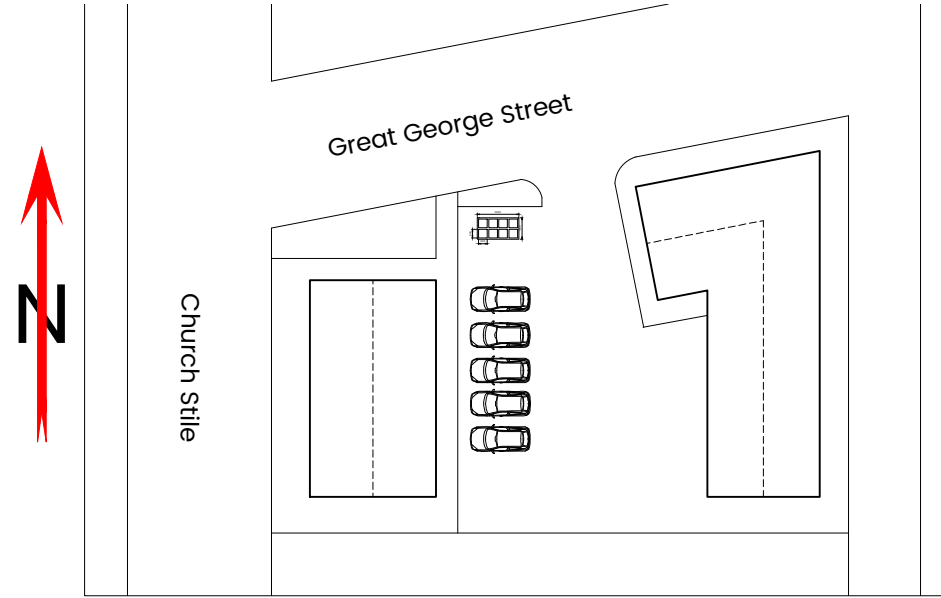

SITE PLAN

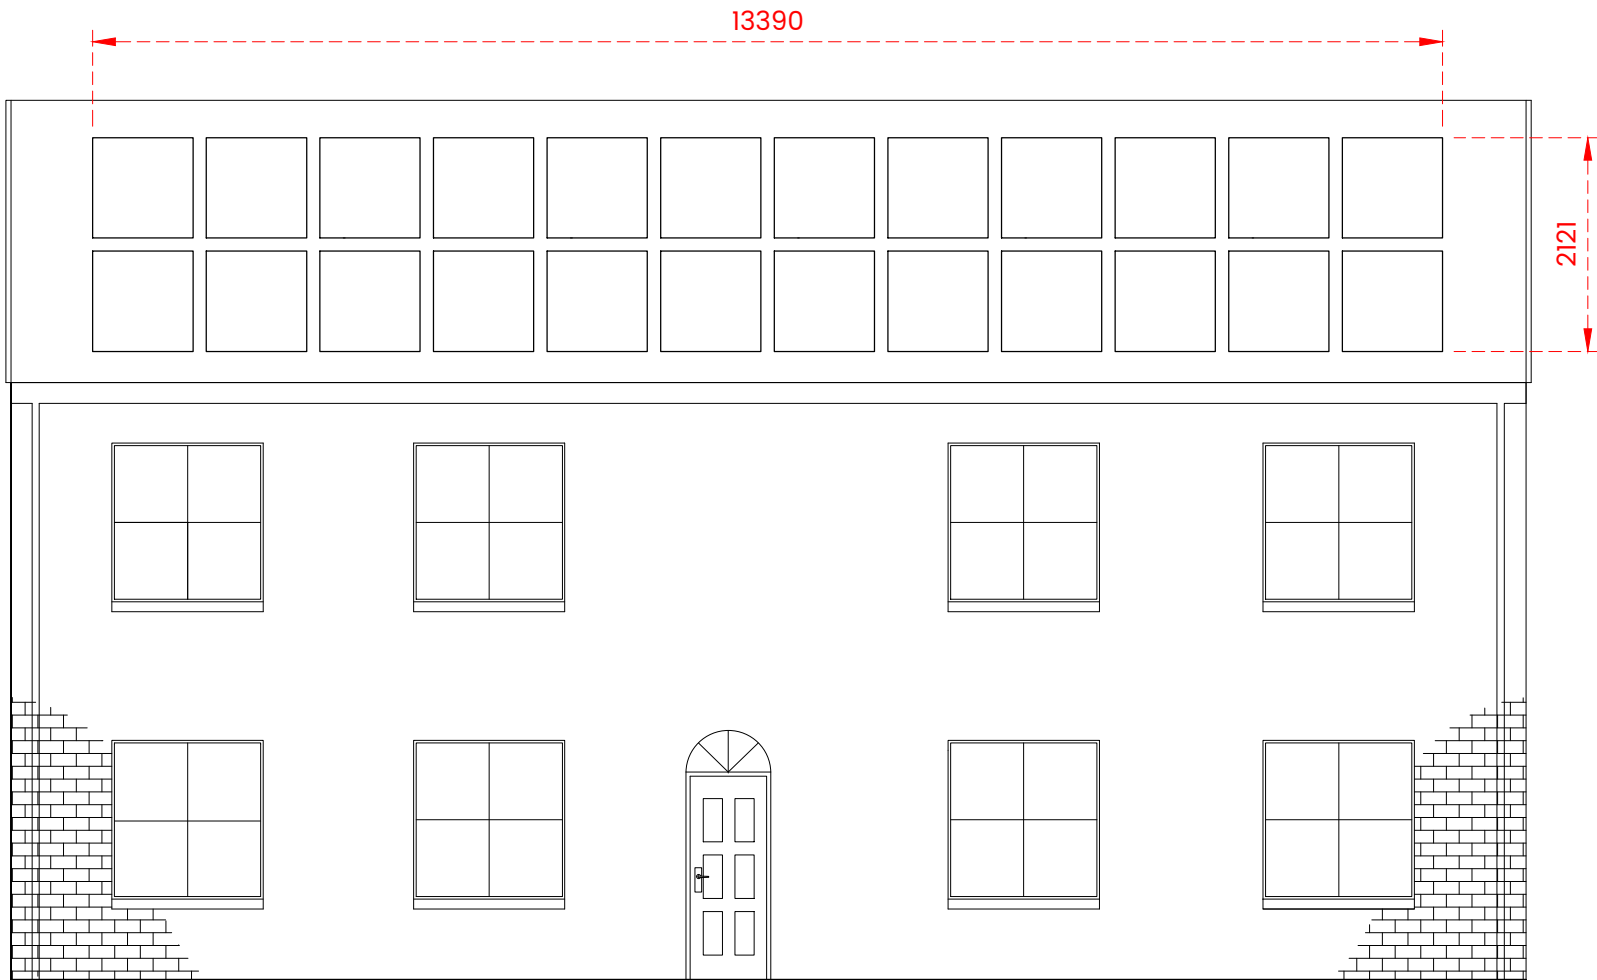


PROPOSED NORTH ELEVATION




PROPOSED WEST ELEVATION



PROPOSED SOUTH ELEVATION

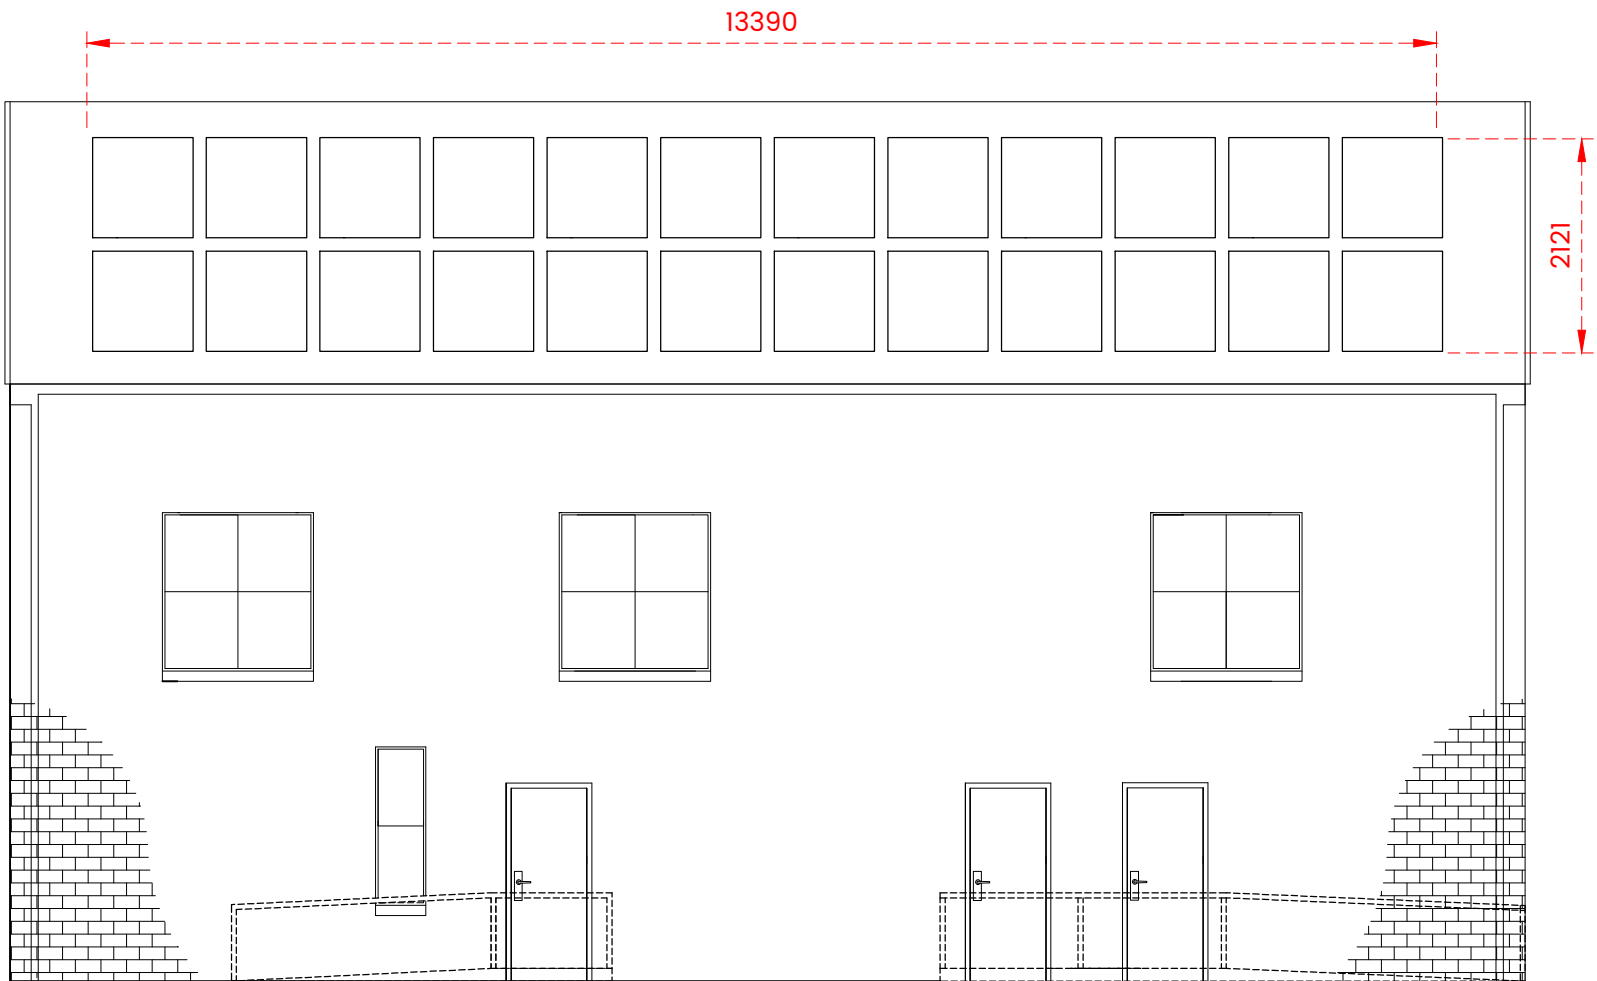

PROPOSED EAST ELEVATION

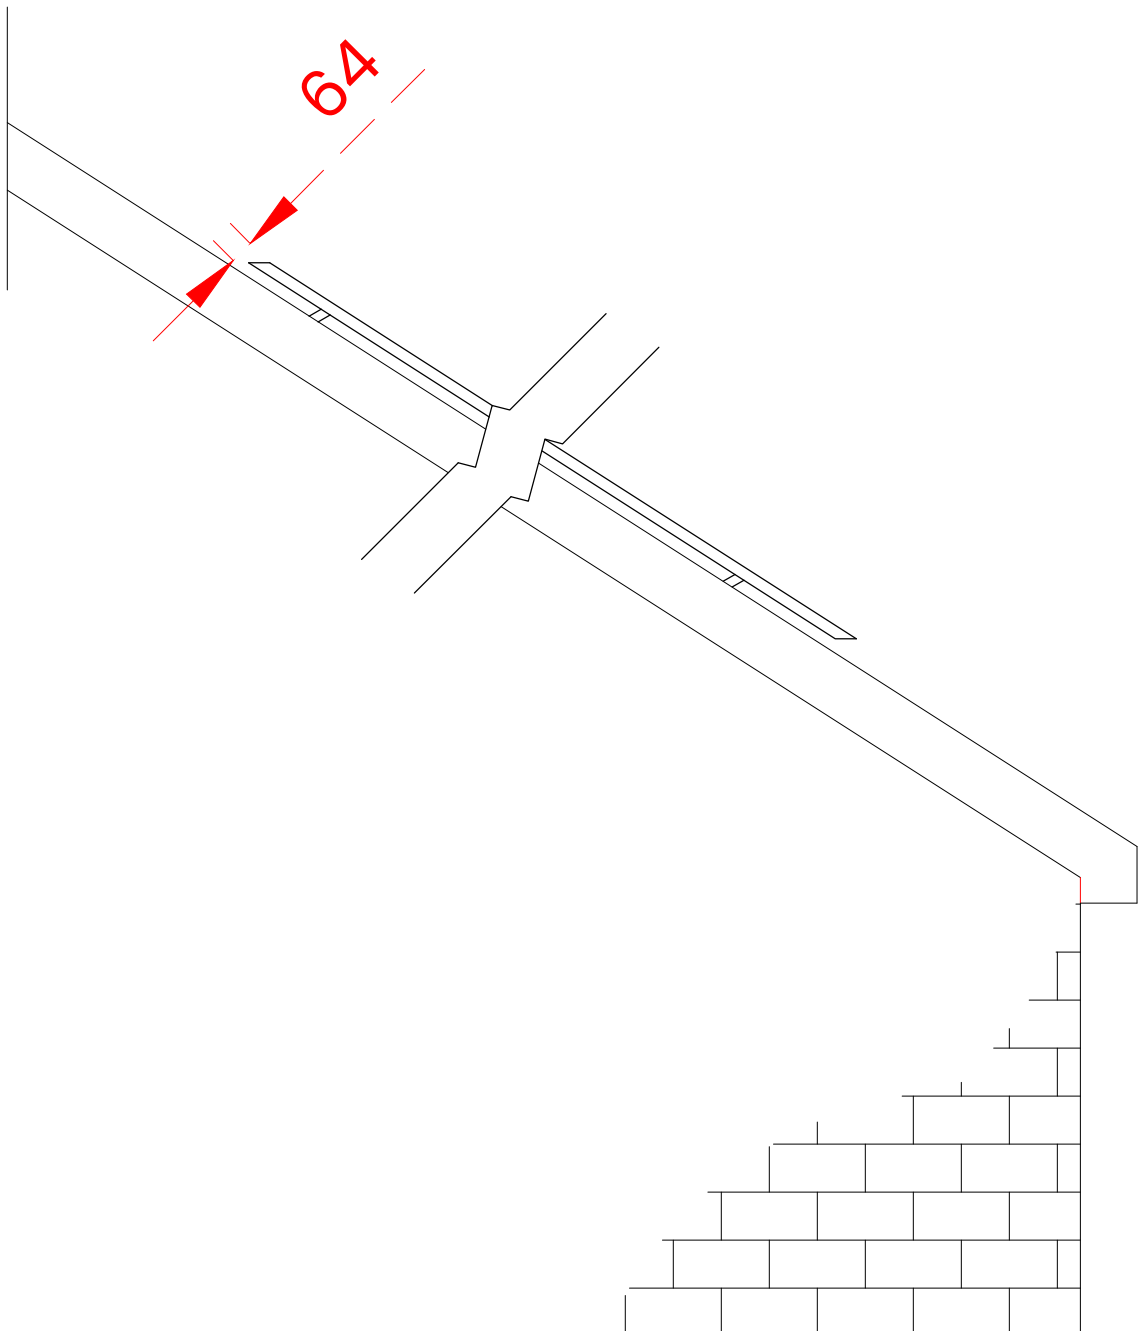

SOLAR PANEL CROSS SECTION EAVES AND RIDGE HEIGHT @ 1 - 20

NOTES:
This drawing is Copyright of Anderton Gables
No scaling, dimensions, areas, etc. other than those figured are to be taken from this drawing. All dimensions to be checked on site by the contractor and such dimensions are their responsibility
This drawing is for use at the named location and for the stated purpose only and as such should not be used at any other location or for any other purposes
All work must comply with relevant British Standards and Building Regulation requirements
Any drawing errors and/or omissions are to be reported to the Designer
This drawing is to be read in conjunction with any other Designers or other Consultants information

AG Built Environment Consultancy
RICS
PRESTON | 01772 562800
Thomas Carter House, 82 Cross Street, Preston, Lancashire, PR1 3LT
MANCHESTER | 0161 696 3019
Canado House, Suite G, Chepstow Street, Manchester, M1 5FW
LIVERPOOL | 0151 632 3550
Avenue HQ, Floor 2, 4 St. Pauls Square, Liverpool, L3 9SJ
W andertongables.co.uk
E info@andertongables.co.uk
A Removal of red edge boundary. 01/02/22

Project Location:
St. Chad's House,
32 Church Stile,
Rochdale
OL16 1QE

Drawing Title:
Solar Panel Locations and Sections

Drawing Status: PLANNING PERMISSION
Scale: 1:100
Size: A1
Date: 01/23
Drawn By: BH
Check By: DA

Job No: AG22/0397
Draw No: 04
Revision: A