


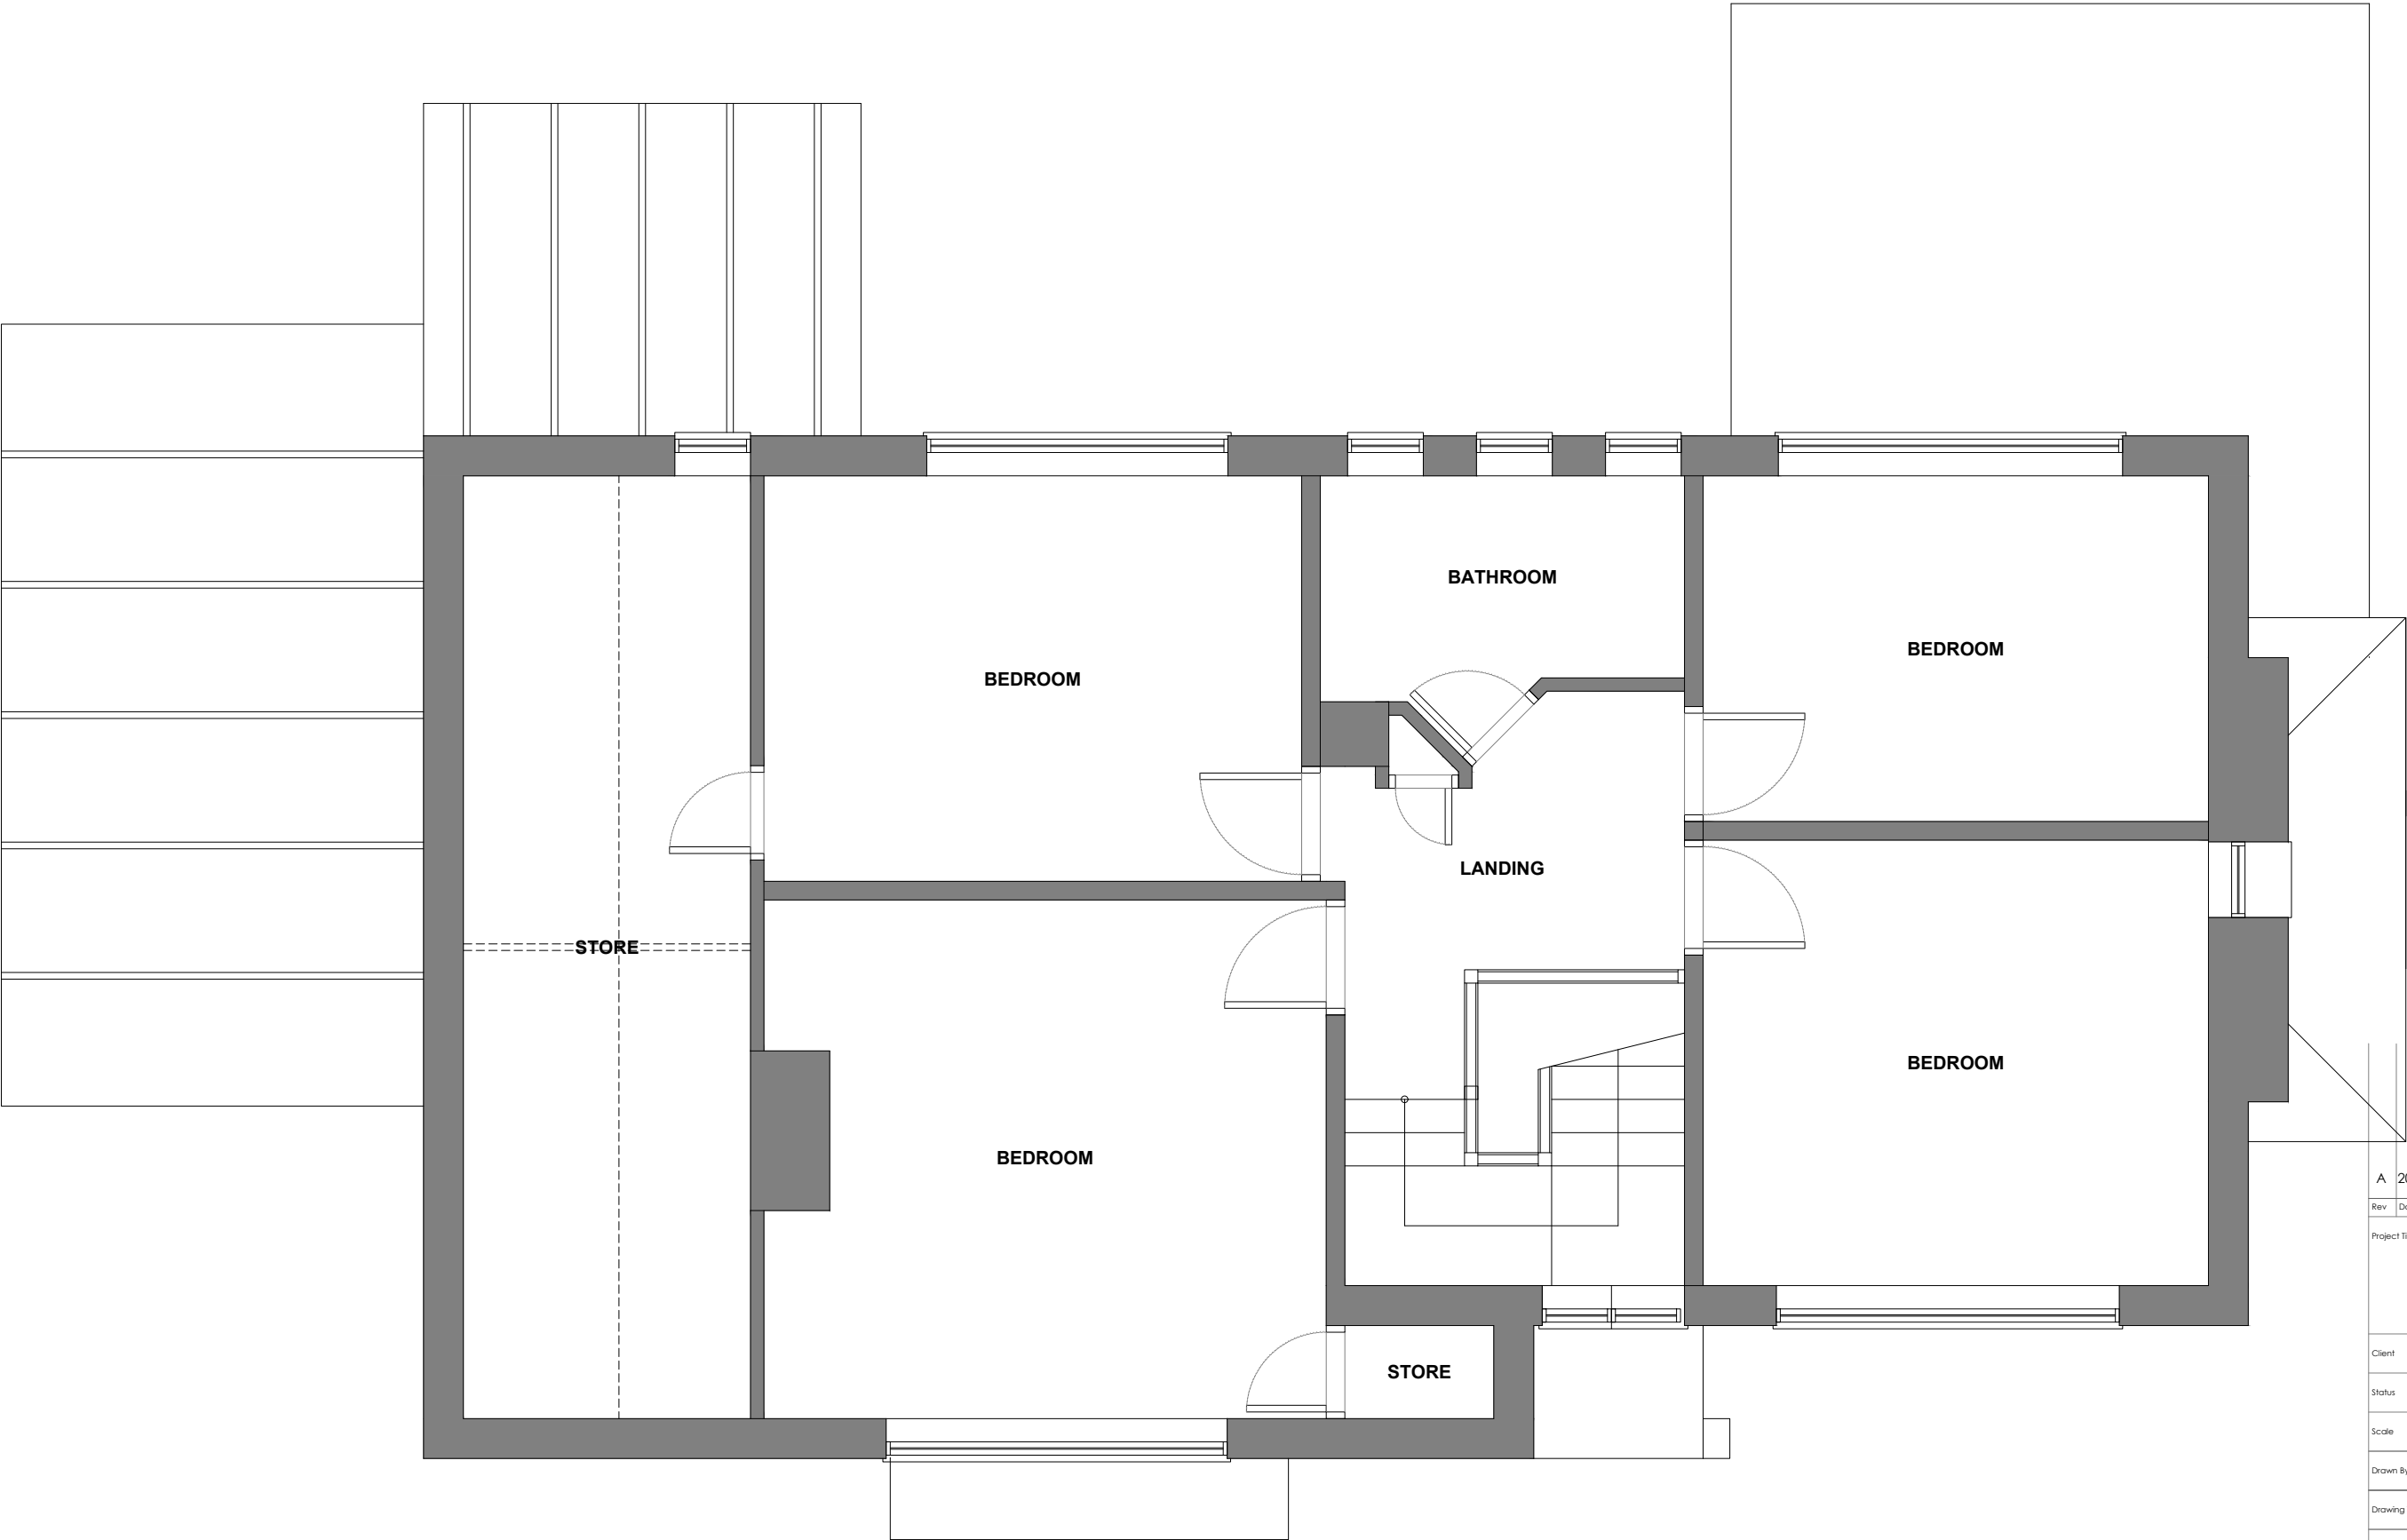

EXISTING FIRST FLOOR PLAN

A	20.12.23	Car port shown.		SFW	PDP	
Rev	Date	Description			Rev By	Ch'd By
Project Title		HOME REMODEL & EXTENSION				
		3 THE CLOSE MIDDLETON ROCHDALE M24 2QN				
Client		MR HAMPSON				
Status		PLANNING				
Scale		1:50	Drawing Size		A3	
Drawn By		SFW	Checked By	PDP	Date 11/23	
Drawing Title		EXISTING FIRST FLOOR PLAN				
Job-Dwg No		538ROC-103A				
ABODE MANCHESTER 0161 711 0858 No.1 Spinningfields, WeWork (Abode) Quay Street, Manchester, M3 3JE LONDON 020 3053 8255 1 Knightsbridge Green, 7th Floor, Office 7.02 London, SW1X 7NE info@abode-architecture.co.uk www.abode-architecture.co.uk						