

1. Any discrepancy to be reported to the Architect immediately.
2. The Contractor must check all dimensions on site.
3. This drawing, or any part of it, may not be reproduced without the consent of the Architect.

Project

Langley Lane Farm
Langley Lane
Middleton M24 5LJ

Drawing Title

Proposed Ground
Floor Plan


Scale	Date
1:100 @ A3	20.02.23
Drawing No.	Revision
2235/12-200	C

Revision Details


REV A	Utility/room - WC added
REV B	Reconfigure store and closet
REV C	Updated to match elevations 17.12.24

REFURBISHED FARMHOUSE

CONVERTED & INTEGRATED BARN

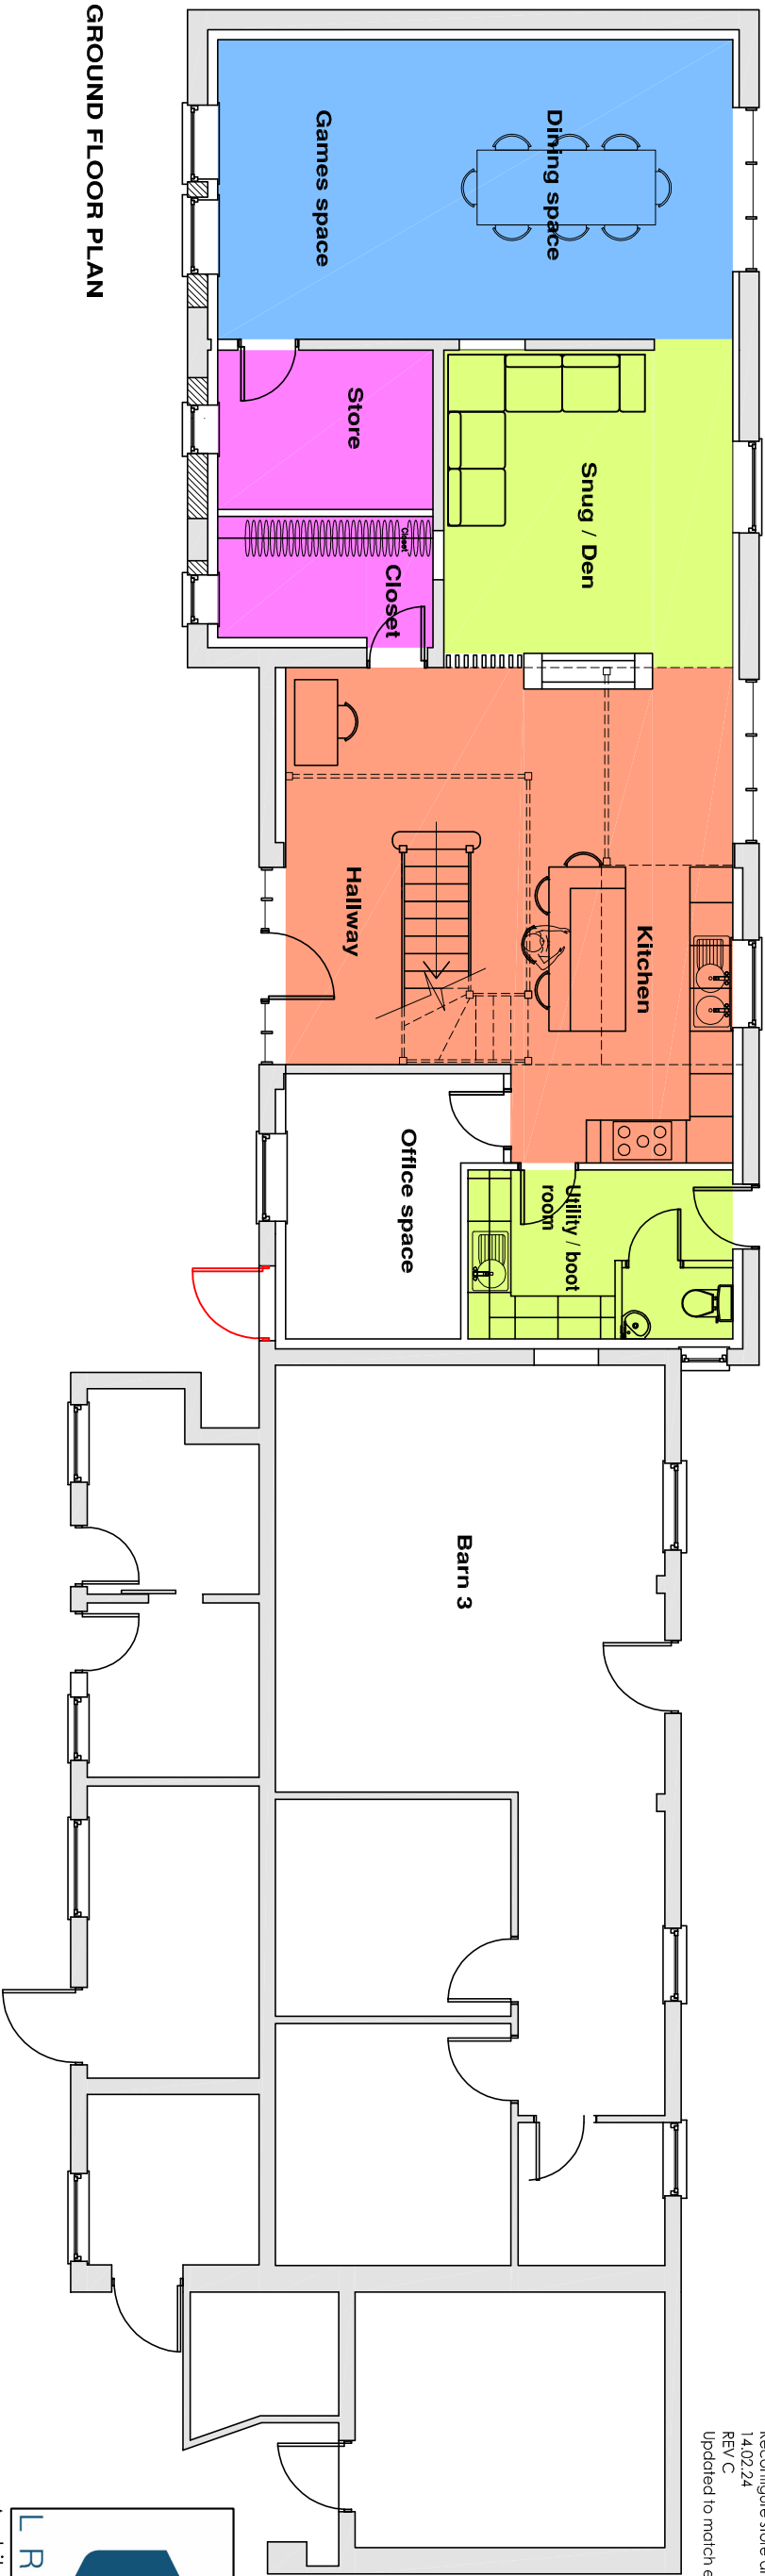

GROUND FLOOR PLAN

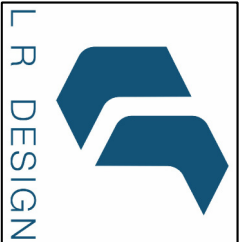

Architectural services

Office 3
131a Bury New Road,
Prestwich
M25 9NX
t. +44(0)161 820 9196
e. project@lr-design.net
www.lr-design.net