





EXISTING FRONT ELEVATION
SCALE - 1:100

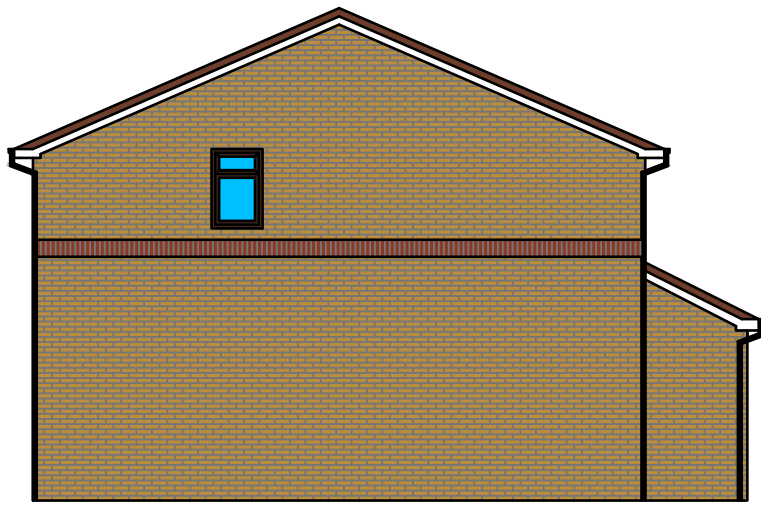

EXISTING SIDE ELEVATION
SCALE - 1:100




EXISTING REAR ELEVATION
SCALE - 1:100

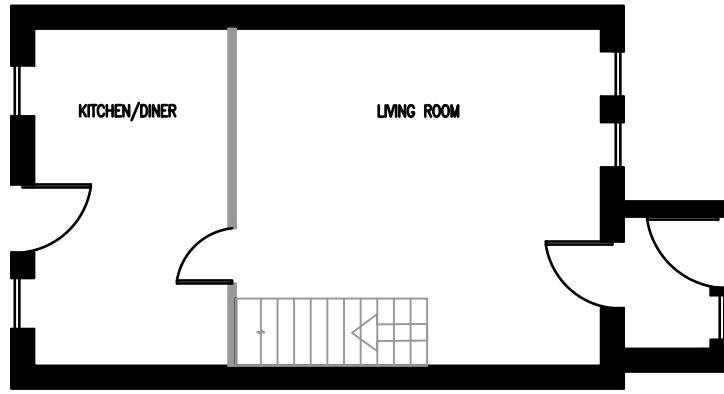


EXISTING GROUND FLOOR PLAN
SCALE - 1:100




PROPOSED FRONT ELEVATION
SCALE - 1:100

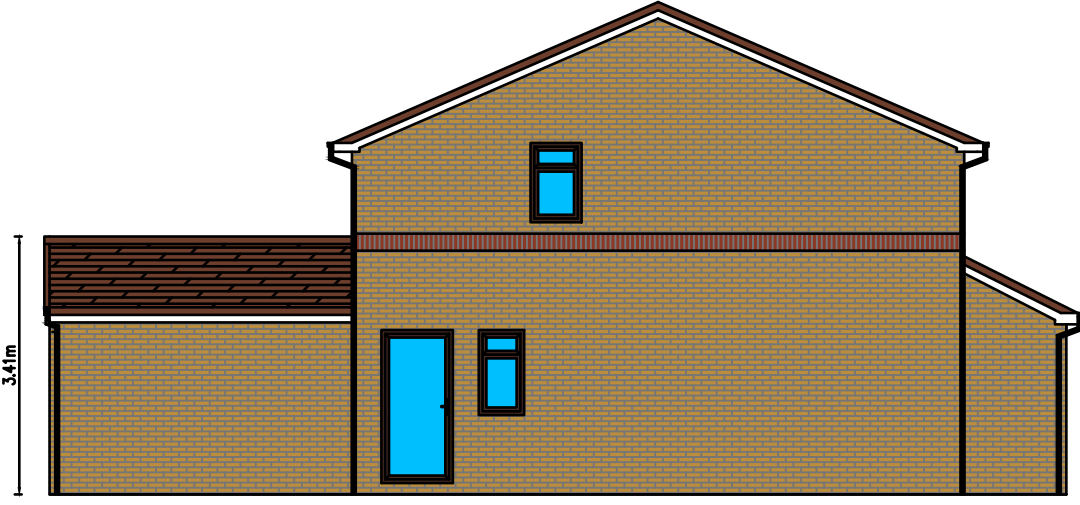


PROPOSED SIDE ELEVATION
SCALE - 1:100

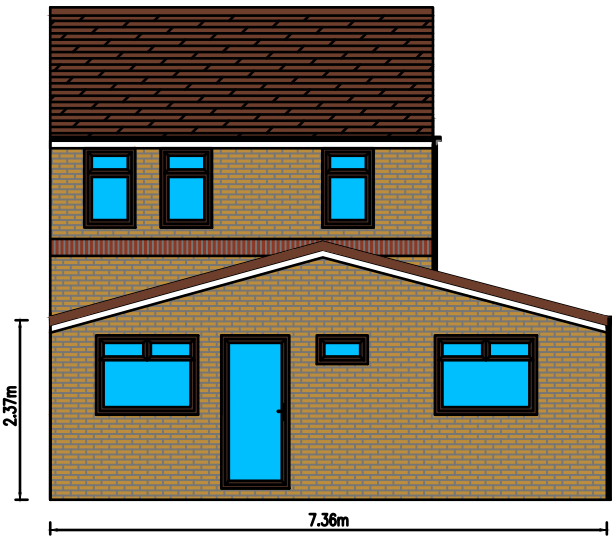


PROPOSED REAR ELEVATION
SCALE - 1:100

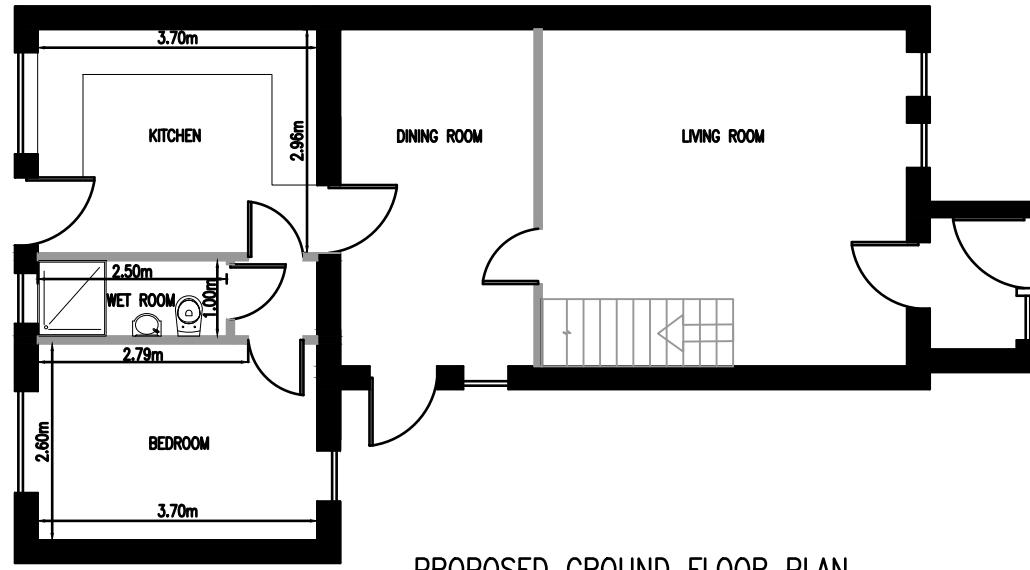


PROPOSED GROUND FLOOR PLAN
SCALE - 1:100

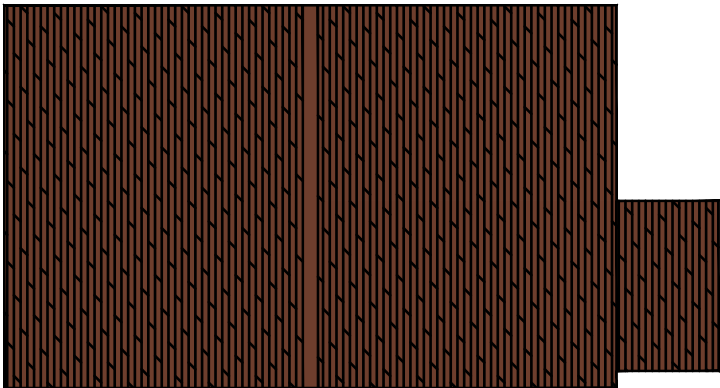


EXISTING ROOF PLAN
SCALE - 1:100

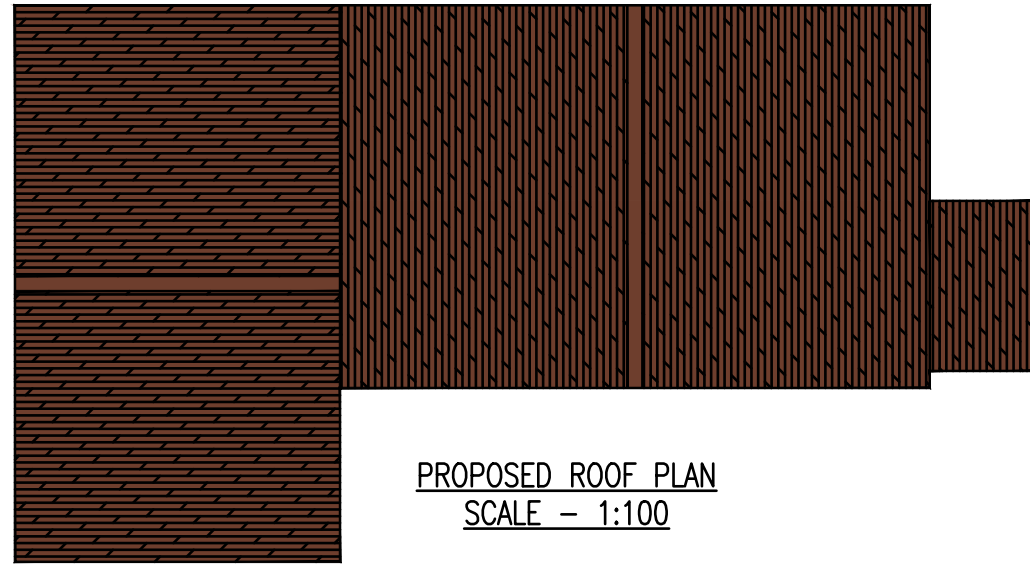

PROPOSED ROOF PLAN
SCALE - 1:100

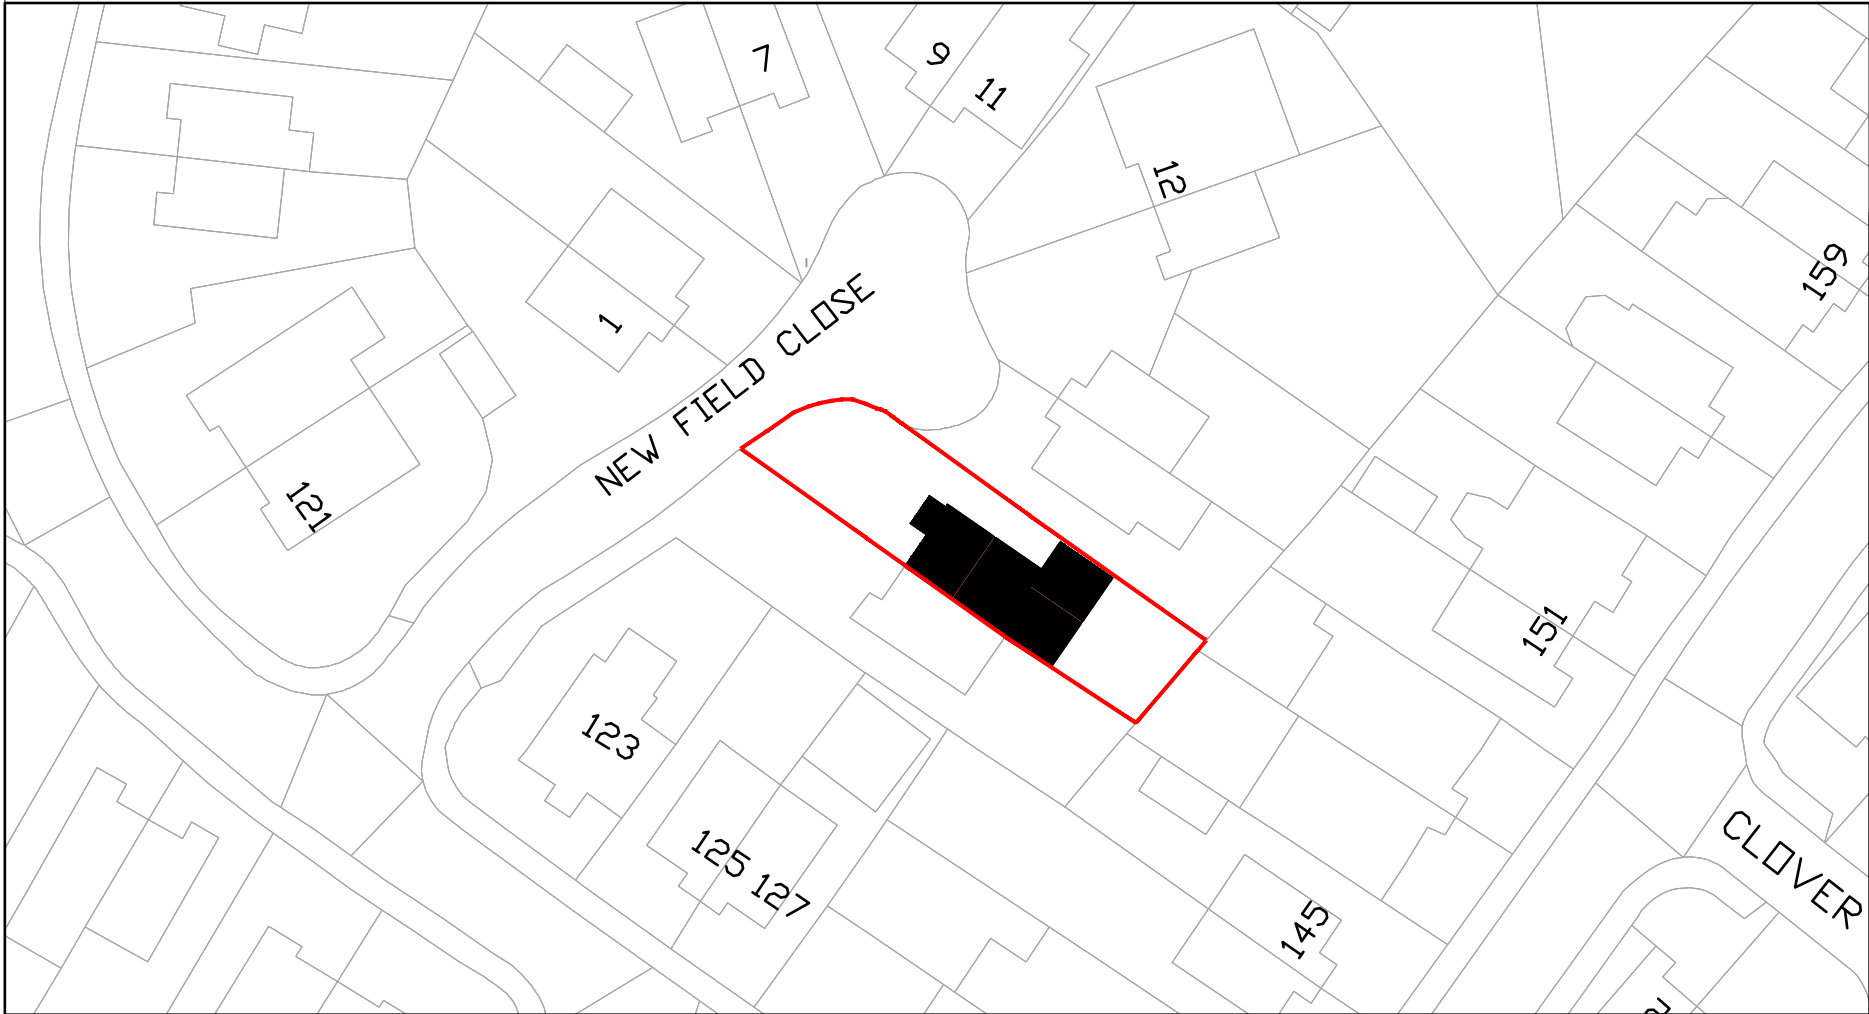

SITE PLAN
SCALE 1:500

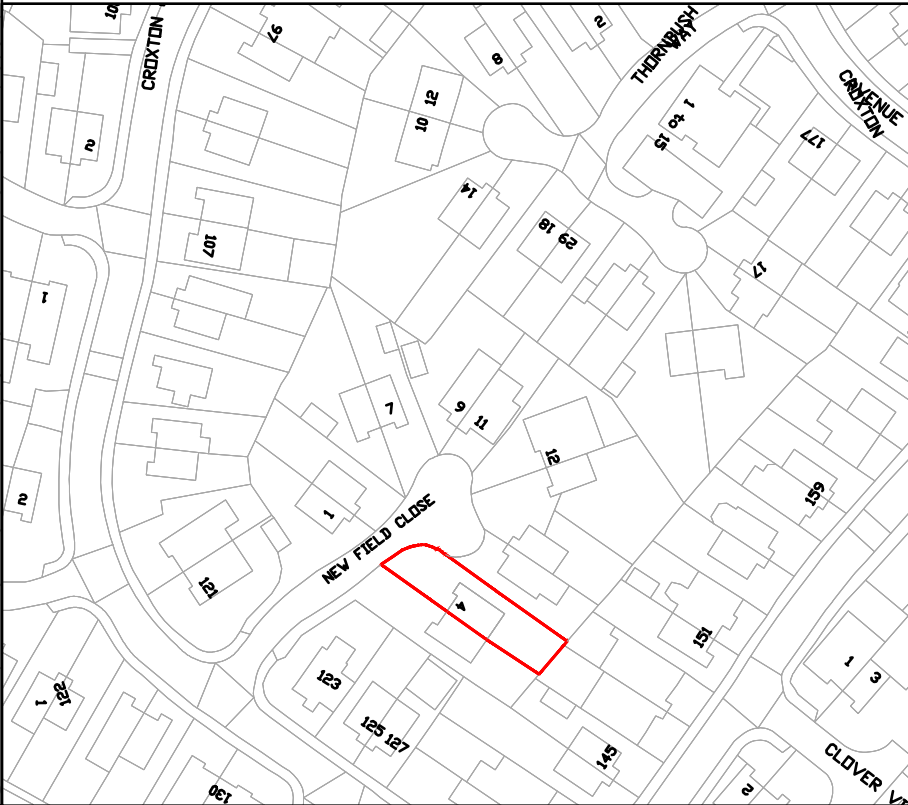

LOCATION PLAN
SCALE 1:1250

NOTES

- EXTERNAL WALL THICKNESS 0.3m
- INTERNAL WALL THICKNESS 0.1m

Adeptdesignltd.co.uk

All construction information should be taken from figured dimensions only.

Copyright of this drawing belongs solely to Adept Design Ltd. This drawing must only be used for the purpose for which it is supplied and its contents must not be reproduced for any purpose without written permission.

Project	4 Newfield Close, OL16 2YJ
Title	REAR EXTENSION
Number	001
Scale	1:100
Revision	001
Description	PLANS, ELEVATIONS, LOCATION PLAN & SITE PLAN
Status	COMPLETE
Drawn	RR
Checked	RR
Date	13/07/23