
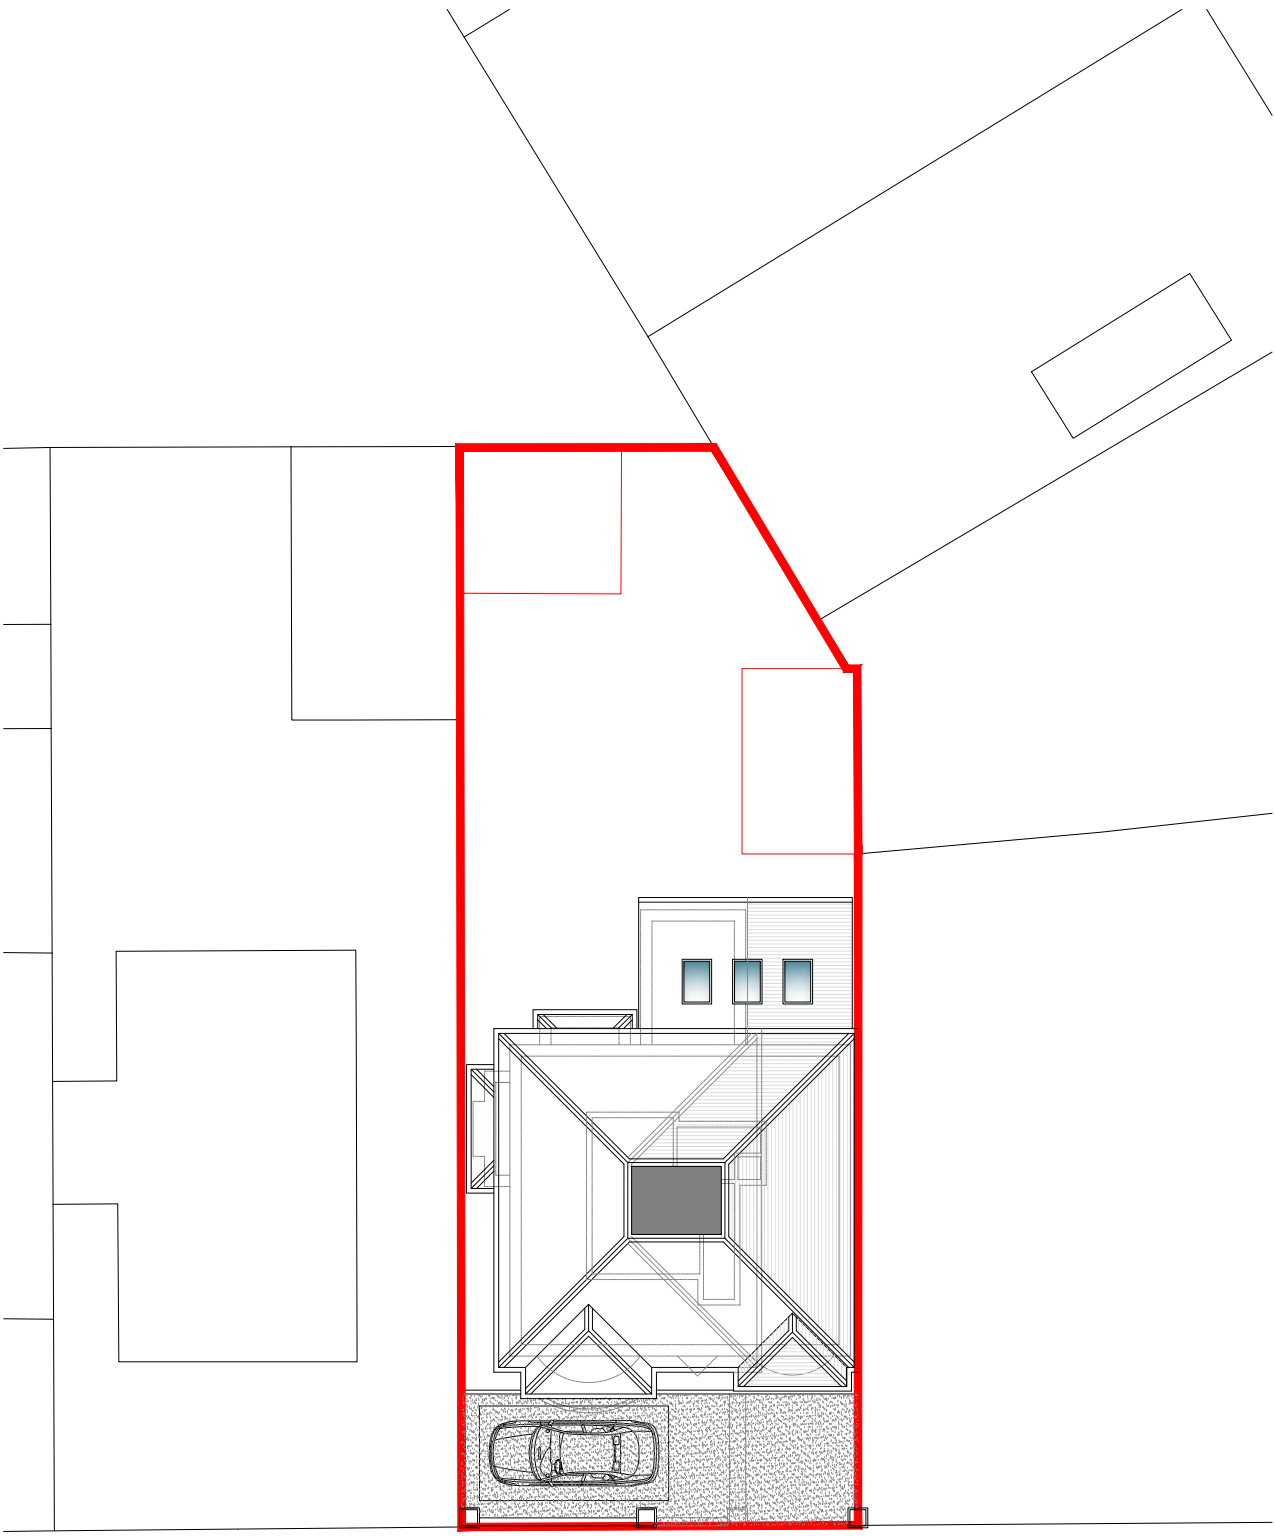


ALL DIMENSIONS ARE FOR REFERENCE
PURPOSES ONLY DISCRPENCIES ARE TO BE
REPORTED TO THE DRAWINGS AUTHOR. DO NOT
SCALE FROM DRAWING.

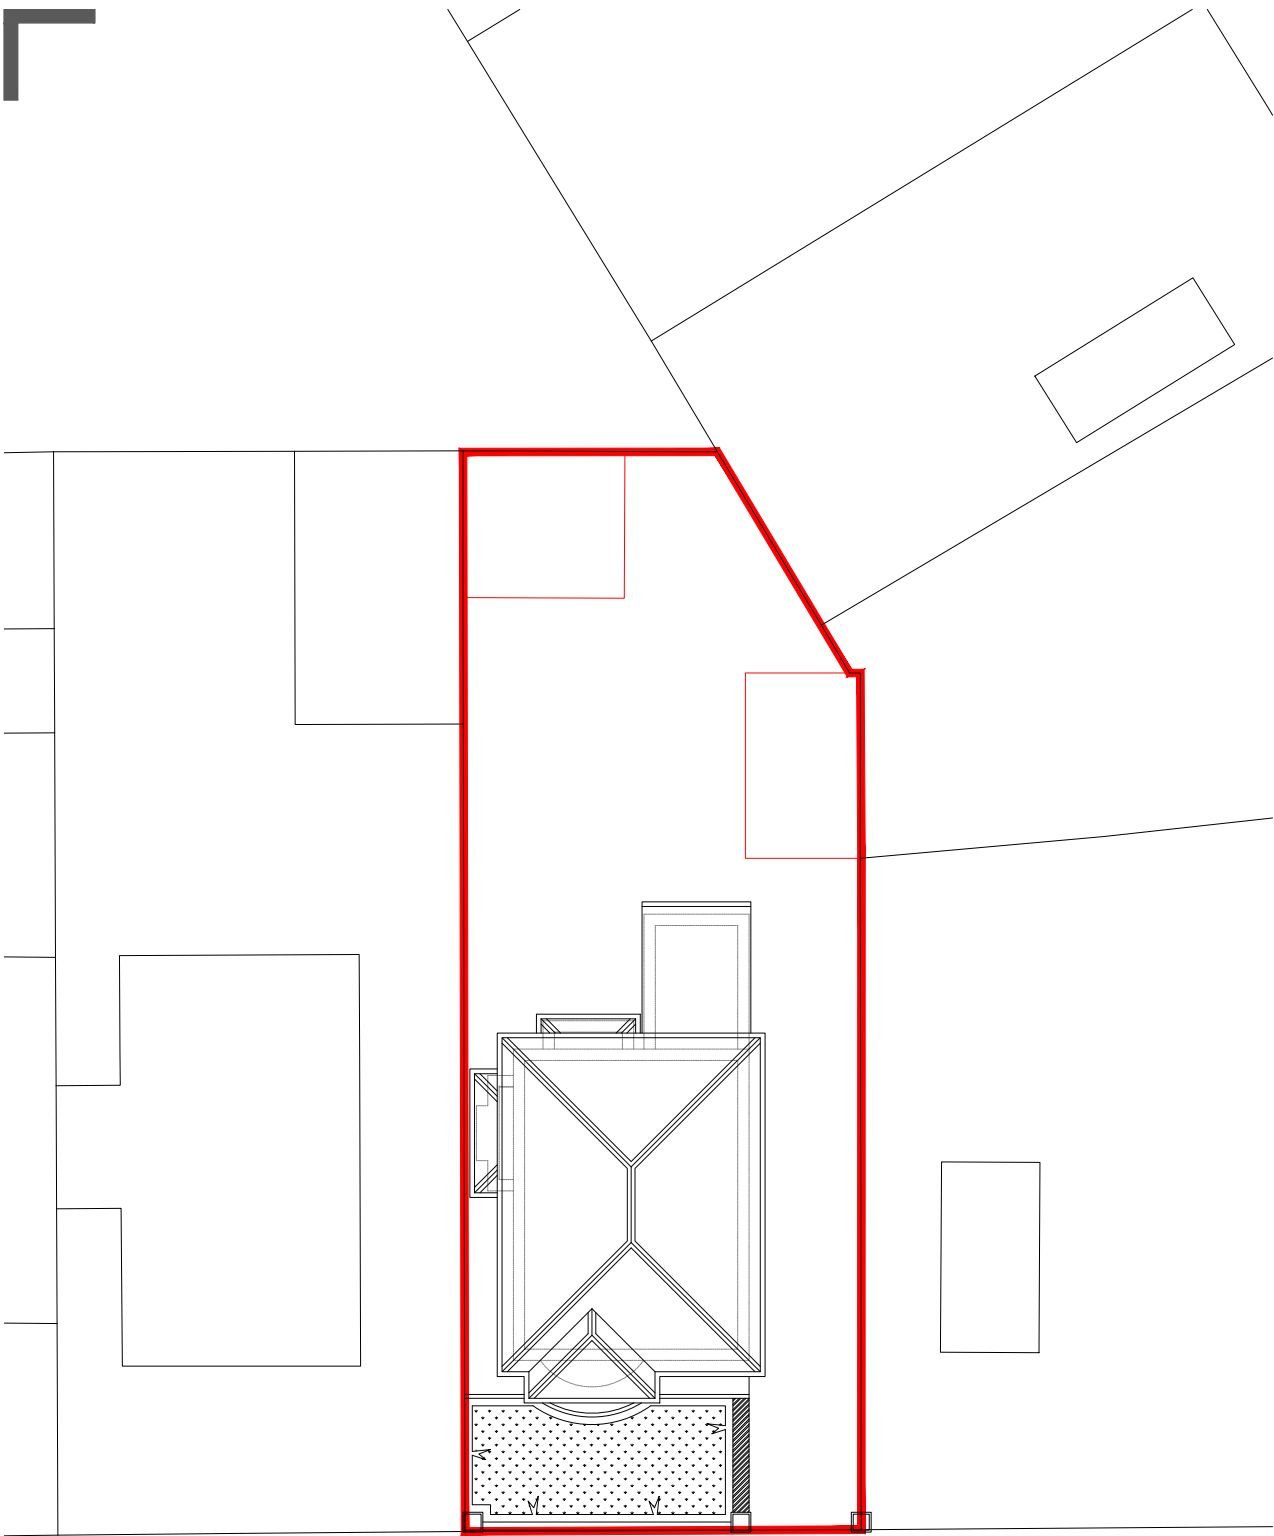


u6'96' *

u6'96' *

EXISTING SITE PLAN

PROPOSED SITE PLAN

 

A	29.01.24	Off road parking added, Roof amended.		XXX	XXX	
Rev	Date	Description			Rev By	Chk'd By
Drawing Title		SITE AND ROOF PLANS				
Job-Dwg No		053ROC-101A				
Project Title		EXTENSIONS AND INTERNAL REMODEL 26 MOSS LANE MIDDLETON ROCHDALE M24 1WX				
Client		MR & MRS CHEVREAU				
Status		PLANNING				
Scale		1:200		Drawing Size A3		
Date		12/23				