

01

Typical Proposed Fence Elevation

2m high Euroguard V-Mesh fencing, green


Notes

1. This drawing is the copyright of MH Architects Ltd
2. Do not scale this drawing except for Local Authority planning purposes
3. All dimensions must be checked on site by the contractor prior to commencement of the works.

Client Approval

X	A - Approved
X	B - Approved with comments
X	C - Do not use

Rev.	Revision Note/Purpose of Issue	Drw By	Date	Chk By	Date
P01	ISSUED FOR PLANNING	JL	24/07/24	HJG	24/07/24
P02	Client updates	SI	09/08/24	JL	09/08/24
P03	Fencing details added	JL	14/08/24	HJG	14/08/24

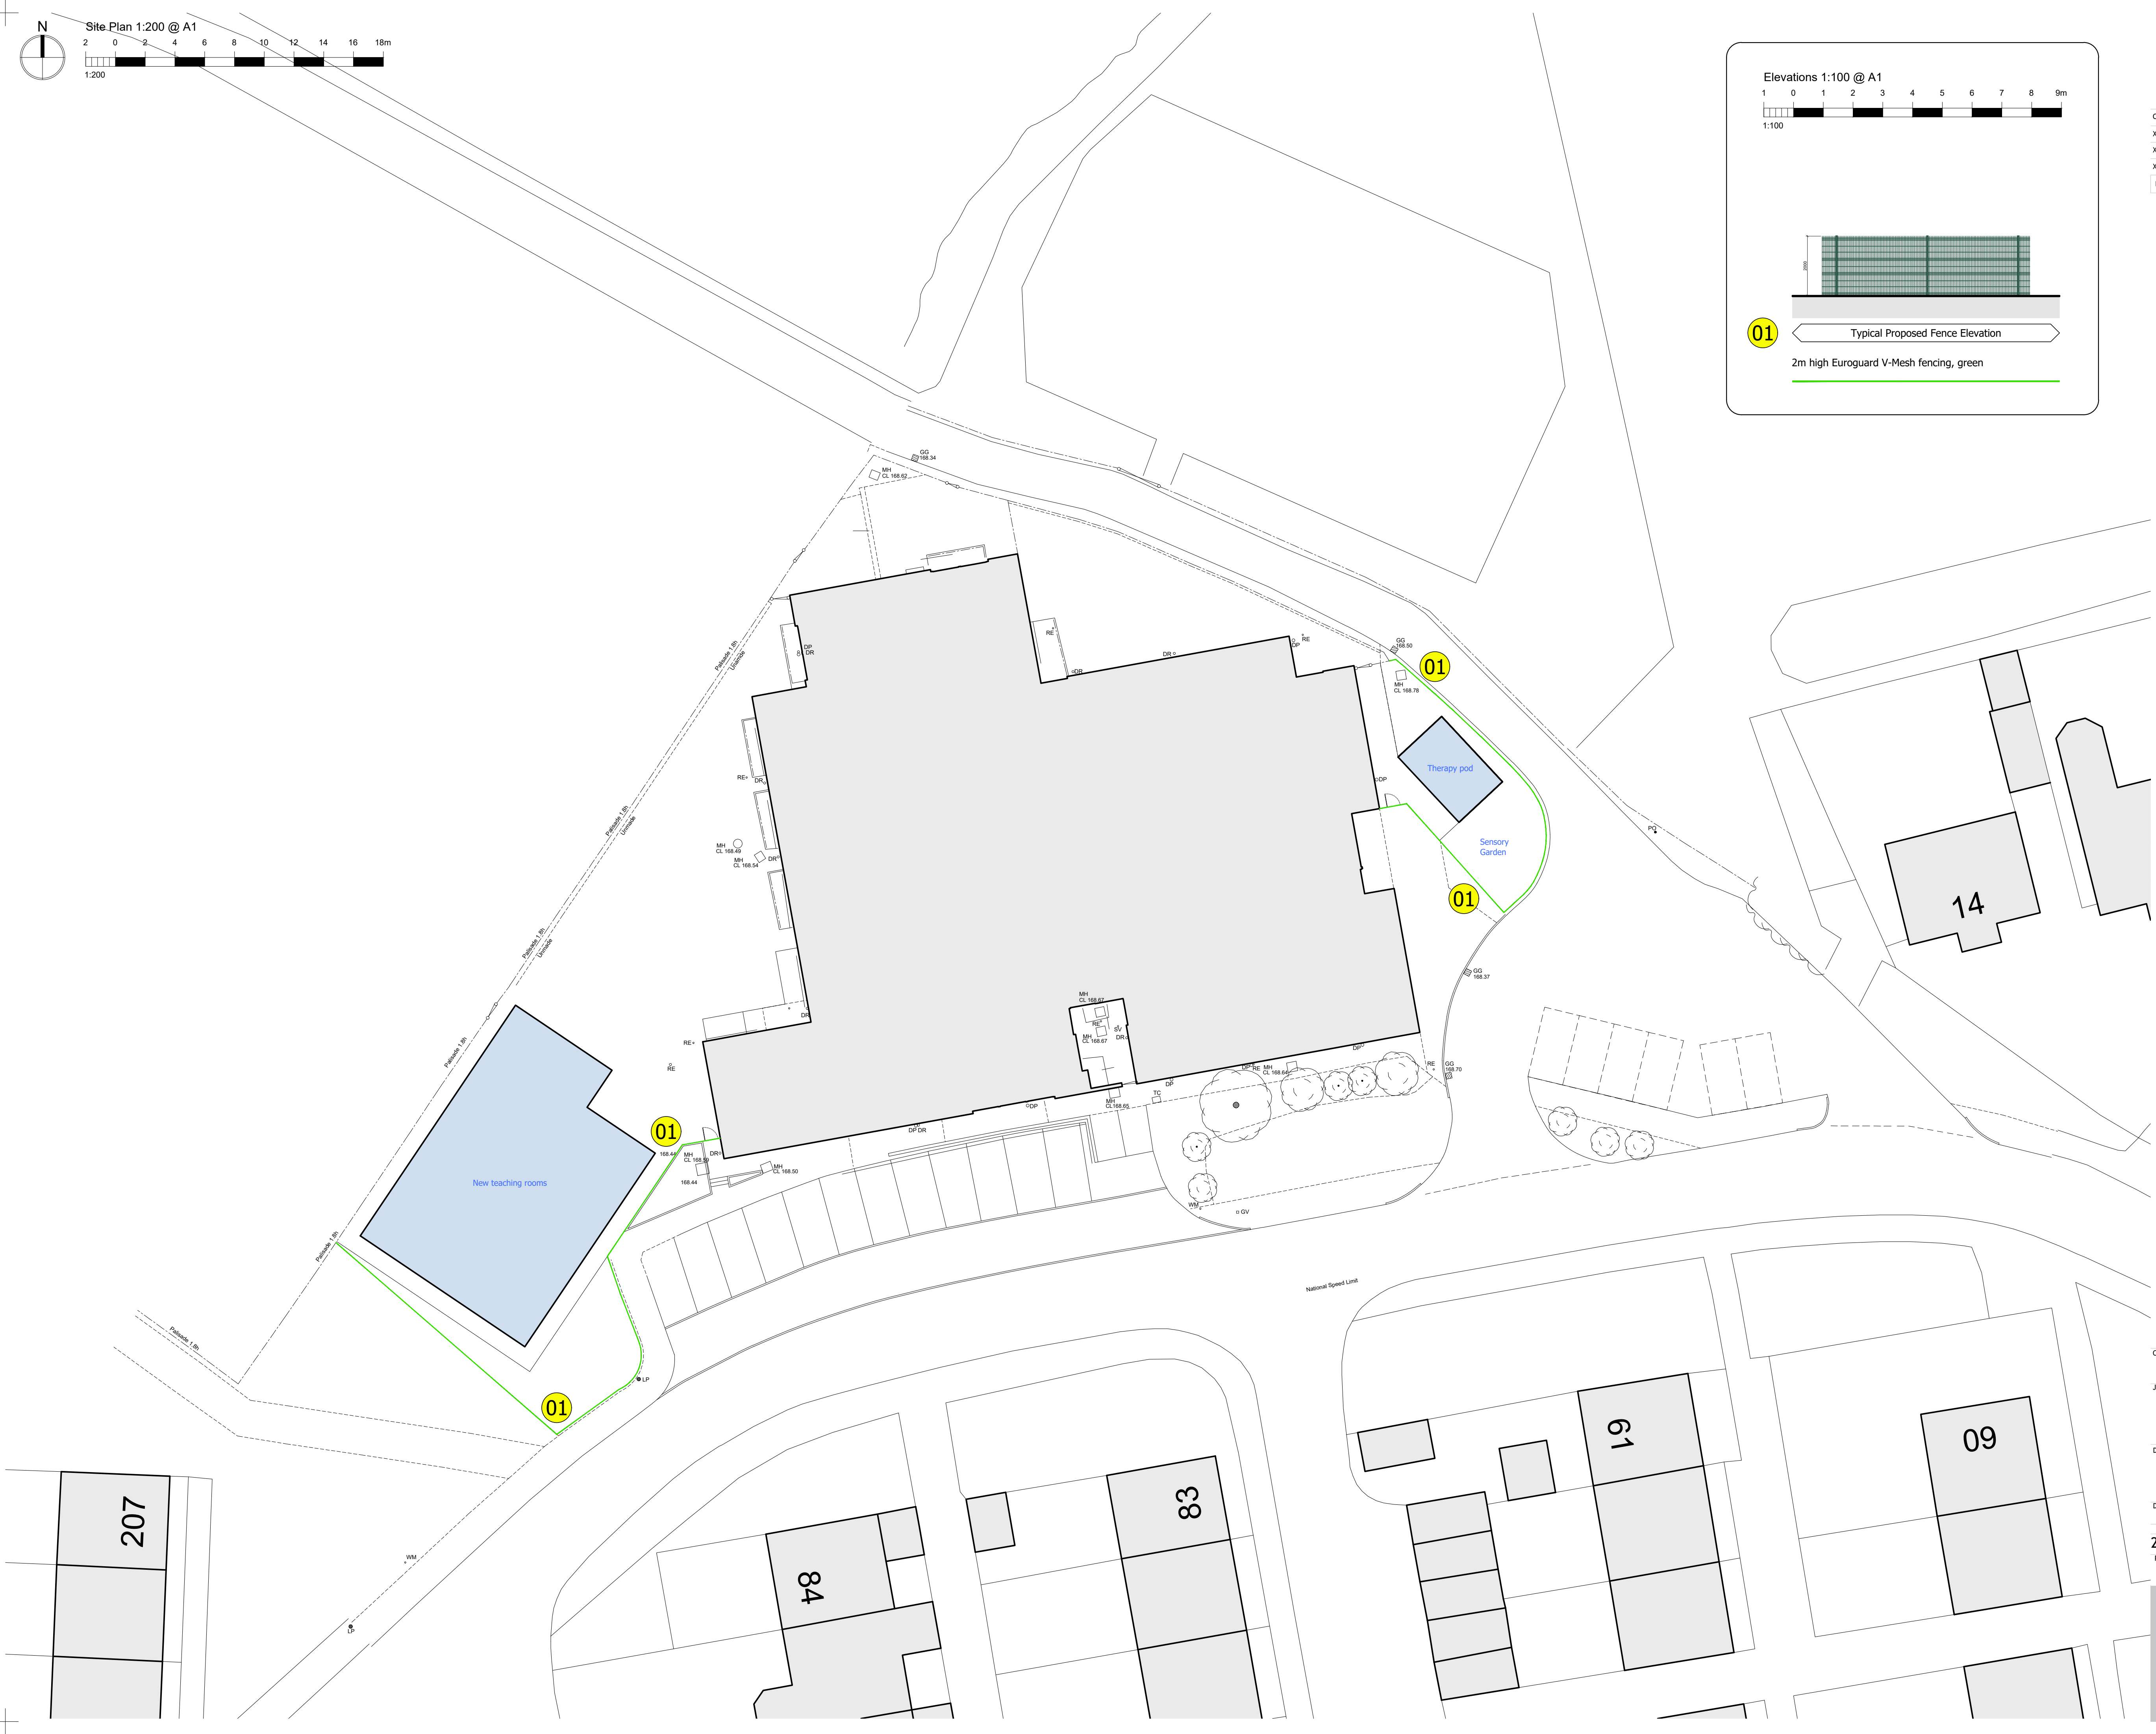

Client

Nine Points Property for Horizon

Job title

Great Howarth
Rochdale, OL12 9HE
School

Drawing title

Site Plan
Proposed

Drawn	Date	Checked	Date	Scale at A1				
JL	JULY 24	HJG	JULY 24	1:200				
Job No.	Pro.	Org.	Zone	Level	Type	Role	No.	Rev.
23-149	GRH	MHA	XX	ZZ	DR	A	0211	P03

Purpose of Issue

PLANNING

Ground Floor | Bicentennial Building
Southern Gate | Chichester
West Sussex | PO19 8EZ

T: 01243 774748
E: admin@mharchitects.co.uk
www.mharchitects.co.uk

Unlimited Company
Registered in England No. 9994233

