




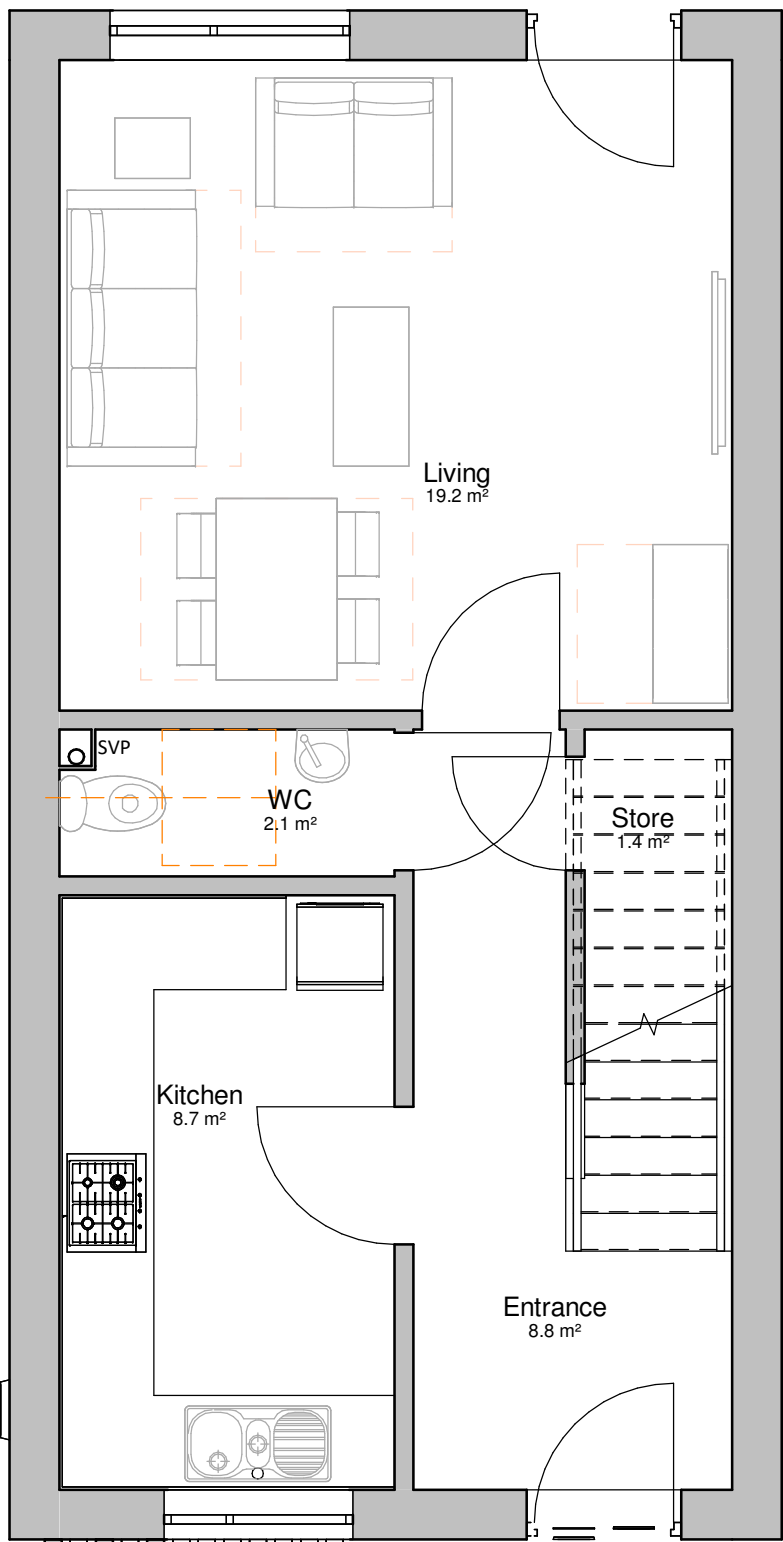


00 Ground Floor Plan
1 : 50

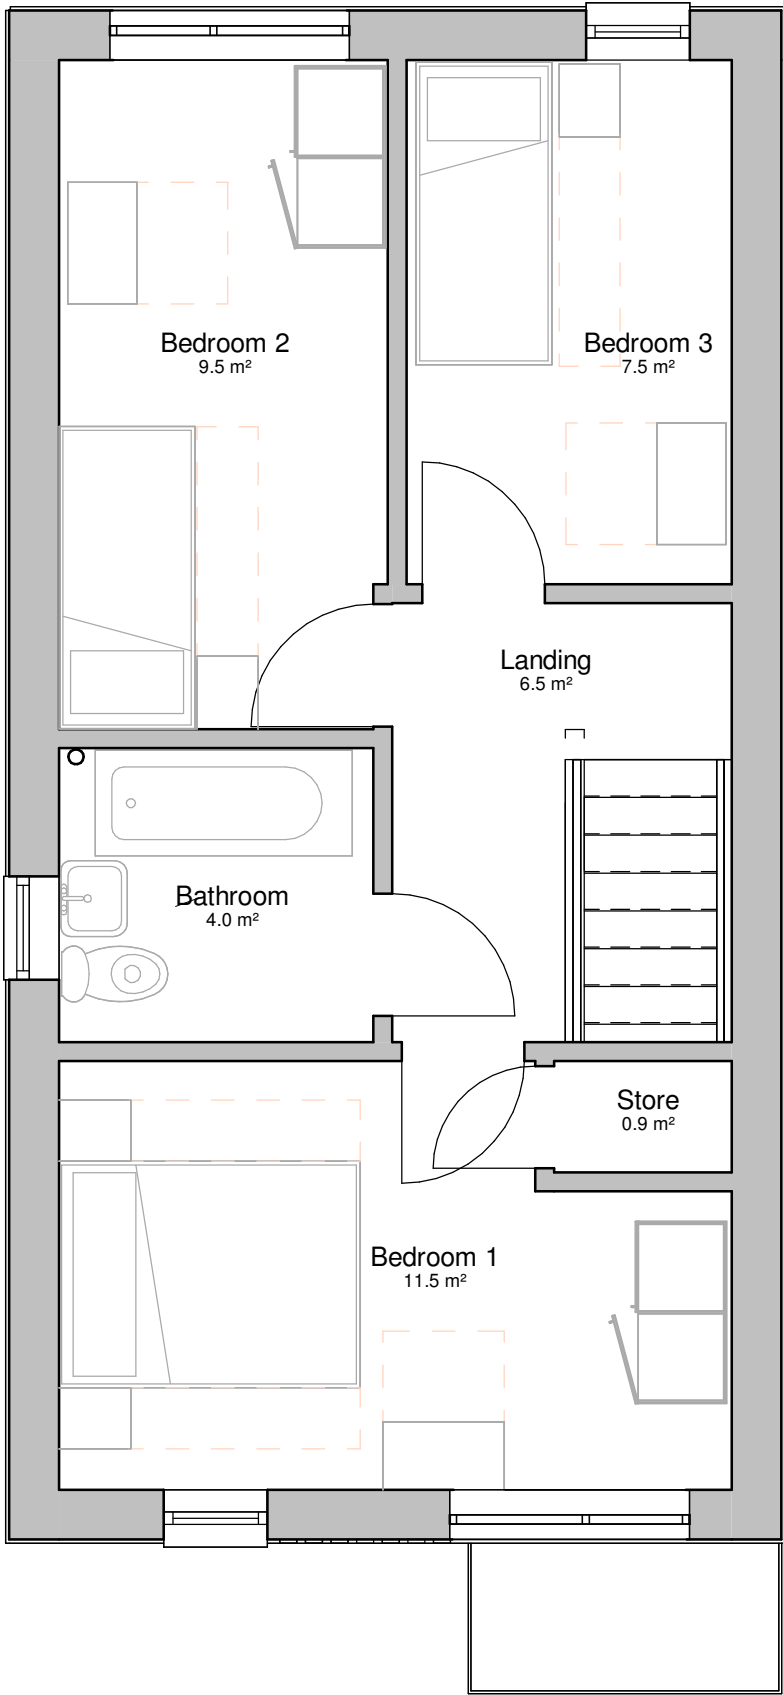

01 First Floor Plan
1 : 50

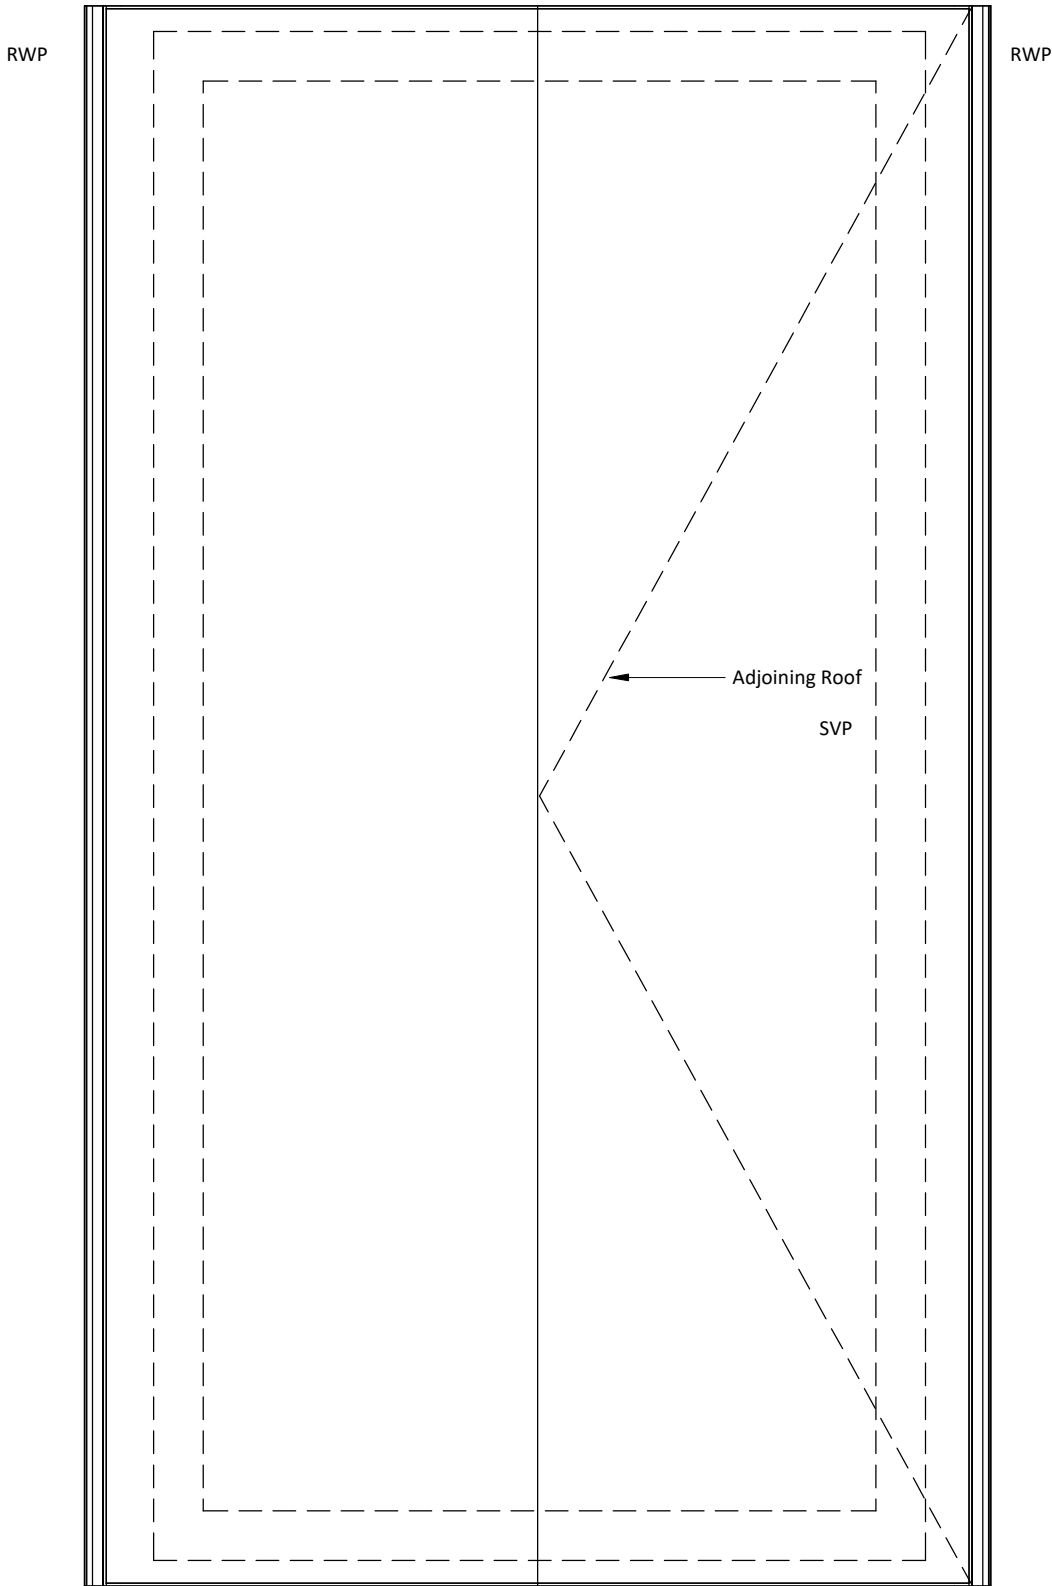

02 Roof Plan
1 : 50

 

This drawing is copyright Bernard Taylor Partnership Ltd and must not be copied or disclosed by or to any unauthorised persons without the prior written consent of Bernard Taylor Partnership Ltd

Do not scale from this drawing. Do not take measurements from the CAD base. Any discrepancies are to be reported to the architect for clarification.

All dimensions are to be checked on site prior to construction, manufacture of any components and ordering of materials and equipment.

All materials and workmanship to be in accordance with the current British Standards and codes of practice.

Plots: 6, 10 & 18	
Area Schedule	
	Metric
GIA	84.2 m²
Bedroom 1	4450 x 2838
Bedroom 2	2175 x 4425
Bedroom 3	2175 x 4425

NB: All dimensions shown are the lingest or widest in each room

4	22.11.24	PN	Drawing revised following comments from Planning Officer
3	22.11.24	ED	Drawing revised following comments from LPA - bedroom min size 7.5m2 and 2.15m wide
2	11.10.24	PN	Brick Projections Revised
1	23.09.24	ED	Drawing revised following comments from Urban Design Officer
Rev	Date	Int	Description

btp
ARCHITECTS

RIBA
Chartered Practice

CLIENT:

Built Development

PROJECT:

Bury Old Road, Heywood

DESCRIPTION:

3B4P House T2 Proposed Floor Plans

PURPOSE OF ISSUE:

Planning

DRAWN BY:	CHECKED	DATE:	SCALE @ A2:
ED	VJS	28.06.24	1 : 50

JOB NO:	STATUS CODE:	DRAWING NO:	REV
4299	S2	119	4

FILE IDENTIFIER:

BR-BTP-04-ZZ-DR-A-4299_119.4

Elizabeth House 486 Didsbury Road Heaton Mersey Stockport SK4 3BS
0161 443 1221 info@bernardtaylor.co.uk www.btparchitects.co.uk