

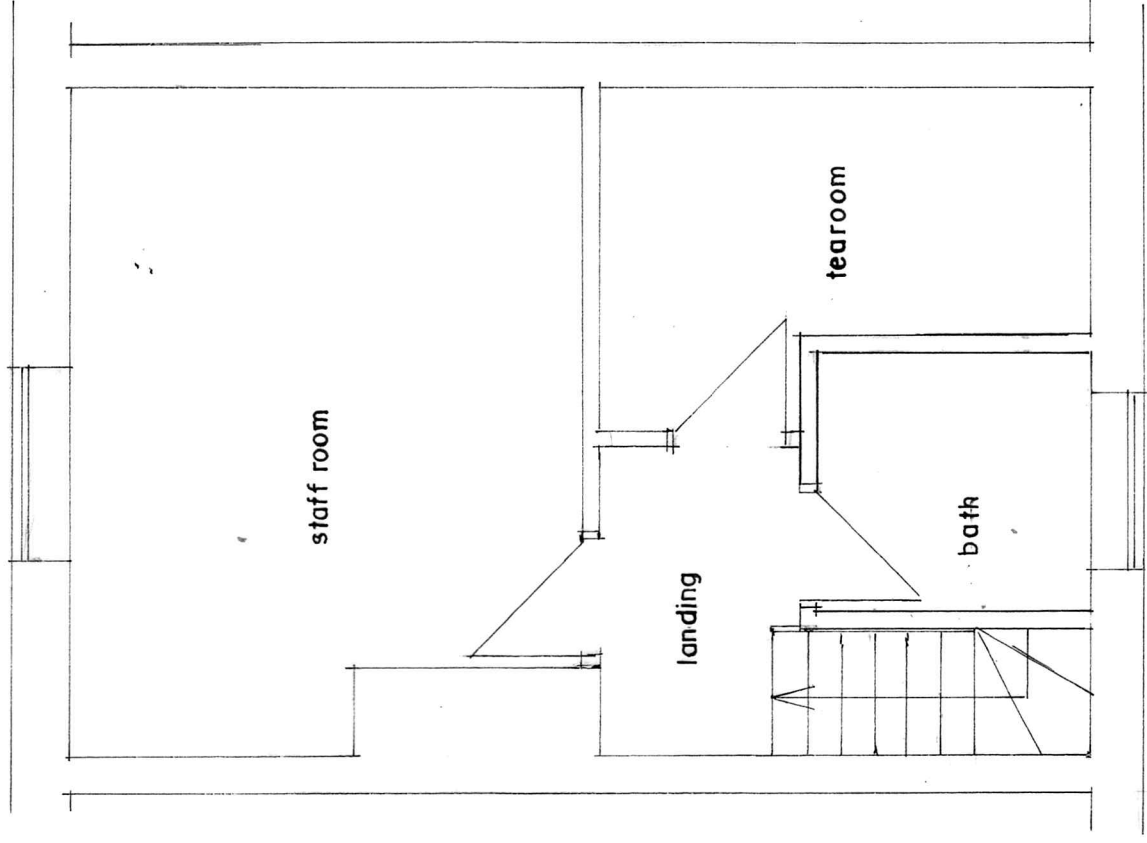


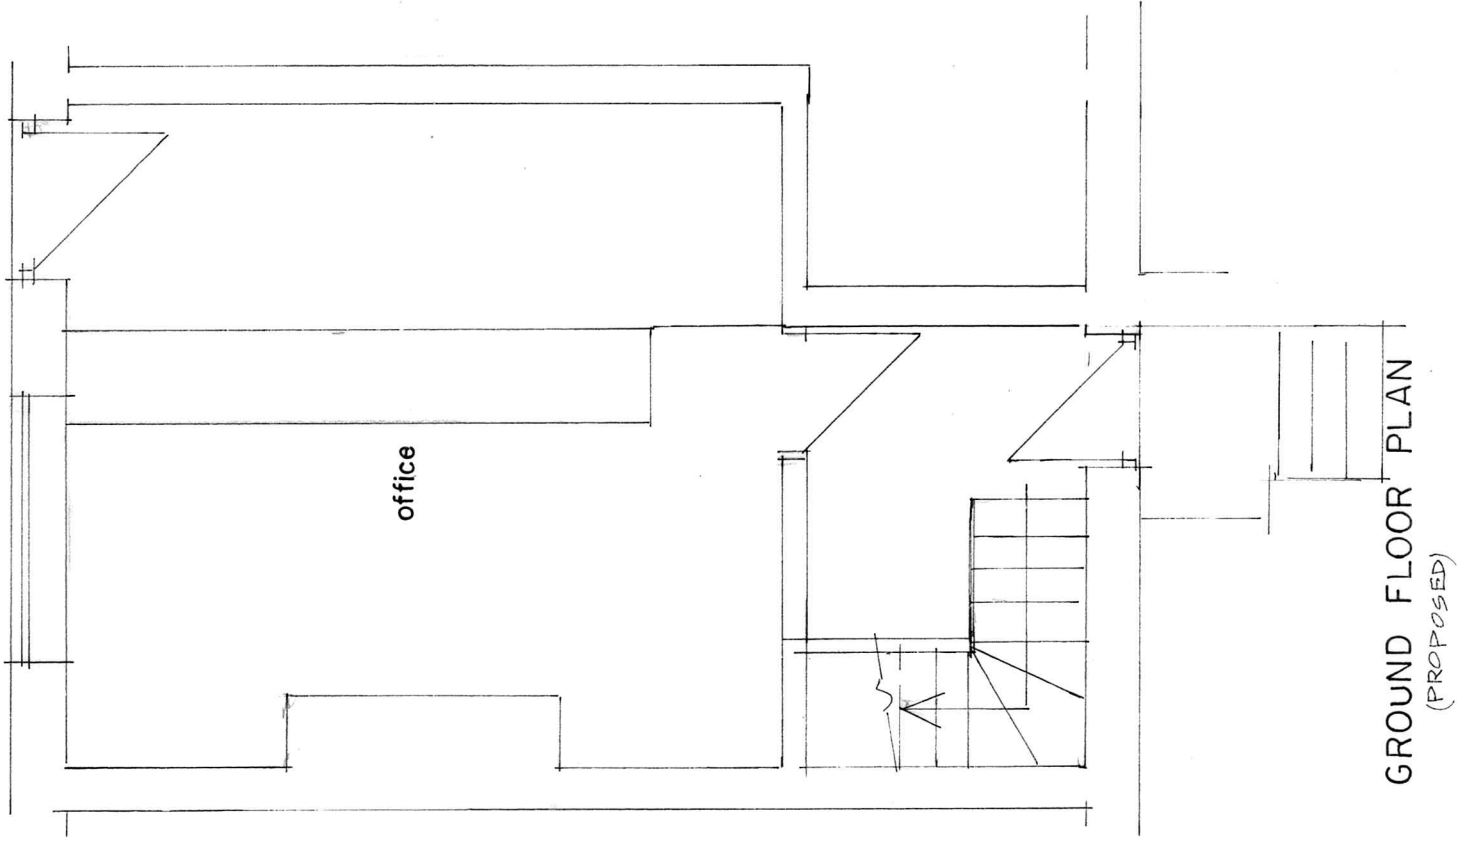

CHURCH STREET

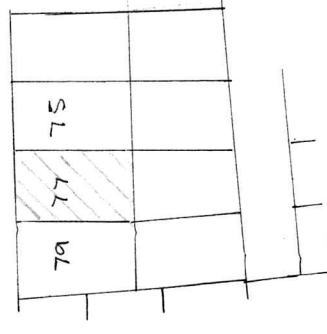

SITE PLAN SCALE 1:500
(PROPOSED)

BUILDING DESIGN SERVICES

M. FAROOQ

6 Stock Close, Shawclough, Rochdale OL12 6BB

Tel: 01706 712231 Mob: 07967605763

**PROPOSED CHANGE OF USE FROM OFFICE TO
PRIVATE HIRE TAXI BASE AT 77 CHURCH STREET
LITTLEBOUGH OL15 8AB**

For: Mr M RAZAQ

Plan

Scale 1:50

1948/2